


Z:\projects\4726 Glen Dimplex Site, Whiston\CAD\EDD\JONS DRAWINGS\4726-01 Rev G (Visibility).dwg

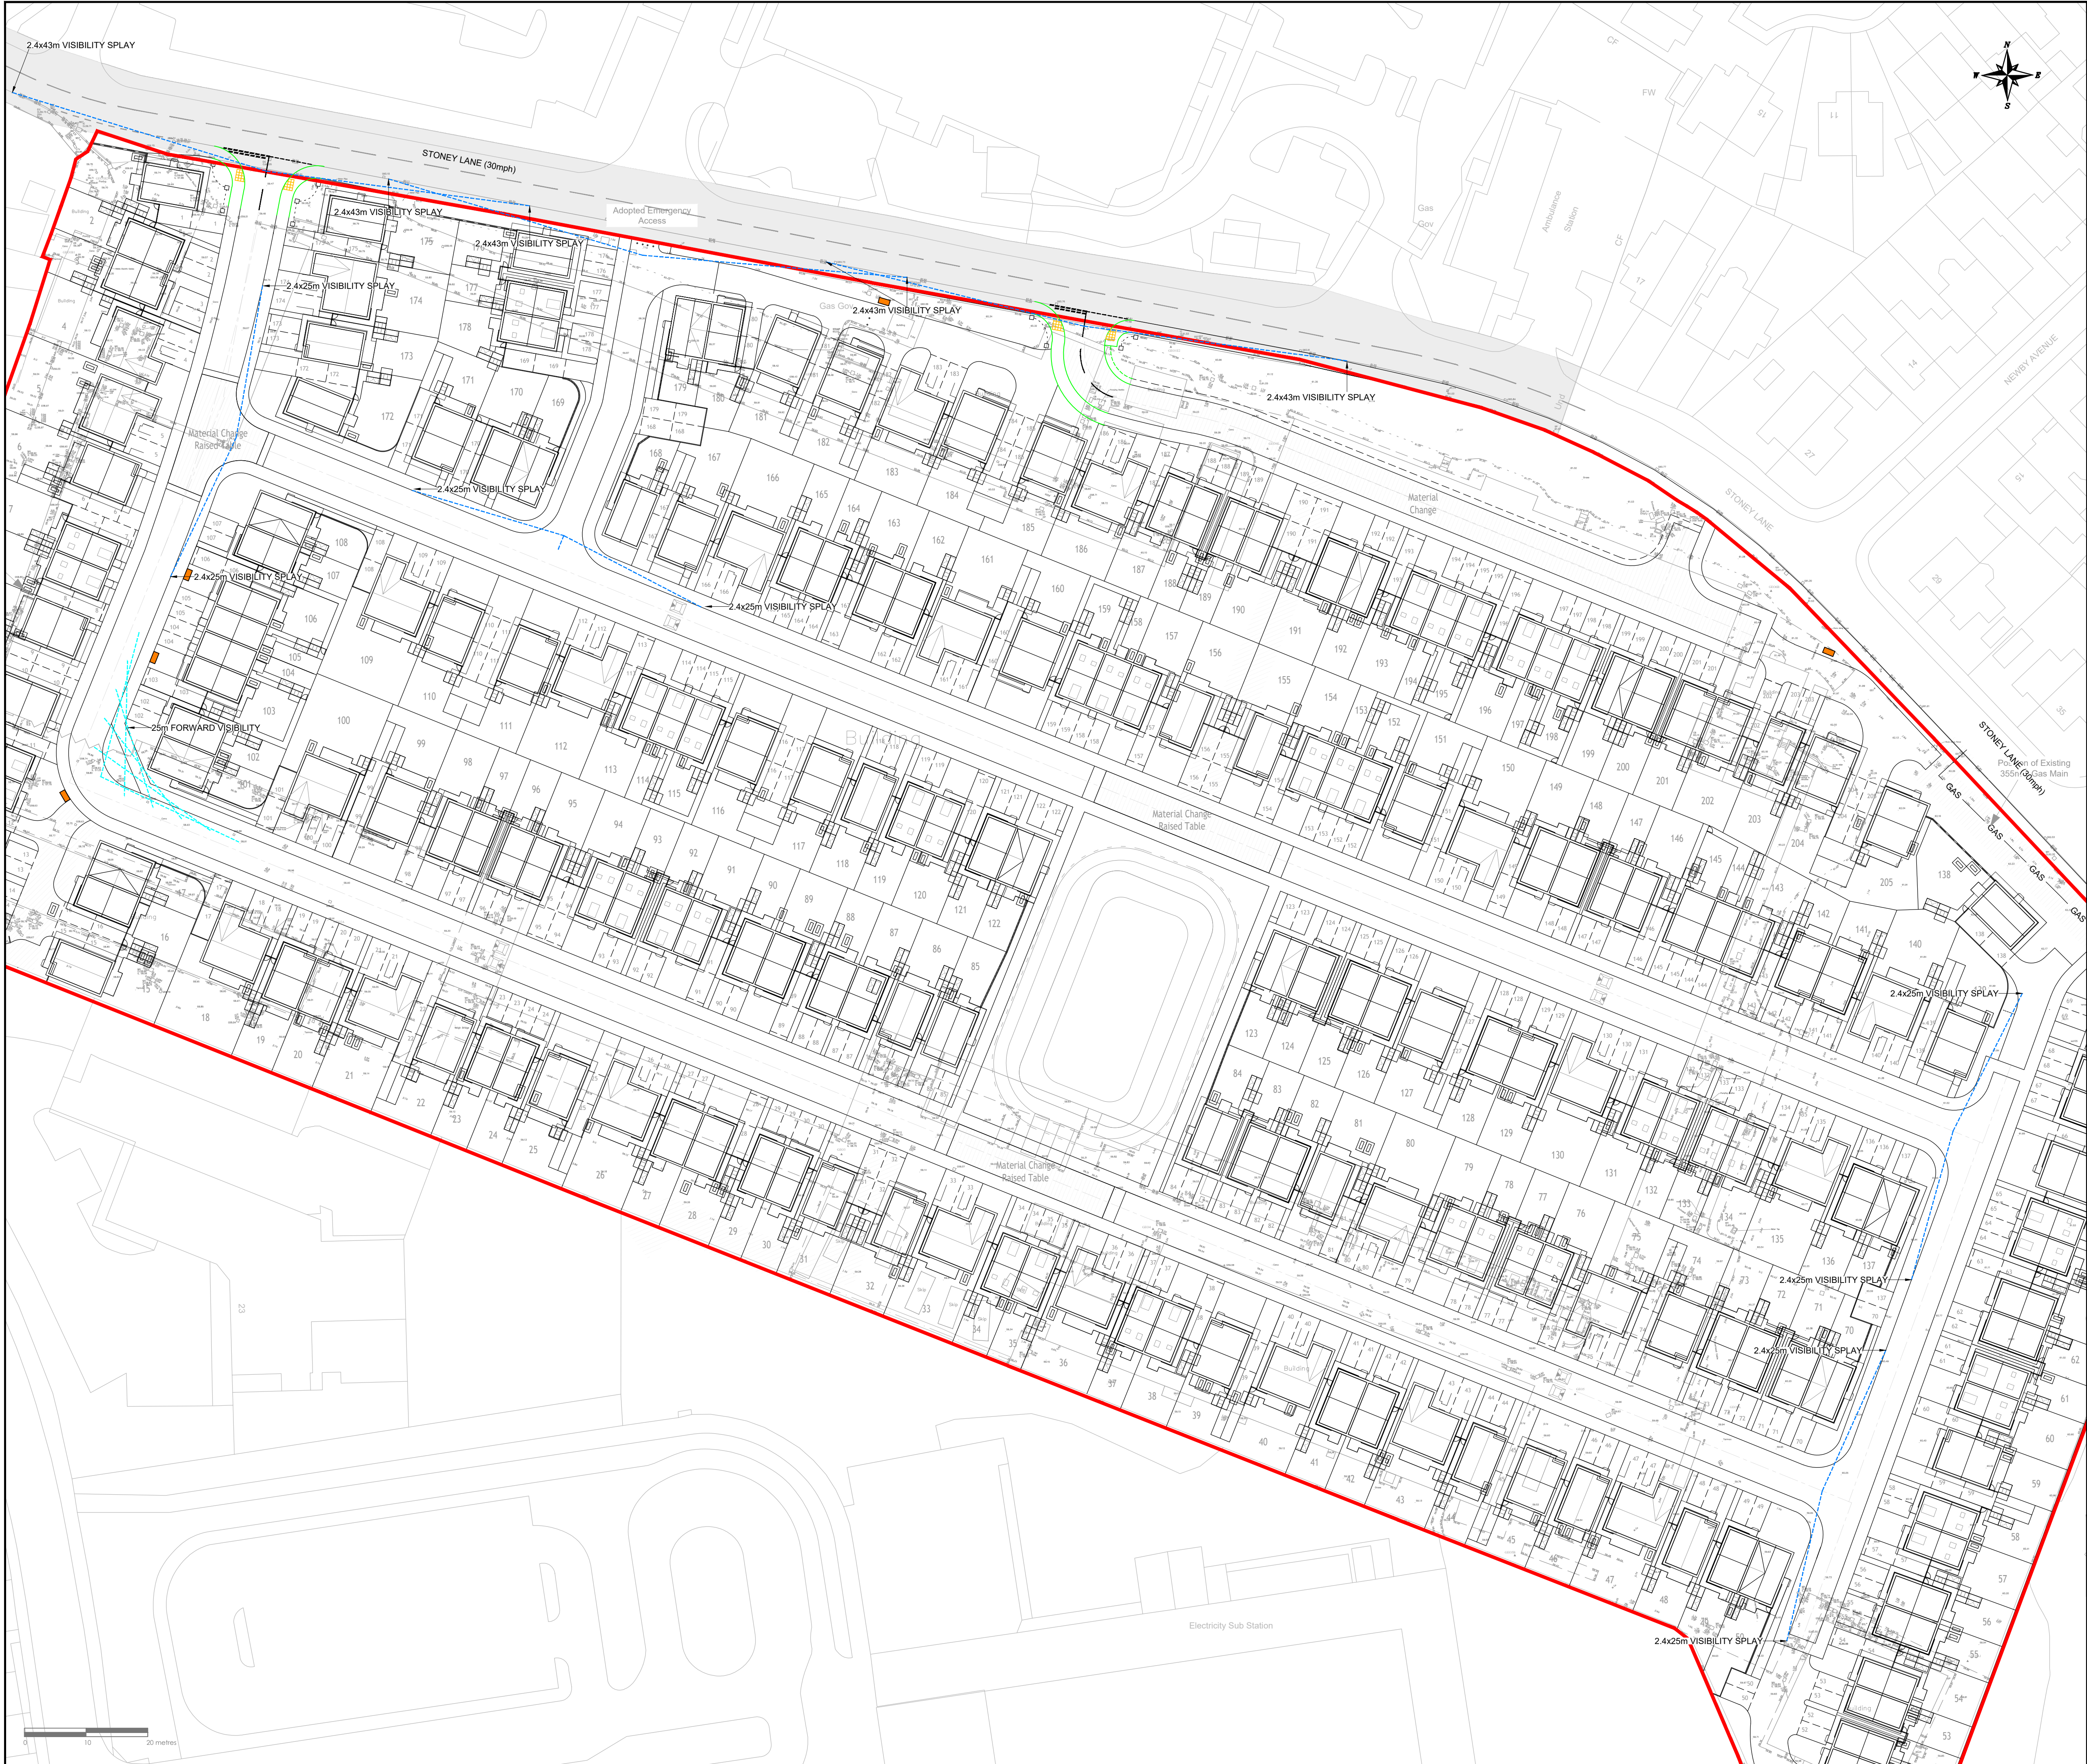

NOTES

THIS IS NOT A CONSTRUCTION DRAWING AND IS FOR INDICATIVE PURPOSES ONLY.
THE DRAWING WILL BE SUBJECT TO CHANGE FOLLOWING LOCAL AUTHORITY REVIEW
AND CONFIRMATION OF PUBLIC HIGHWAY AND THIRD PARTY LAND BOUNDARIES.

--- JUNCTION VISIBILITY
--- FORWARD VISIBILITY

PLAN 4

G E C B A	PROPOSED SITE LAYOUT & VISIBILITY UPDATED				SL	PW	JUL 2026
	UPDATED TO LATEST SITE LAYOUT				LB	PW	JUN 2026
	UPDATED TO LATEST SITE LAYOUT				LB	PW	JUN 2026
	SCALE BAR ADDED				LB	PW	JAN 2026
	AMENDMENT TO CLIENT NAME				LB	PW	NOV 2025
	PROPOSED SITE LAYOUT UPDATED				SL	PW	NOV 2025
	PROPOSED SITE LAYOUT UPDATED				SL	PW	NOV 2025
REV	DETAILS				DRAWN	CHECKED	DATE

CLIENT: TAYLOR WIMPEY

PROJECT: GLEN DIMPLEX, WHISTON

DRAWING TITLE: VISIBILITY SPLAY

SCALE: 1:500 @ A1

DRAWN: SL	CHECKED: PW	DATE: OCT 2025
-----------	-------------	----------------

Eddisons
340 Deansgate
Manchester
M3 4LY
Email: info@crofts.co.uk
Tel: 0161 837 7380
Web: www.eddisons.com/services/transport-planning

DRAWING NUMBER: 4726-01	REVISION: G
-------------------------	-------------

Eddisons