



Z:\projects\4726 Glen Dimplex Site, Whiston\CAD\EDDISONS DRAWINGS\4726-F03 Rev L (Proposed Site Access).dwg




NORTH SOUTH AERIAL VIEW (NTS)

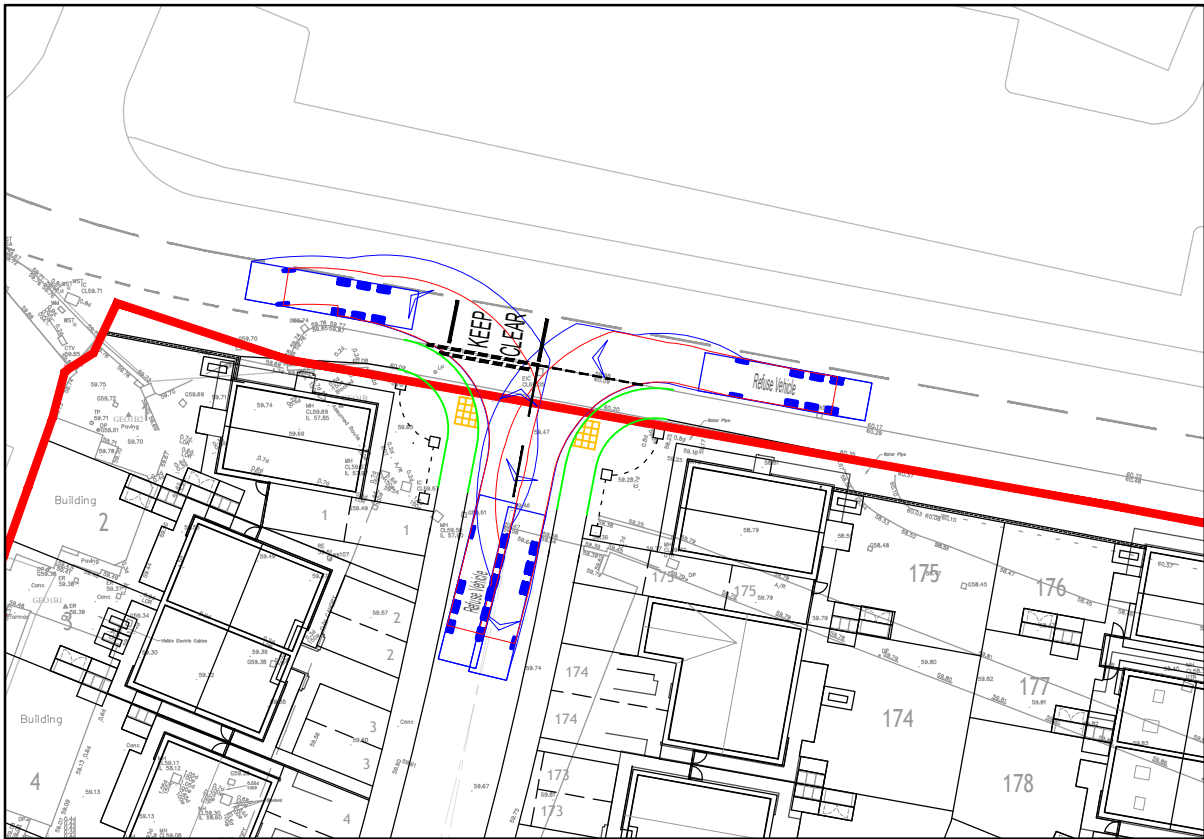


SWEPT PATH ANALYSIS - REFUSE VEHICLE - WESTERN ACCESS - LEFT IN & LEFT OUT

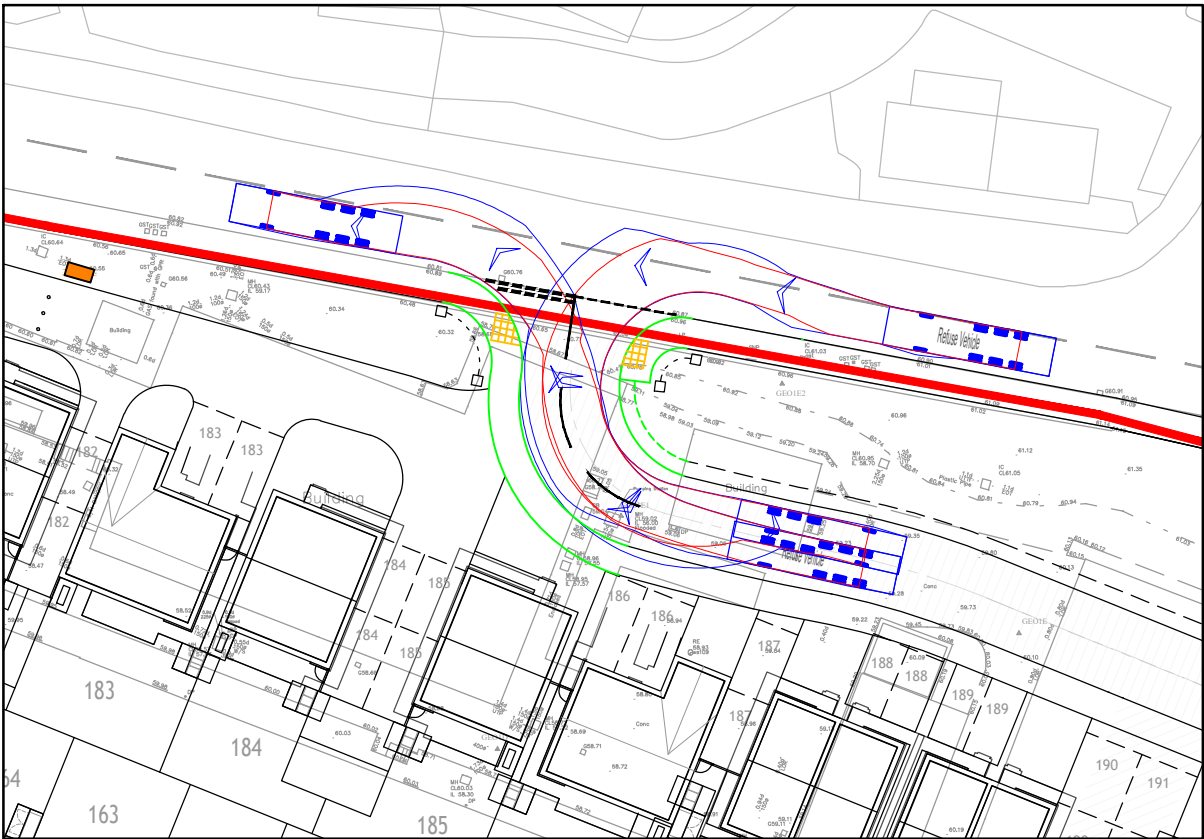

SWEPT PATH ANALYSIS - REFUSE VEHICLE - EASTERN ACCESS - LEFT IN & LEFT OUT

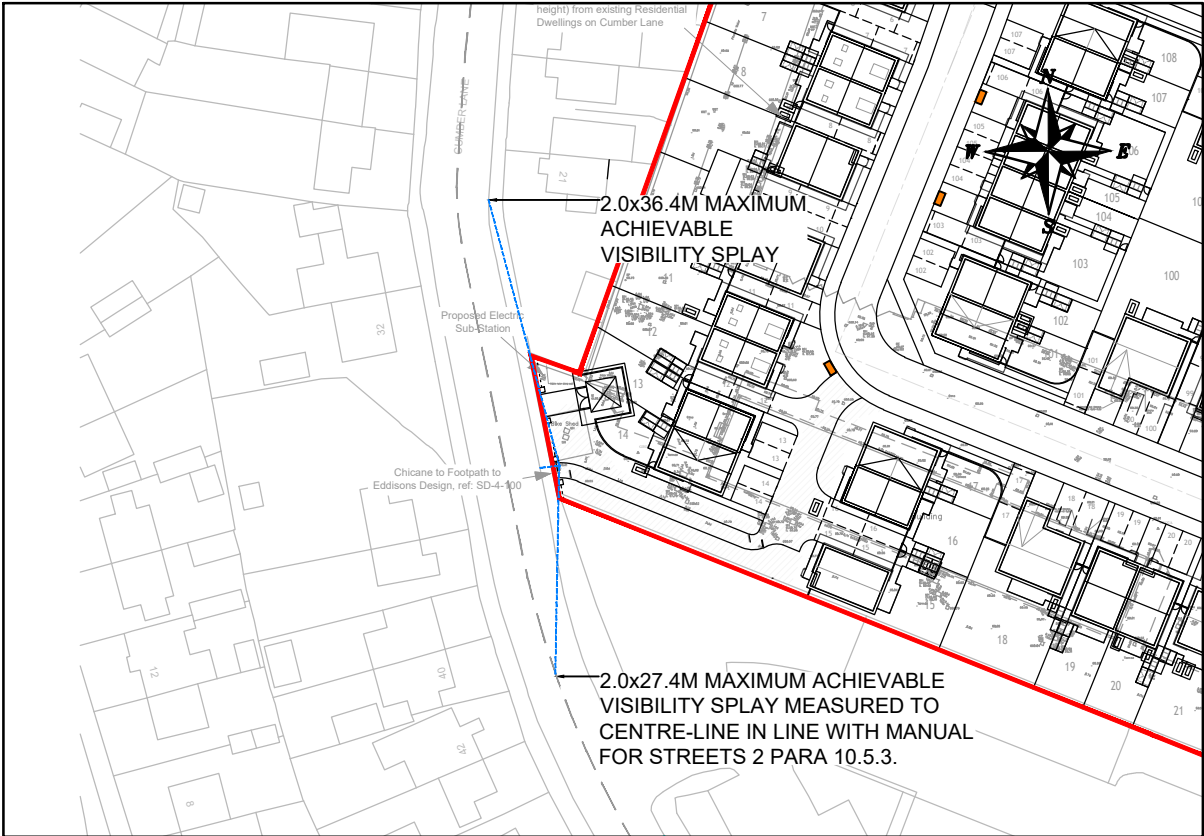


CUMBER LANE EMERGENCY ACCESS - SCALE 1:1000@A3

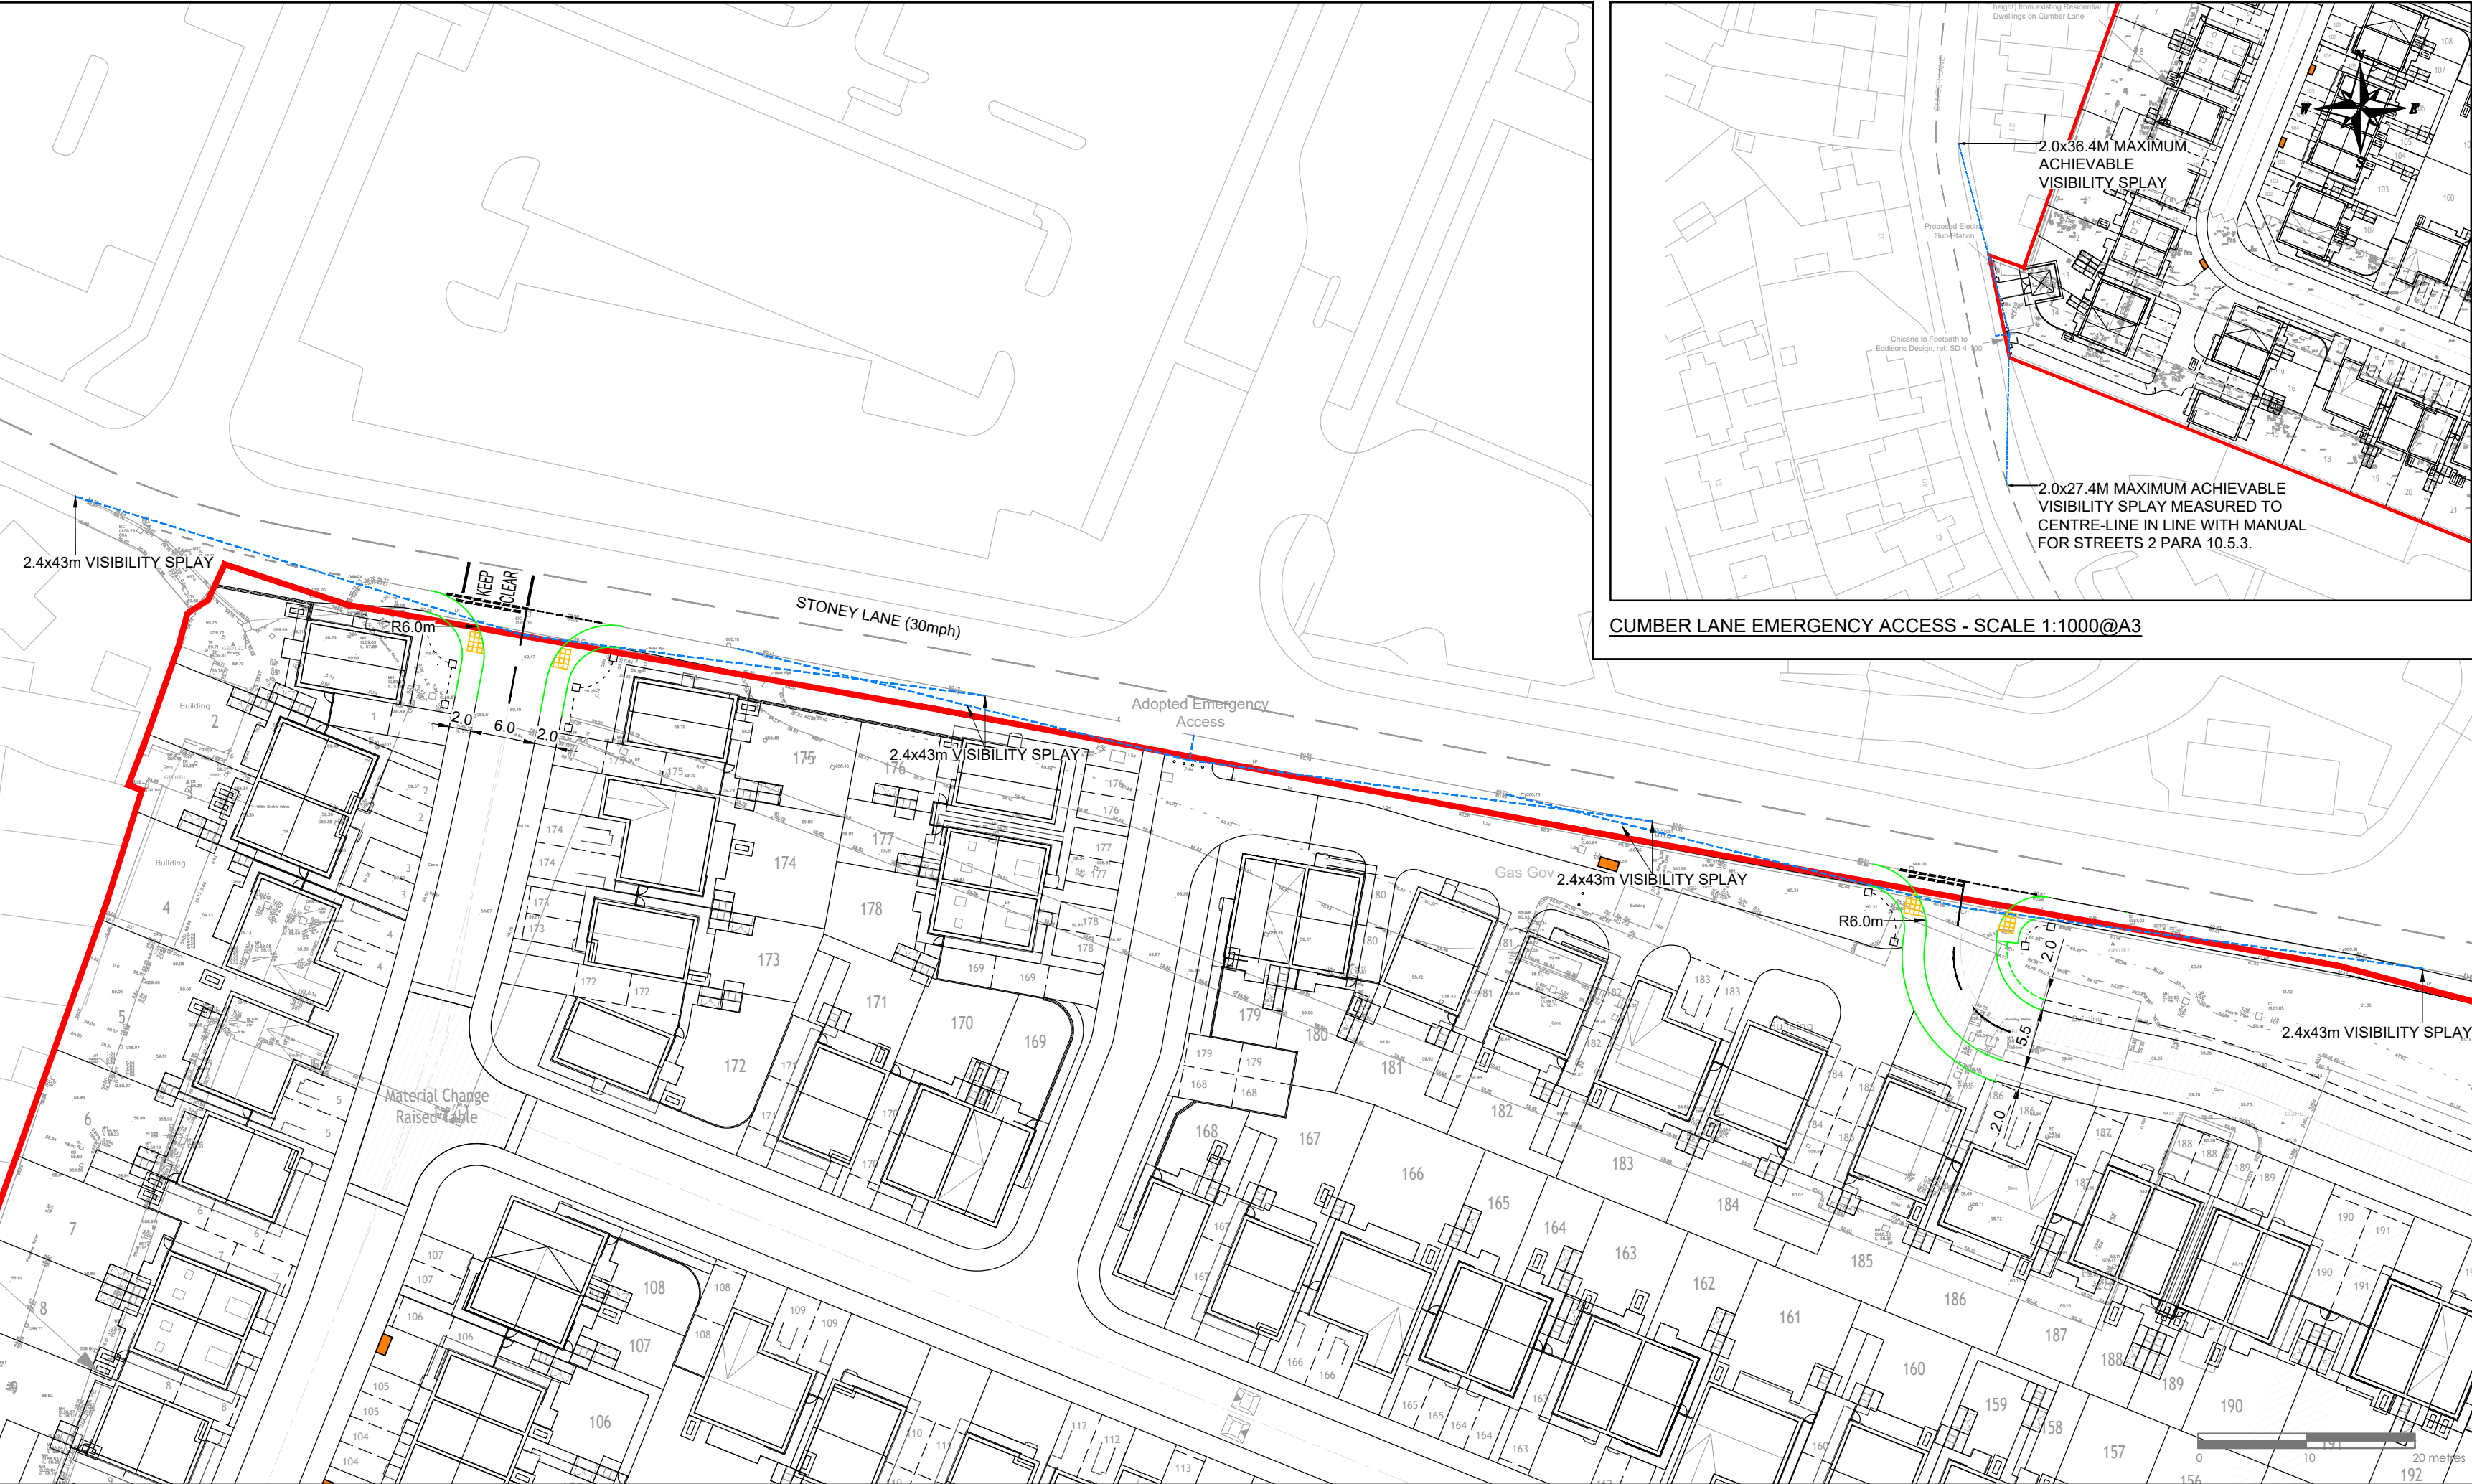

THIS IS NOT A CONSTRUCTION DRAWING AND IS FOR INDICATIVE PURPOSES ONLY.
THE DRAWING WILL BE SUBJECT TO CHANGE FOLLOWING LOCAL AUTHORITY REVIEW AND CONFIRMATION OF PUBLIC HIGHWAY AND THIRD PARTY LAND BOUNDARIES.

- INDICATIVE SITE BOUNDARY
- DENOTES NEW KERBS
- EXISTING ADOPTED HIGHWAY

LOCAL AUTHORITY: KNOWSLEY COUNCIL
TOTAL AREA OF SITE: 5.8 HECTARES (APPROX)

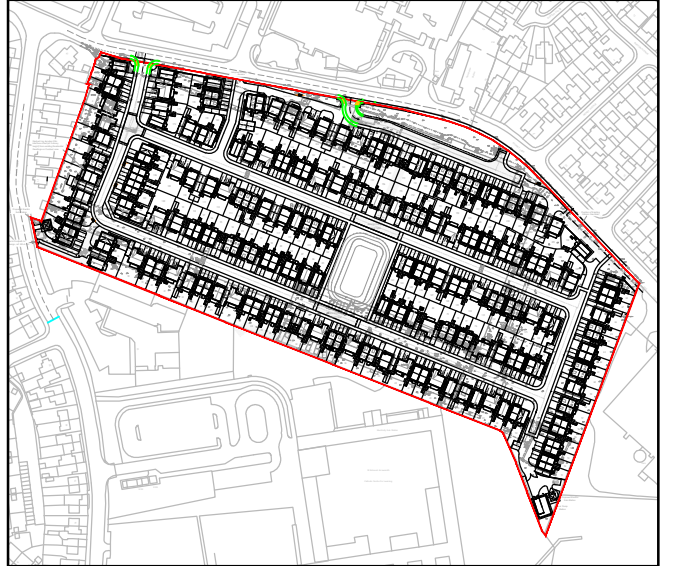

Refuse Vehicle	11.210m
Overall Length	2.550m
Overall Width	3.751m
Min Body Ground Clearance	0.304m
Track Width	2.500m
Lock to lock time	6.50s
Kerb to Kerb Turning Radius	10.329m

L	PROPOSED SITE LAYOUT UPDATED & EDITS TO TRACKING	SL	GM	JUL 2026
K	AMENDED TO RSA 1&2	LB	PW	JUN 2026
J	VIS AMENDMENT	LB	PW	JUN 2026
I	WESTERN ACCESS AMENDS	JC	PW	JUN 2026
I	WESTERN ACCESS AMENDS	JC	PW	JUN 2026
H	EMERGENCY ACCESS VIS PLAY AMENDMENTS	JC	PW	MAY 2026
G	AMENDED AS PER LHA COMMENTS	LB	PW	MAY 2026
F	SCALE BAR ADDED	LB	PW	JAN 2026
E	CLIENT NAME UPDATED	LB	PW	NOV 2025
D	PROPOSED SITE LAYOUT & ACCESS UPDATED	SL	PW	NOV 2025
C	PROPOSED SITE LAYOUT & ACCESS UPDATED	SL	PW	NOV 2025
B	EASTERN ACCESS UPDATED	SL	PW	OCT 2025
A	PROPOSED SITE LAYOUT & ACCESSES UPDATED	SL	PW	OCT 2025

REV	DETAILS	DRAWN	CHECKED	DATE
-----	---------	-------	---------	------

CLIENT:

TAYLOR WIMPEY

PROJECT:

GLEN DIMPLEX, WHISTON

DRAWING TITLE:

PROPOSED SITE ACCESS

SCALE:

1:500 @ A2

DRAWN:	LB	CHECKED:	PW	DATE:	MAY 2025
--------	----	----------	----	-------	----------

Eddisons
340 Deansgate
Manchester
M3 4LY
Email: info@eddisons.co.uk
Tel: 0161 837 7380
Web: www.eddisons.com/services/transport-planning

DRAWING NUMBER:	4726-F03	REVISION:	L
-----------------	----------	-----------	---

Eddisons