



Z:\projects\4726 Glen Dimplex Site, Whiston\CAD\EDD\SONS DRAWINGS\4726-SP01 Rev G (Tracking - Refuse Vehicle).dwg

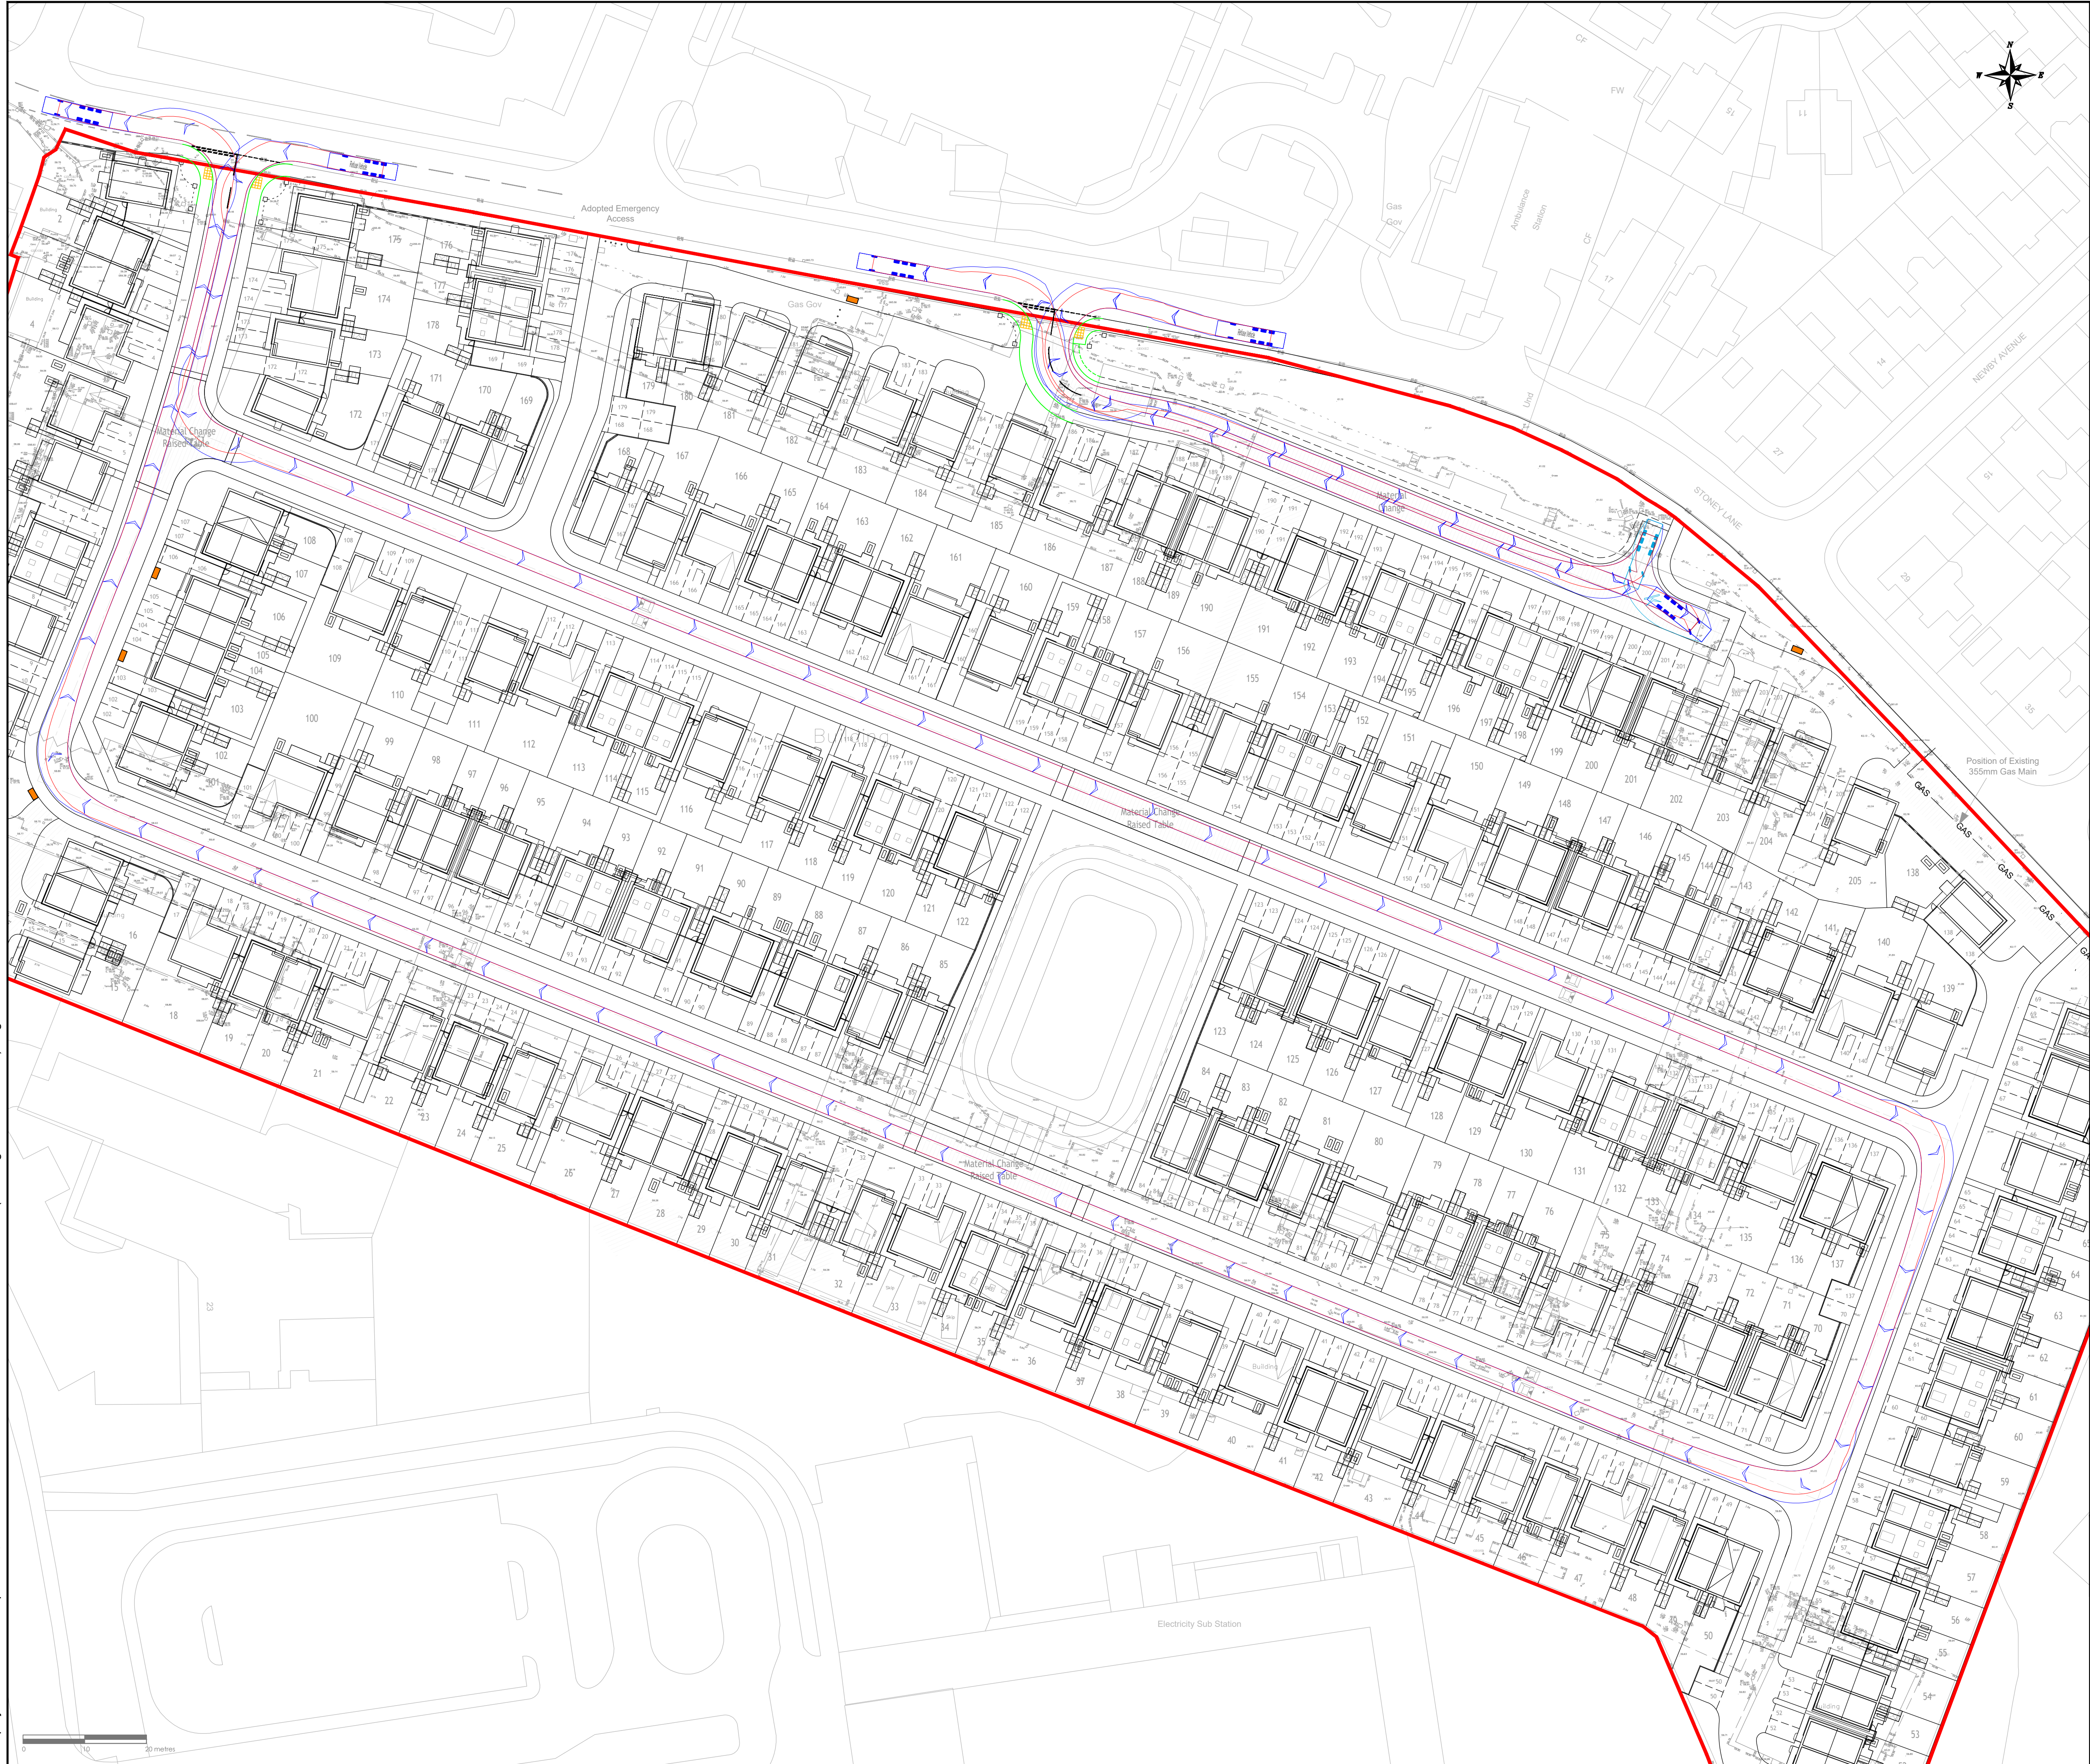

NOTES

THIS IS NOT A CONSTRUCTION DRAWING AND IS FOR INDICATIVE PURPOSES ONLY.
THE DRAWING WILL BE SUBJECT TO CHANGE FOLLOWING LOCAL AUTHORITY REVIEW
AND CONFIRMATION OF PUBLIC HIGHWAY AND THIRD PARTY LAND BOUNDARIES.

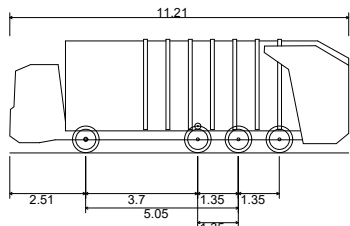

Refuse Vehicle
Overall Length 11.210m
Overall Width 2.550m
Overall Body Height 3.751m
Min Body Ground Clearance 0.304m
Track Width 2.500m
Lock to lock time 6.50s
Kerb to Kerb Turning Radius 10.32m

REVERSING DISTANCE

G E D A	PROPOSED SITE LAYOUT & TRACKING UPDATED	SL	GM	JUL 2026
	UPDATED SITE ACCESS	LB	PW	JUN 2026
	REVERSING DISTANCE ADDED	GM	PW	MAY 2026
	SCALE BAR ADDED	LB	PW	JAN 2026
REV	AMENDED TO COMMENTS	LB	PW	NOV 2025
	PROPOSED SITE LAYOUT UPDATED	SL	PW	NOV 2025
	PROPOSED SITE LAYOUT UPDATED	SL	PW	NOV 2025
	PROPOSED SITE LAYOUT UPDATED	SL	PW	NOV 2025

PROJECT:			
TAYLOR WIMPEY			
PROJECT:			
GLEN DIMPLEX, WHISTON			
DRAWING TITLE:			
SWEPT PATH ANALYSIS REFUSE VEHICLE			
SCALES:			
1:500 @ A1			
DRAWN:		CHECKED:	DATE:
SL		PW	OCT 2025
Eddisons 340 Deansgate Manchester M3 4LY Email: info@crofts.co.uk Tel: 0161 837 7380 Web: www.eddisons.com/services/transport-planning			
DRAWING NUMBER:			REVISION:
4726-SP01			G

