

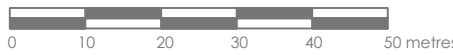
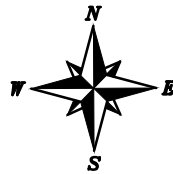


Z:\projects\4726 Glen Dimplex Site, Whiston\CAD\EDD\JONS DRAWINGS\4726-SP02 Rev G (Tracking - Fire Appliance).dwg

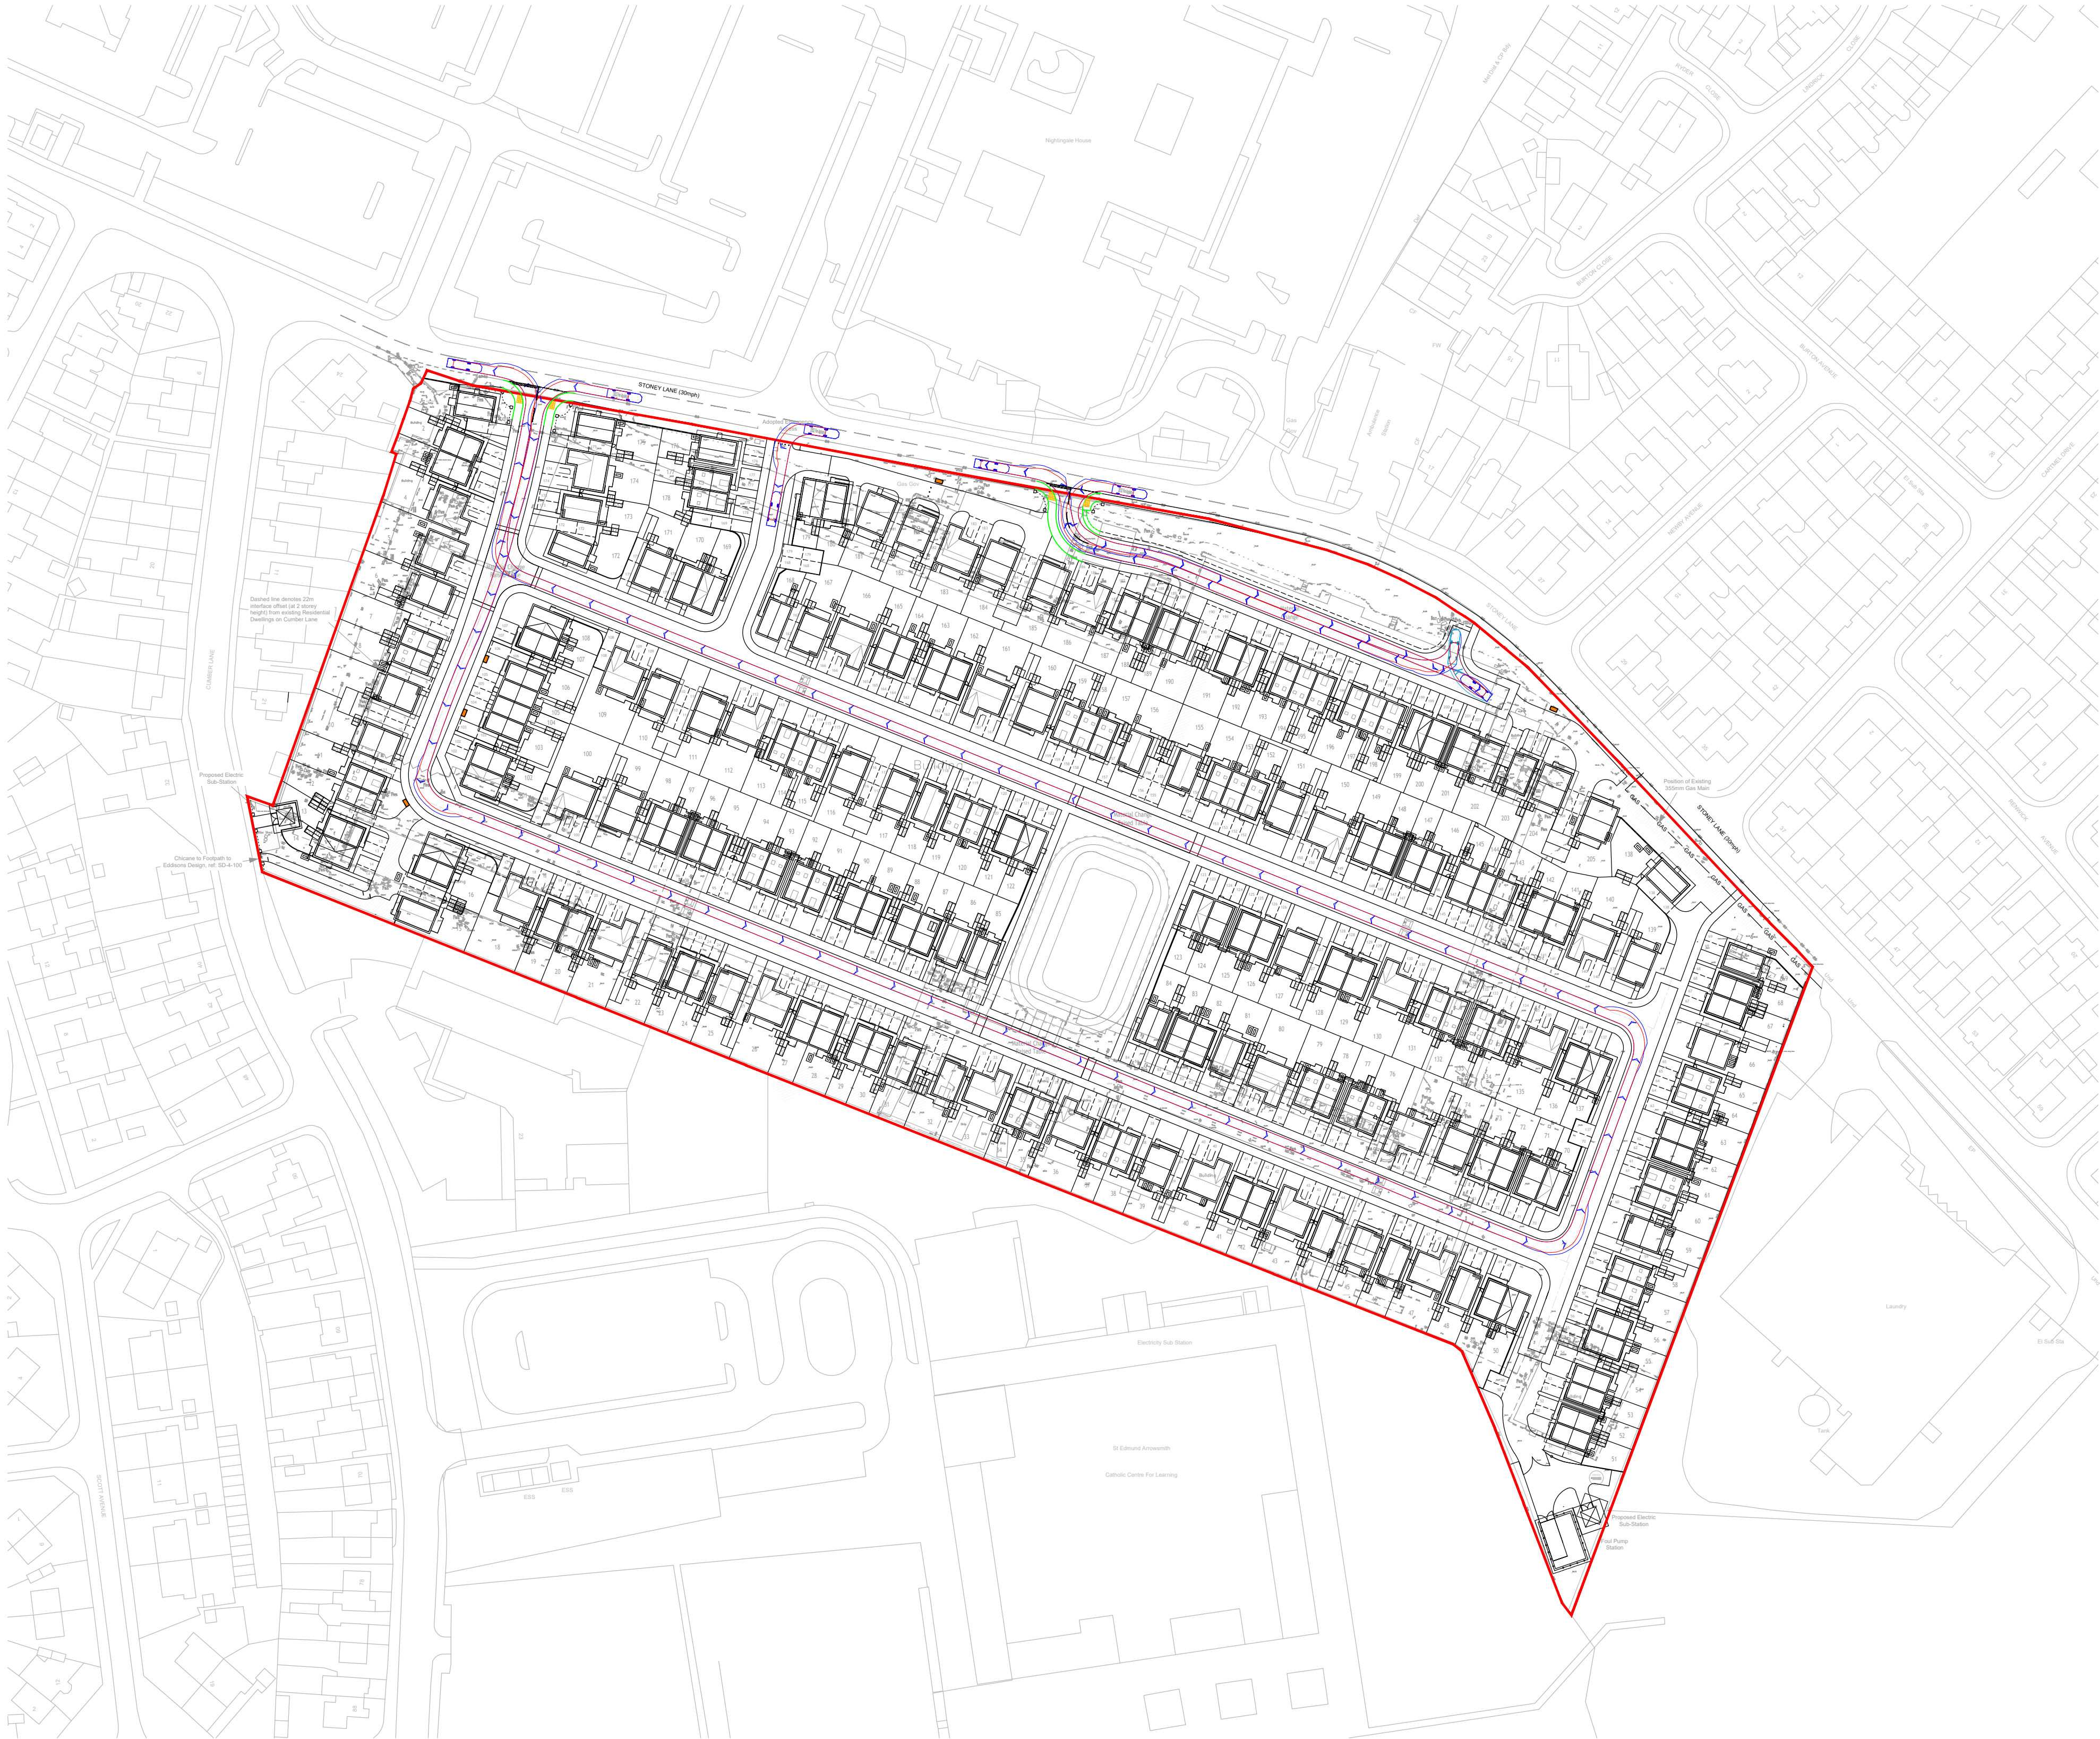

NOTES

THIS IS NOT A CONSTRUCTION DRAWING AND IS FOR INDICATIVE PURPOSES ONLY.
THE DRAWING WILL BE SUBJECT TO CHANGE FOLLOWING LOCAL AUTHORITY REVIEW
AND CONFIRMATION OF PUBLIC HIGHWAY AND THIRD PARTY LAND BOUNDARIES.

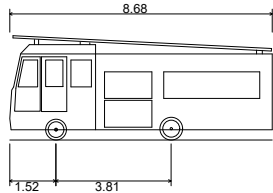

DB32 Fire Appliance
Overall Length 8.680m
Overall Width 2.150m
Overall Body Height 3.452m
Min Body Ground Clearance 0.237m
Max Track Width 2.121m
Lock to lock time 6.00s
Kerb to Kerb Turning Radius 7.910m

G	PROPOSED SITE LAYOUT & TRACKING UPDATED	SL	GM	JUL 2026
F	UPDATED SITE ACCESS	LB	PW	JUN 2026
E	SCALE BAR ADDED	LB	PW	JAN 2026
D	MINOR AMENDMENT	LB	PW	NOV 2025
C	PROPOSED SITE LAYOUT UPDATED	LB	PW	NOV 2025
B	PROPOSED SITE LAYOUT UPDATED	SL	PW	NOV 2025
A	PROPOSED SITE LAYOUT UPDATED	SL	PW	NOV 2025

REV	DETAILS	DRAWN	CHECKED	DATE
-----	---------	-------	---------	------

CLIENT:

TAYLOR WIMPEY

PROJECT:

GLEN DIMPLEX, WHISTON

DRAWING TITLE:

SWEPT PATH ANALYSIS
FIRE APPLIANCE

SCALES:

1:1000 @ A1

DRAWN:	SL	CHECKED:	PW	DATE:	OCT 2025
--------	----	----------	----	-------	----------

Eddisons
340 Deansgate
Manchester
M3 4LY
Email: info@crofts.co.uk
Tel: 0161 837 7380
Web: www.eddisons.com/services/transport-planning

DRAWING NUMBER:	4726-SP02	REVISION:	G
-----------------	-----------	-----------	---

Eddisons