


FORMER GLEN DIMPLEX | LAND SOUTH OF STONEY LANE

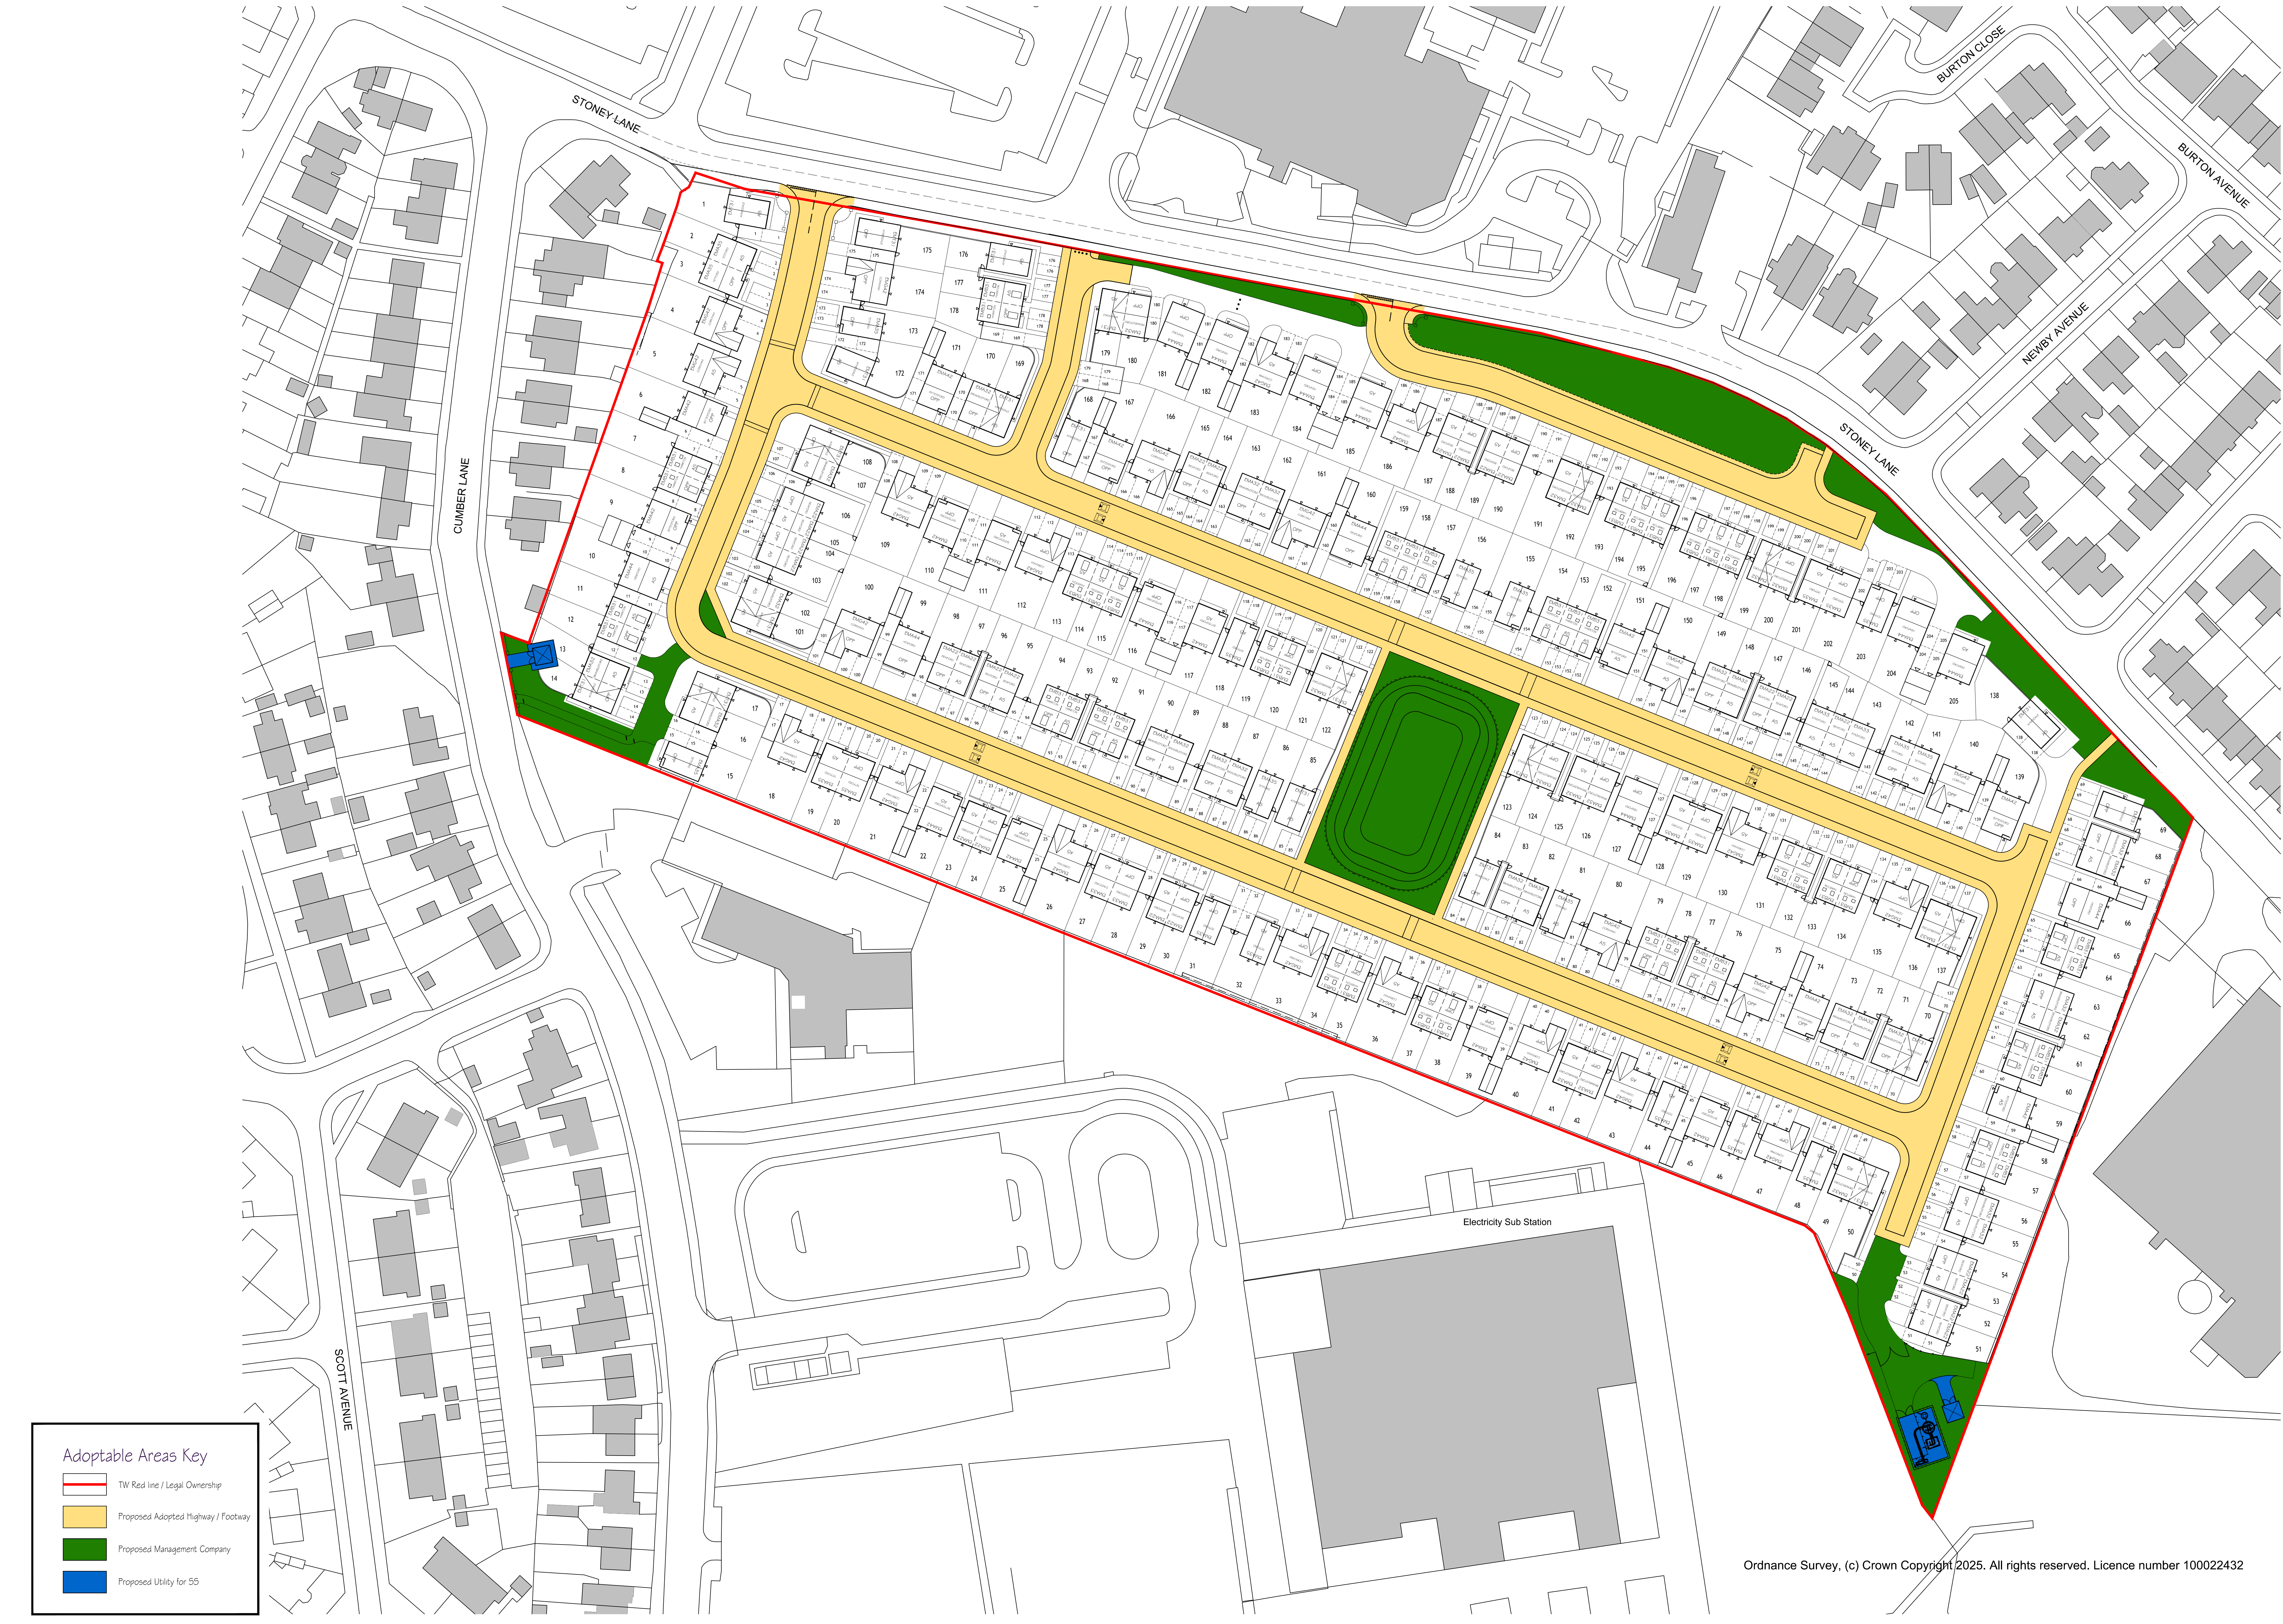

Adoptable Areas Key

- TW Red line / Legal Ownership
- Proposed Adopted Highway / Footway
- Proposed Management Company
- Proposed Utility for SS

Ordnance Survey, (c) Crown Copyright 2025. All rights reserved. Licence number 100022432

A	Revised in line with consultant's comments and in accordance with 22970-PL-1000-Planning Layout (Rev A).	22.07.26	BD
Rev	Description	Date	Initial
Revisions			

Taylor Wimpey

Taylor Wimpey North West
Washington House, Birchwood Park,
Warrington, Cheshire WA3 6GR
Tel 01925 849 500 Fax 01925 849 501
www.taylorwimpey.com

**Former Glen Dimplex
Land South of Stoney Lane
Whiston
Adoptable Areas Layout**

PLANNING			
PROJECT 1:500 @ A0	DATE 11/11/25	ISSUED BY BGA	CHECKED BY BGA
DRAWING NUMBER		REVISION	
25053	WM	1007	A