


FORMER GLEN DIMPLEX | LAND SOUTH OF STONEY LANE

ACCOMMODATION SCHEDULE							
Name	Ref	TW ref	Bed	Storey	Unit No's	Unit ft²	ft² Total
Affordable Dwellings - Shared Ownership (5) - 24%							
Beaford Mid	BEA	EMA22	2 Bed	2	1	778	778
Beaford Semi	BEA	EMA22	2 Bed	2	2	778	1556
Eynford End	EYN	EMA33	3 Bed	2	2	972	1944
Sub Total:						5 Units	4278 ft²
Affordable Dwellings - Rented (16) - 76%							
Beaford Semi	BEA	EMA22	2 Bed	2	14	778	10892
Eynford Semi	EYN	EMA33	3 Bed	2	2	972	1944
Sub Total:						16 Units	12836 ft²
Grand Total			21 Units		17114 ft²		

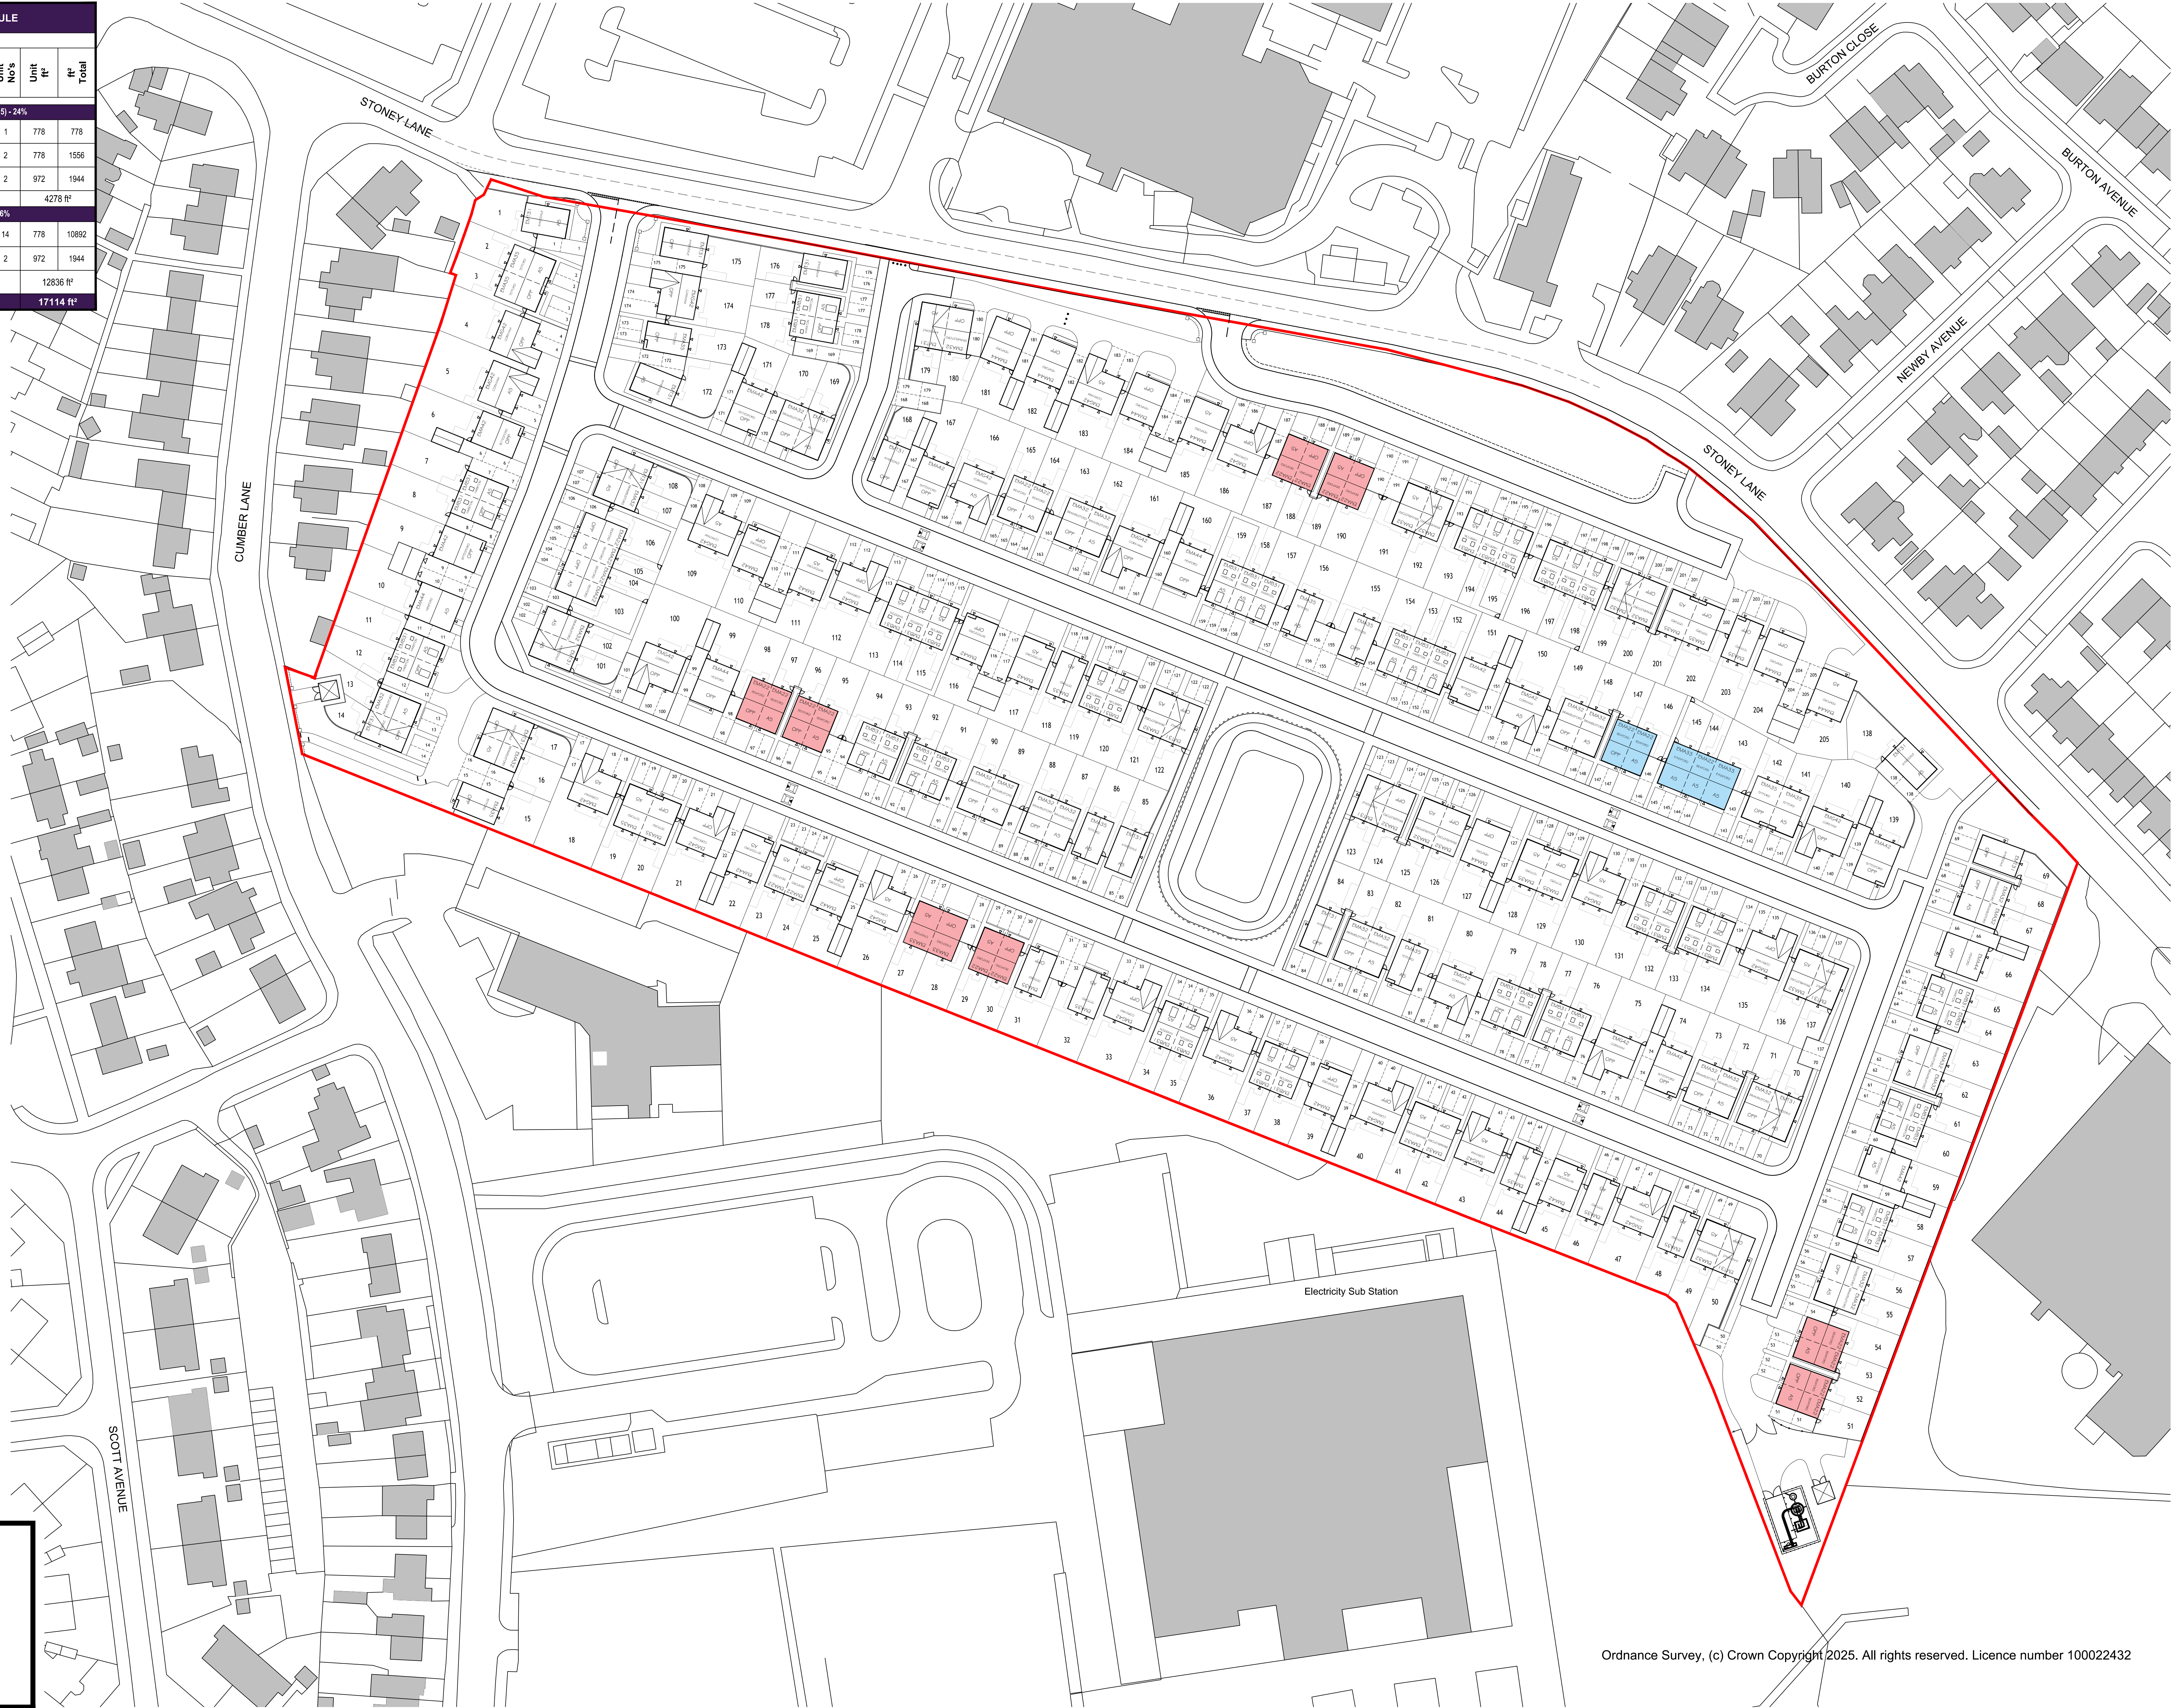

TENURE KEY

- TW Red line / Legal Ownership
- Rented Units
- Shared Ownership Units

A

Revised in line with consultant's comments and in accordance with 22970-PL-1000-Planning Layout (Rev A).

22.07.26

BD

Rev	Description	Date	Initial
Revisions			

Taylor Wimpey

Taylor Wimpey North West
Washington House, Birchwood Park,
Warrington, Cheshire WA3 6GR
Tel 01925 849 500 Fax 01925 849 501
www.taylorwimpey.com

Former Glen Dimplex
Land South of Stoney Lane
Whiston
Affordable Layout

PLANNING

PROJECT 1:500 @ A0	DATE 11/11/25	ISSUED BY BGA	CHECKED BY BGA
-----------------------	------------------	------------------	-------------------

DRAWING NUMBER			
25053	AF	1004	A