


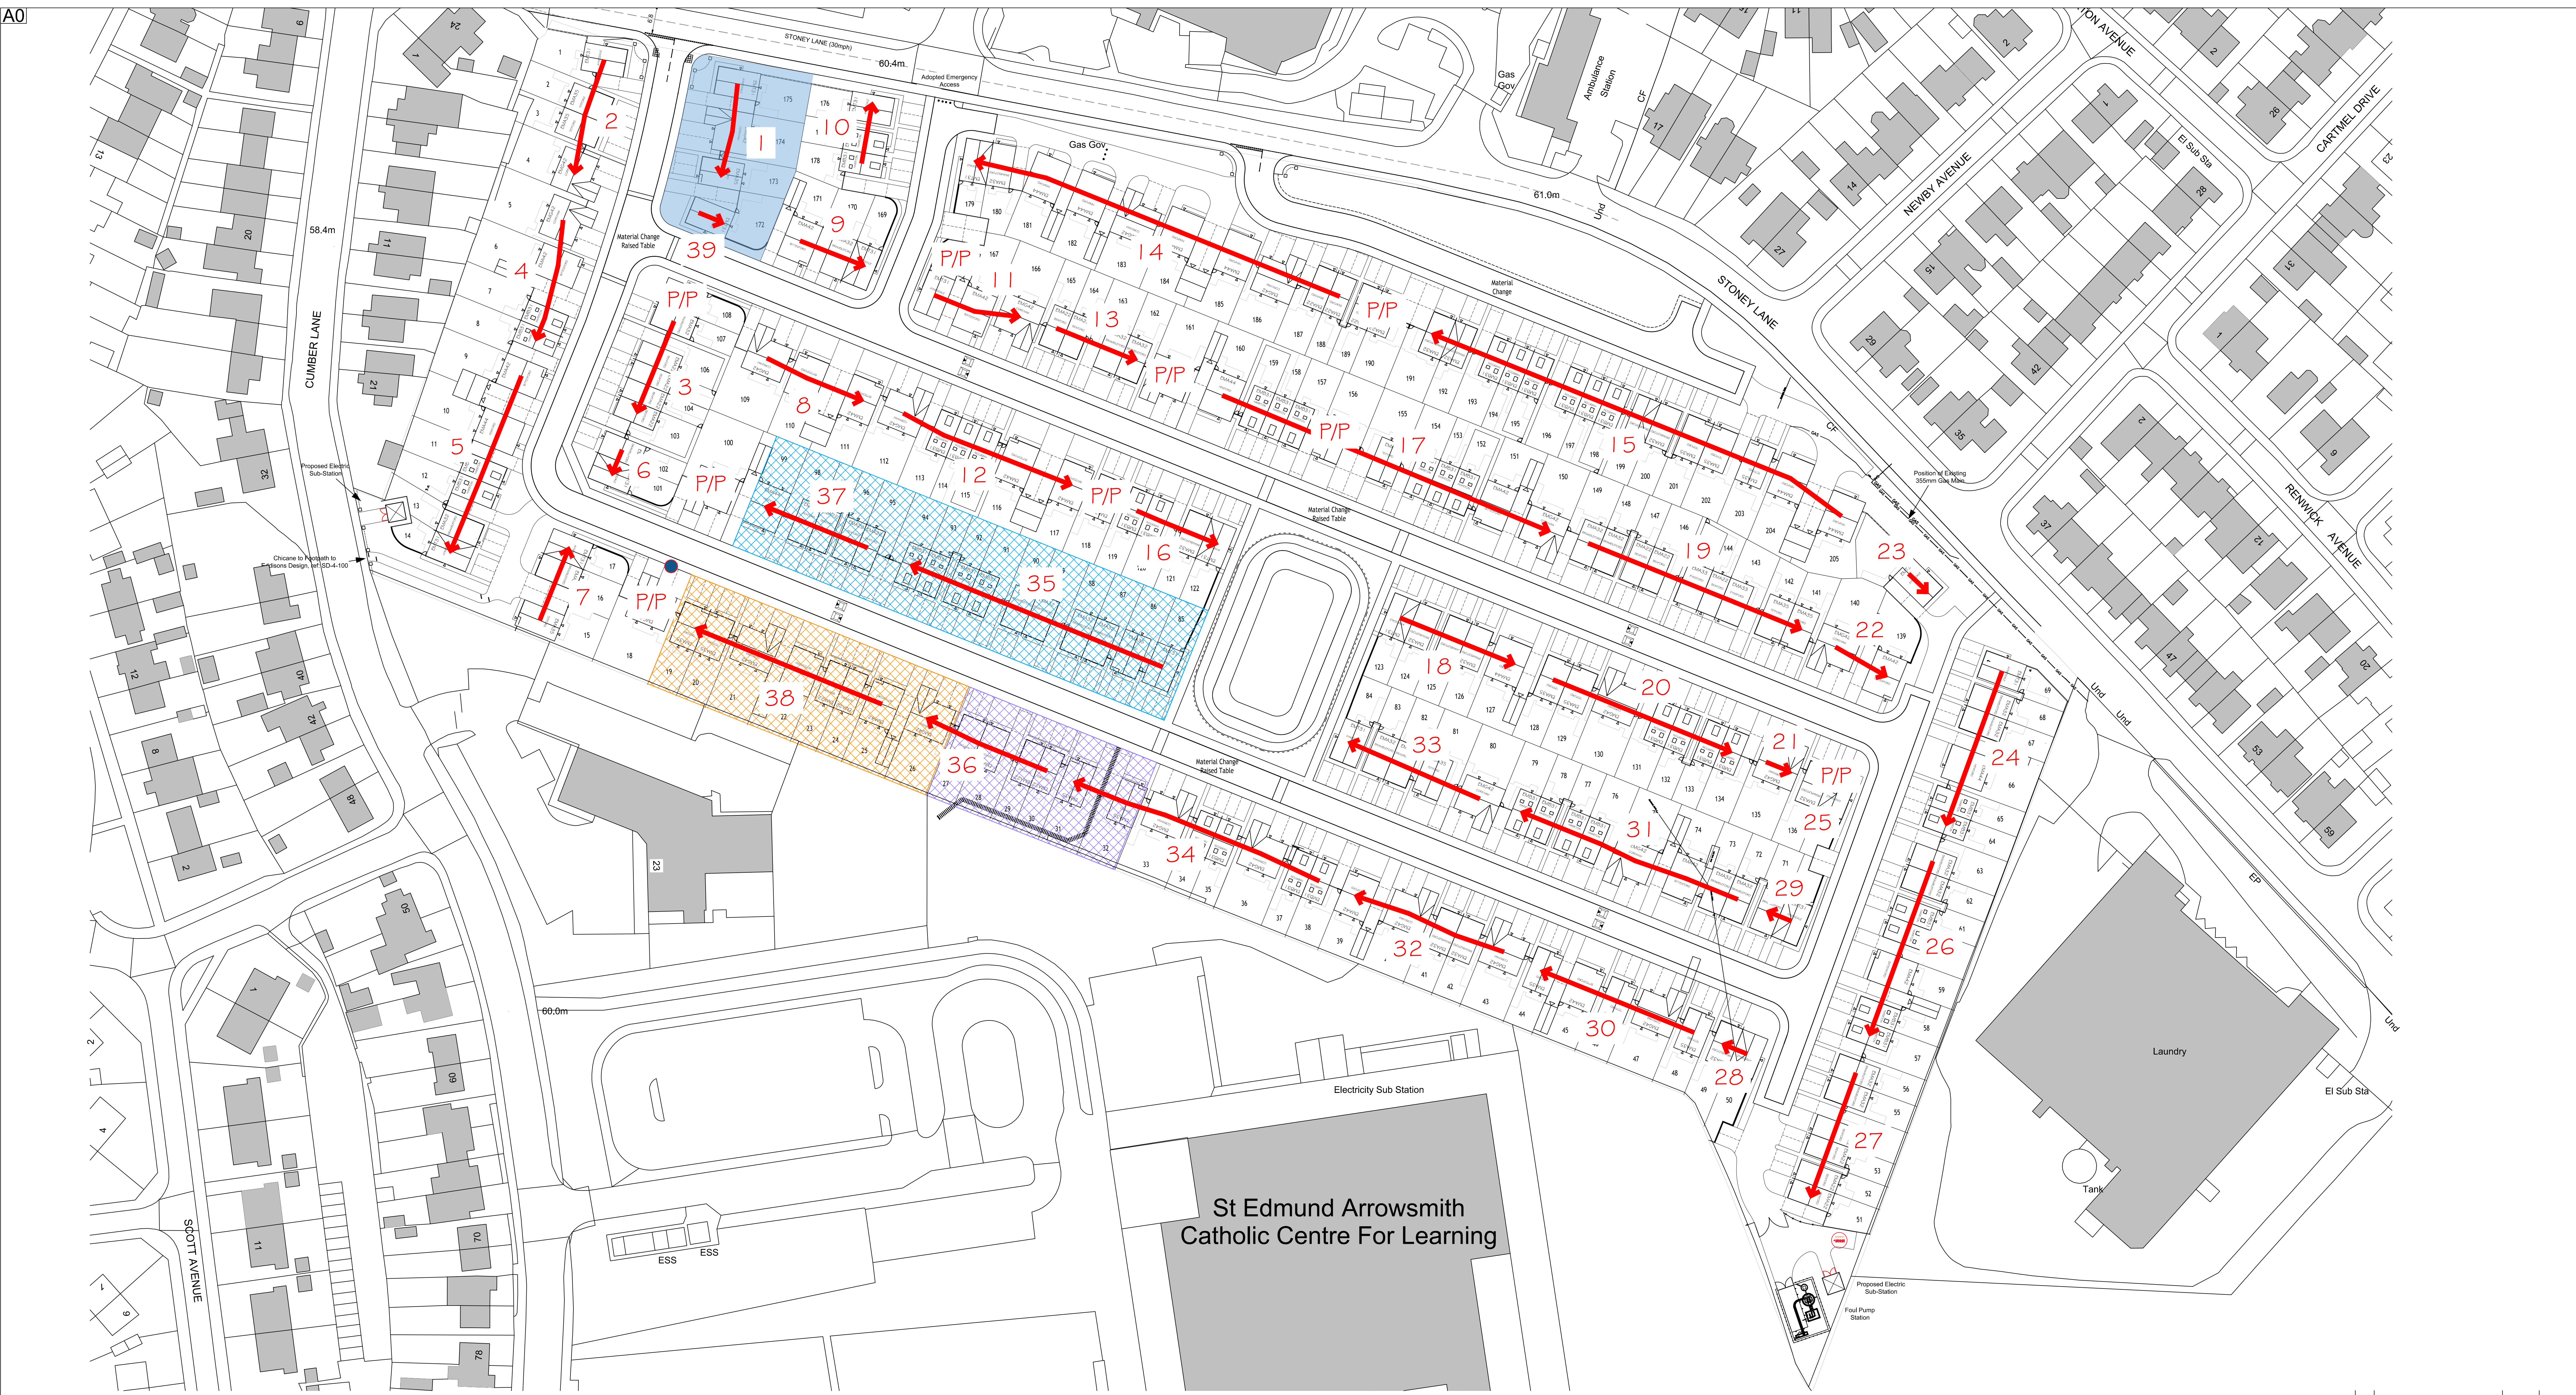

NORTH

W

E

S

KEY

— Site Boundary

← Build Route

■ Sales Area

■ Clean Stone Lay-down Area

■ Compound

■ Car Park

● Wheel Washing Facility, such as Jet Wash

Rev

Description

Date

Initial

B

Updated to latest layout.

11.08.26

BB

A

Wheel washing facility shown.

03.03.26

BB

Taylor Wimpey

Taylor Wimpey North West
Washington House, Birchwood Park,
Warrington, Cheshire WA3 6GR
Tel 01925 848 100 Fax 01925 849 501
www.taylorwimpey.com

FORMER TITLE

PLANNING

1:500 @ A0

18/08/25

BB

BB

DRAWING NUMBER

22970

BRP

01

B