


FORMER GLEN DIMPLEX | LAND SOUTH OF STONEY LANE

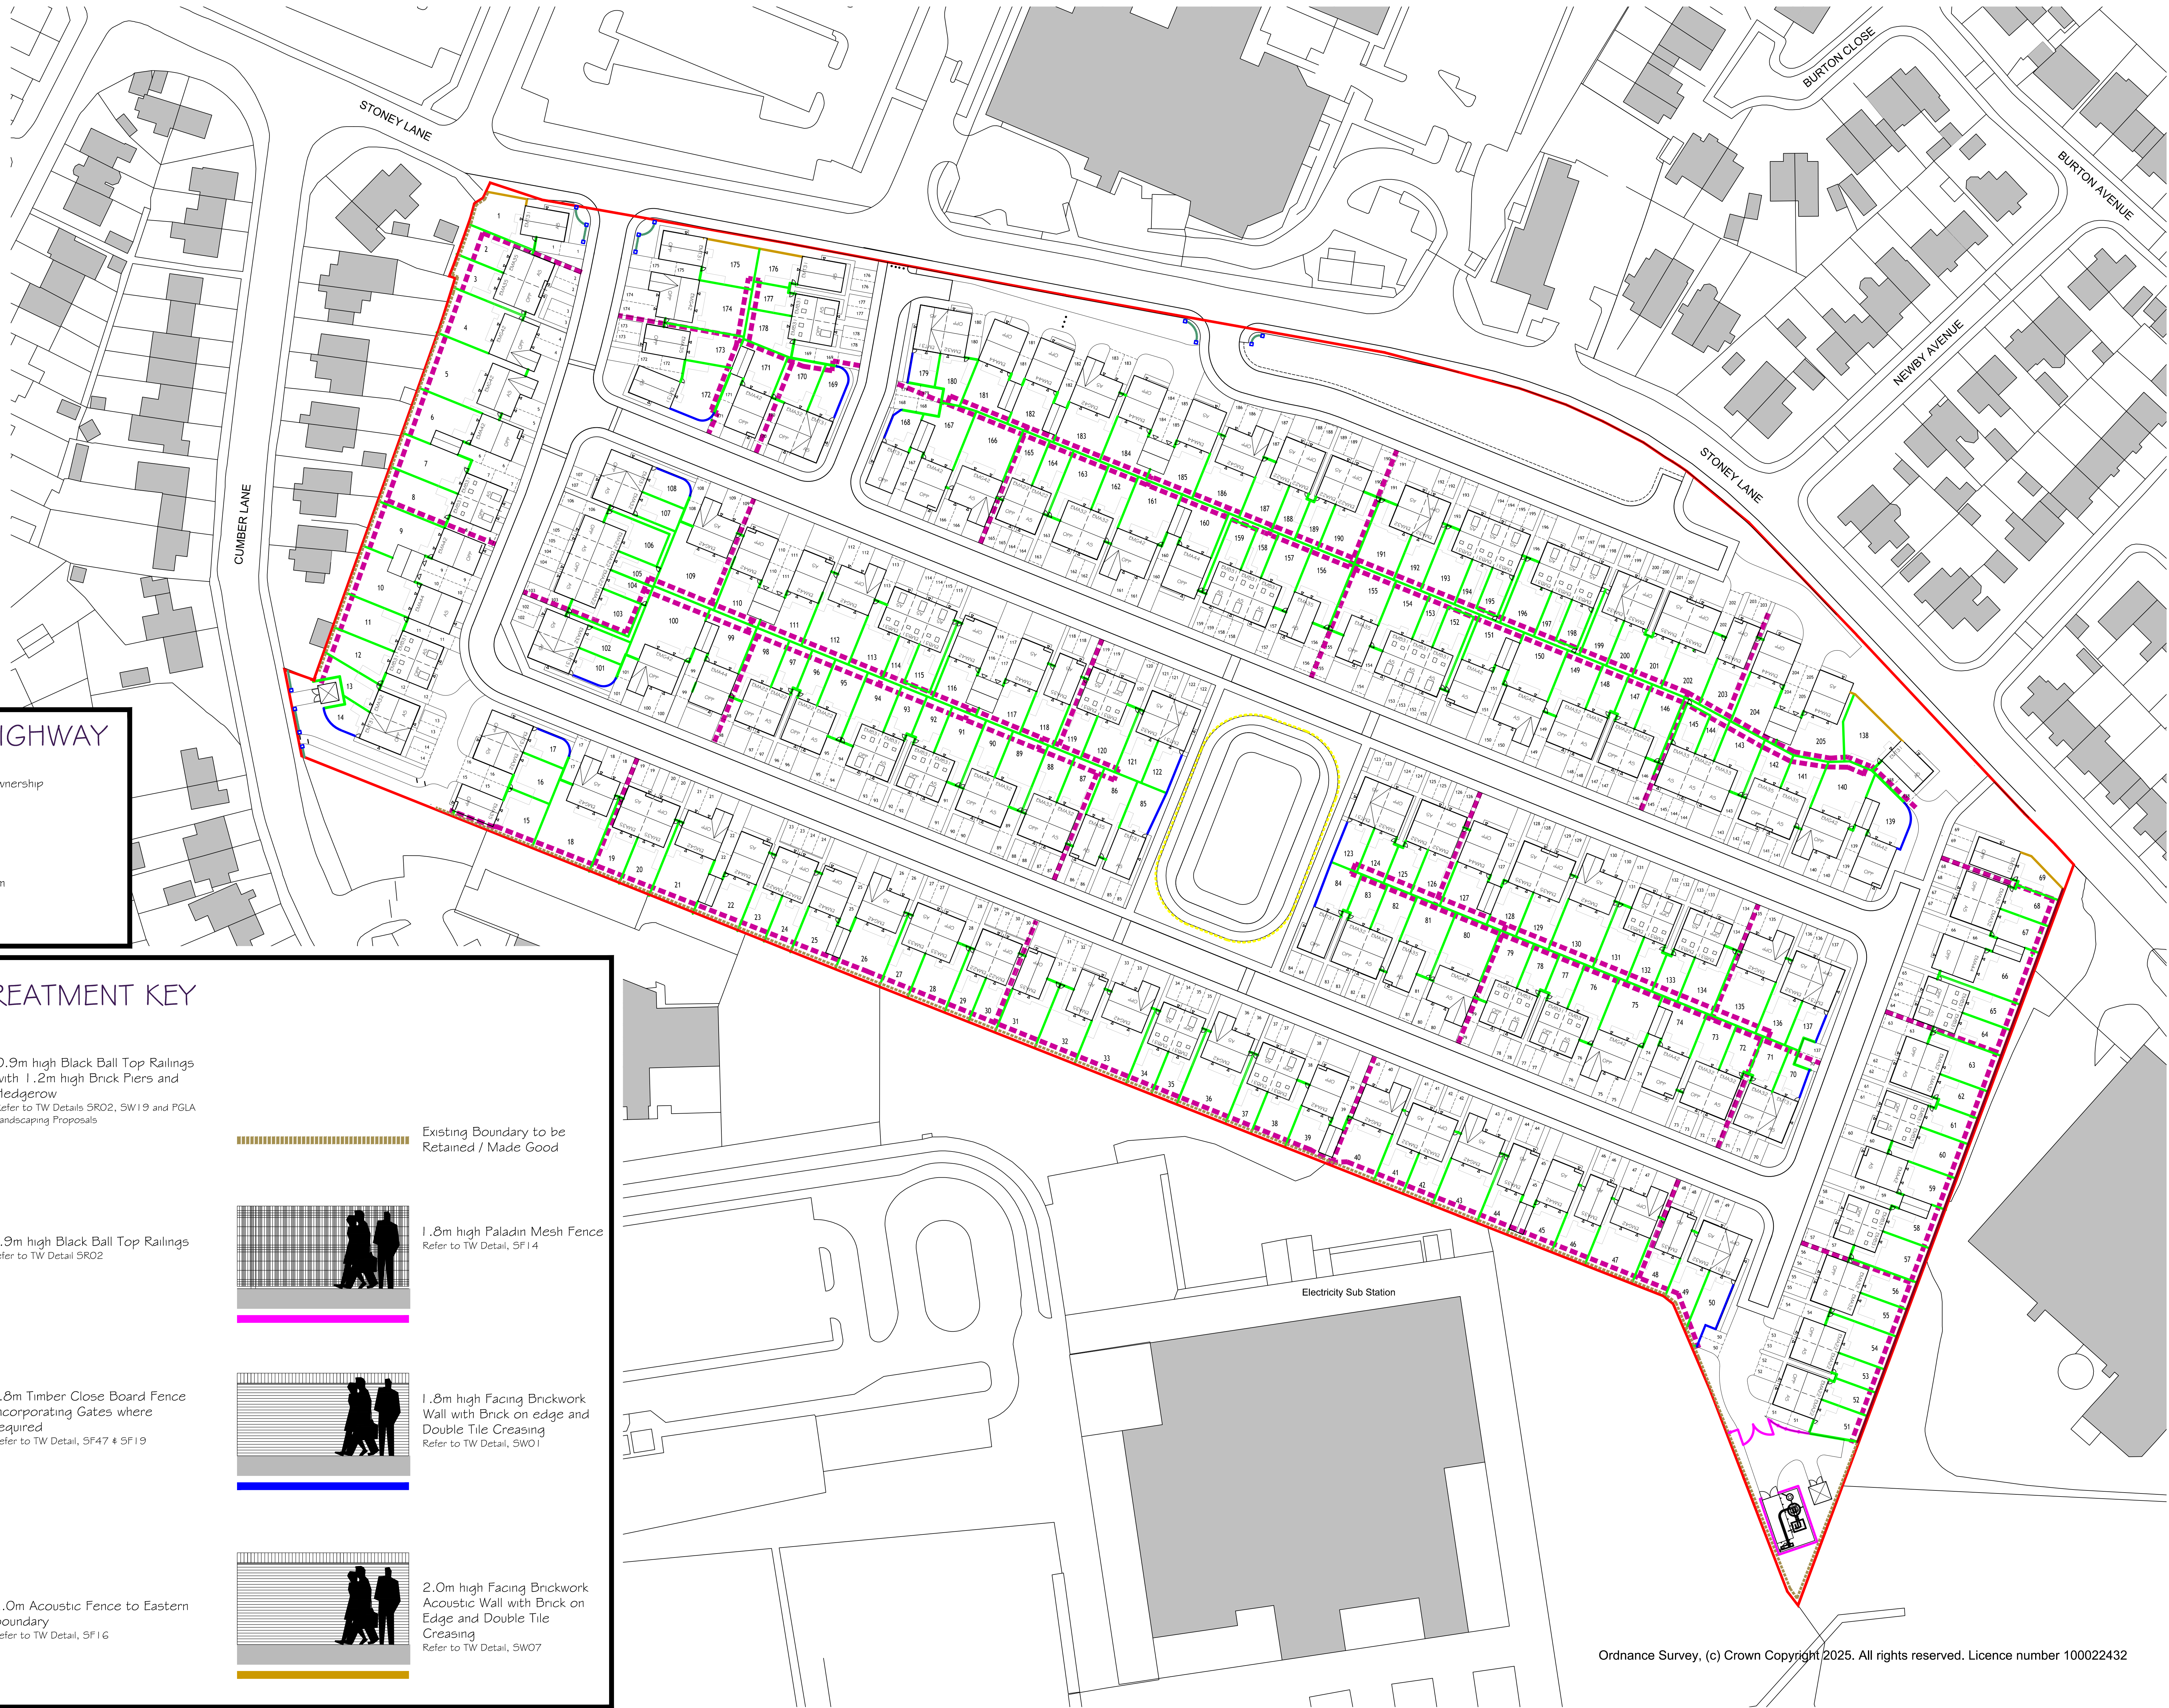

HEDGEHOG HIGHWAY

— TW Red line / Legal Ownership

- - - Proposed Hedgehog Route

Example of Hedgehog Hole 130mm x 130mm formed in boundary treatment

BOUNDARY TREATMENT KEY

 0.9m high Black Ball Top Railings with 1.2m high Brick Piers and Hedgerow Refer to TW Details SR02, SW19 and PGLA Landscaping Proposals	 Existing Boundary to be Retained / Made Good
 0.9m high Black Ball Top Railings Refer to TW Detail SR02	 1.8m high Paladin Mesh Fence Refer to TW Detail, SF14
 1.8m Timber Close Board Fence Incorporating Gates where required Refer to TW Detail, SF47 & SF19	 1.8m high Facing Brickwork Wall with Brick on edge and Double Tile Creasing Refer to TW Detail, SW01
 2.0m Acoustic Fence to Eastern Boundary Refer to TW Detail, SF16	 2.0m high Facing Brickwork Acoustic Wall with Brick on Edge and Double Tile Creasing Refer to TW Detail, SW07

Rev	Description	Date	Initial
A	Revised in line with consultant's comments and in accordance with 22970-PL-1000-Planning Layout (Rev A).	22.07.26	BD

Taylor Wimpey North West
Washington House, Birchwood Park,
Warrington, Cheshire WA3 6GR
Tel 01525 849 500 Fax 01525 849 501
www.taylorwimpey.com

Former Glen Dimplex
Land South of Stoney Lane
Whiston
Boundary Treatment Layout

PLANNING			
PROJECT 1:500 @ A0	DATE 11/11/25	ISSUED BY BGA	DESIGNED BY BGA
DRAWING NUMBER 25053		BT	1003
		A	