


FORMER GLEN DIMPLEX | LAND SOUTH OF STONEY LANE

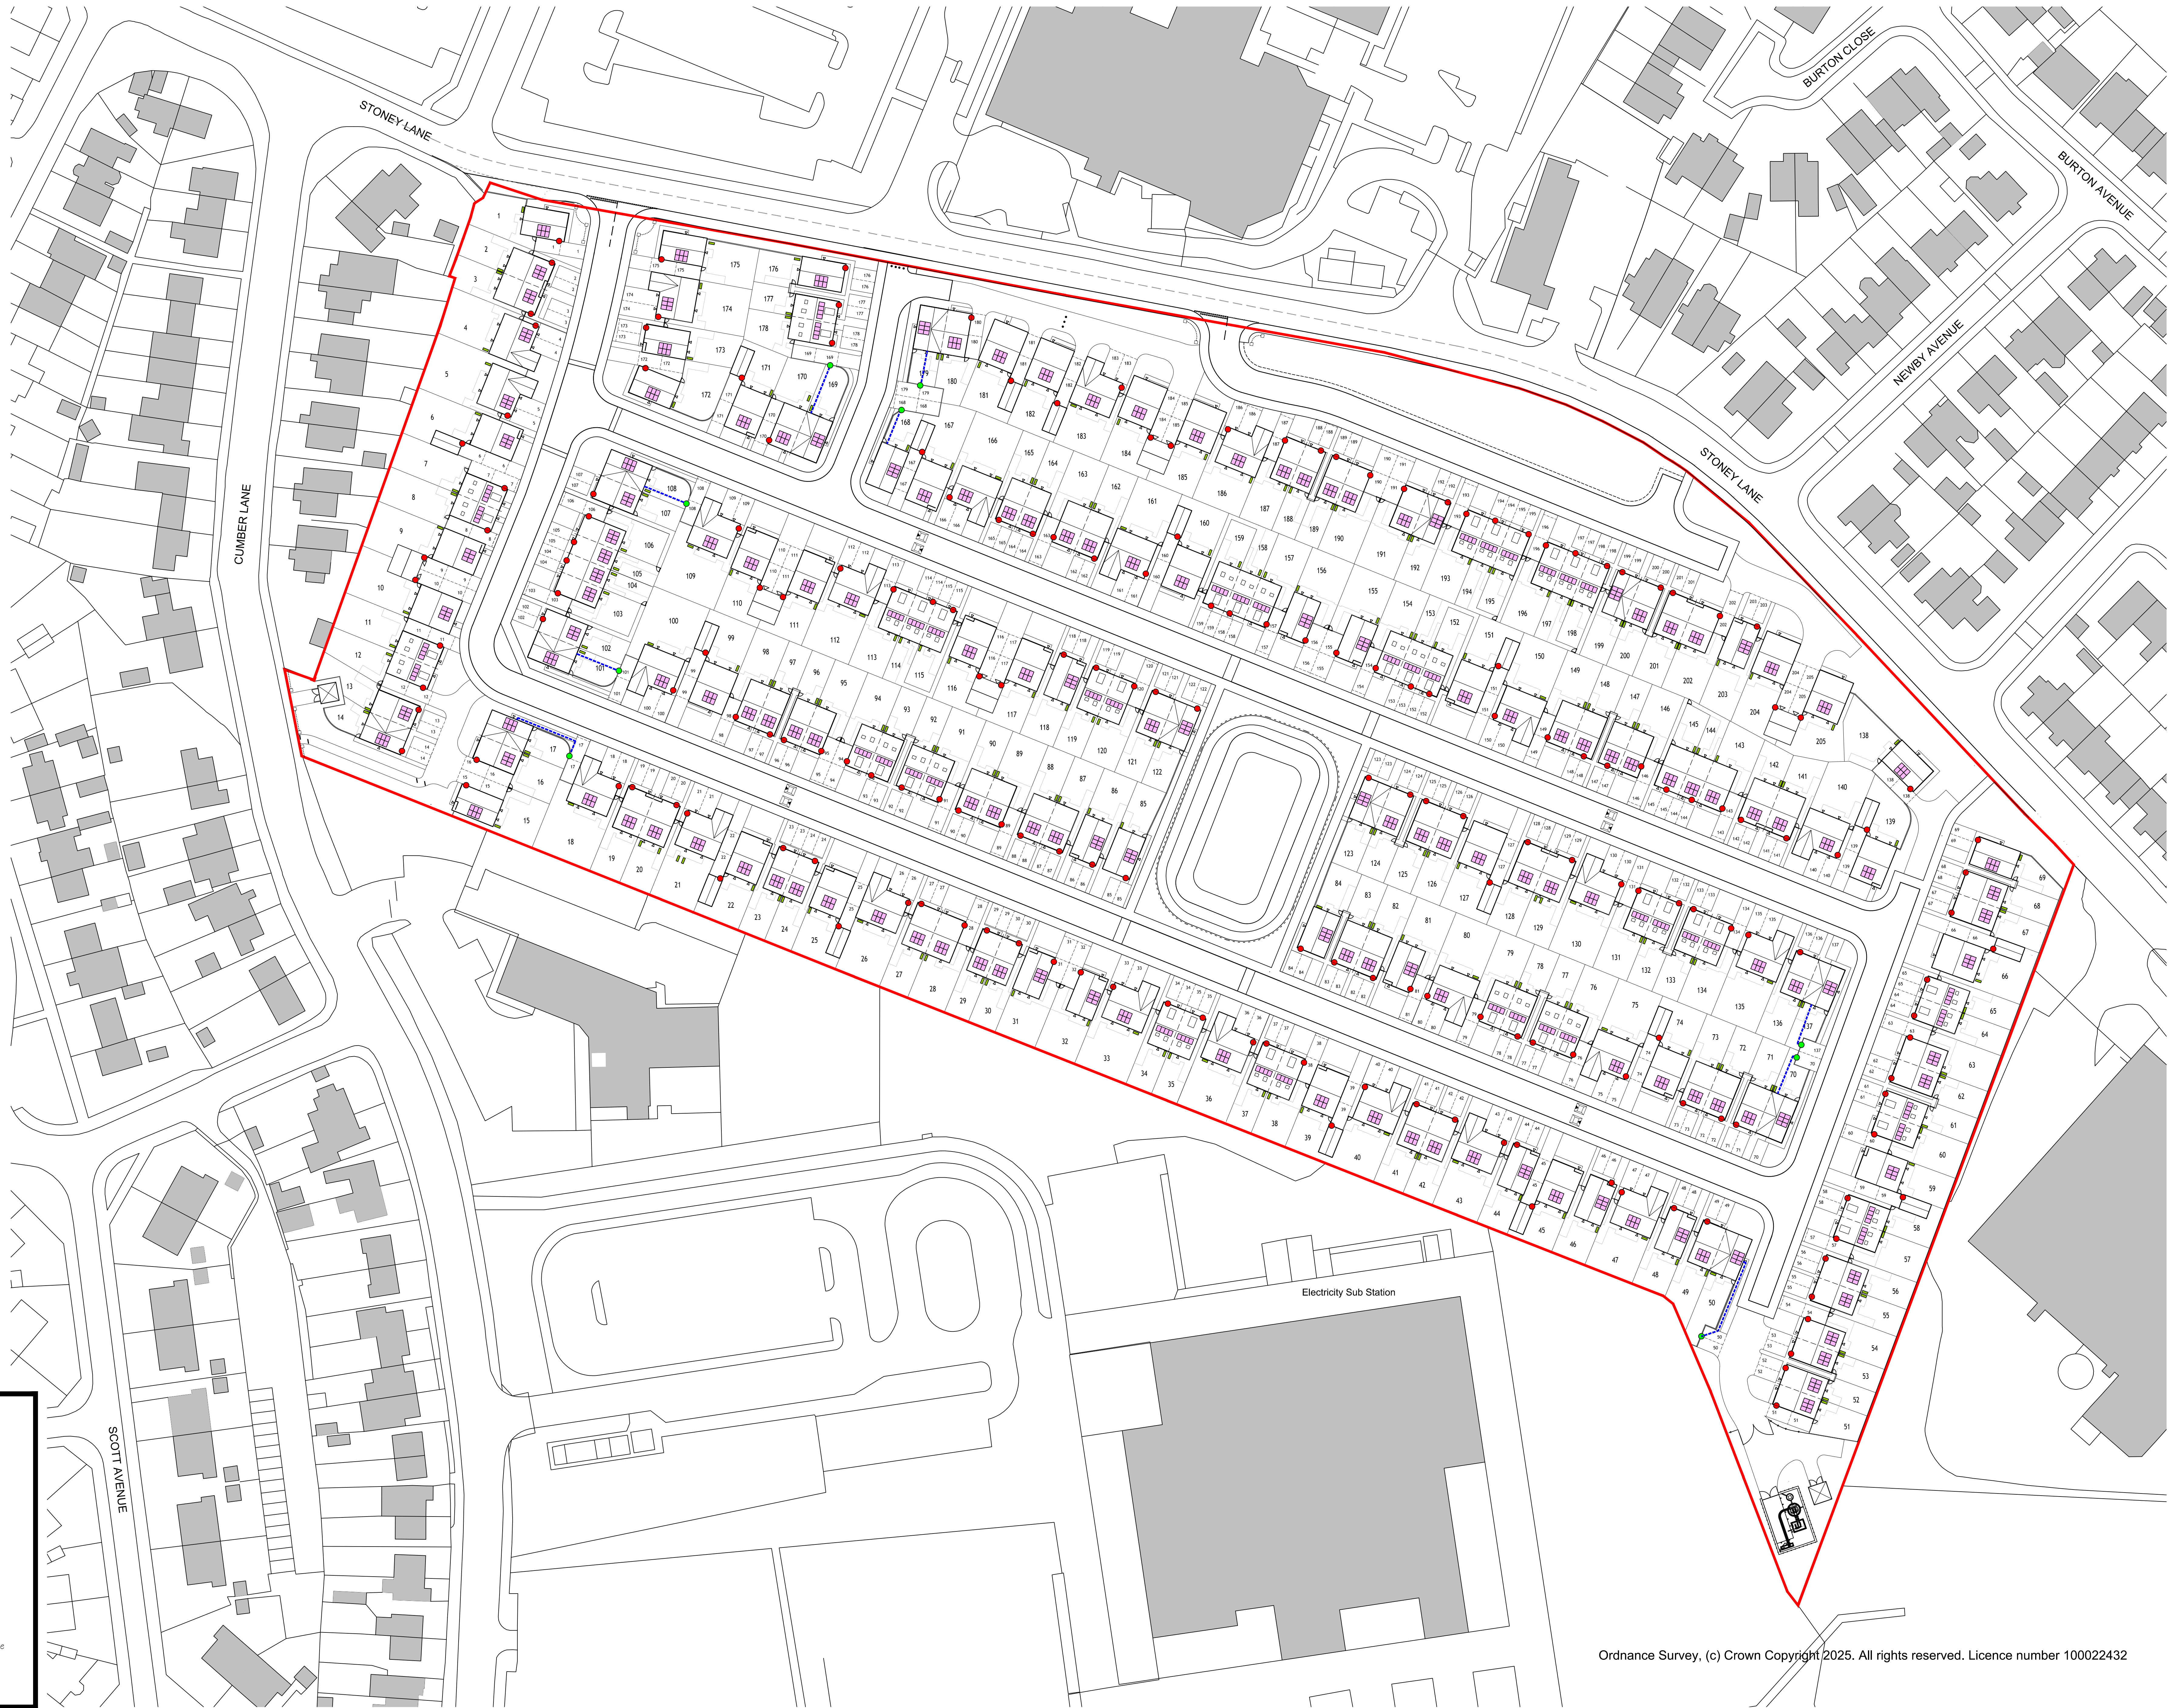

ENERGY KEY

- TW Red line / Legal Ownership
- Indicative location / number of PV panels on the property
- Indicative location Air source heat pump
- Indicative location of wall mounted EV charger
- Indicative location of post mounted EV charger

NOTE: These are indicative positions and are subject to the finalised specification and designs subject to SAP and Building Control requirements.

Rev	Description	Date	Initial
A	Revised in line with consultant's comments and in accordance with 22970-PL-1000-Planning Layout (Rev A).	22.07.26	BD

Taylor Wimpey

Taylor Wimpey North West
Washington House, Birchwood Park,
Warrington, Cheshire WA3 6GR
Tel 01925 849 500 Fax 01925 849 501
www.taylorwimpey.com

FORMER GLEN DIMPLEX
Land South of Stoney Lane
Whiston
Energy Layout

PROJECT NO	DATE	ISSUED BY	DATE	ISSUED BY
25053	11/11/25	BGA	11/11/25	BGA

DRAWING NUMBER	25053	EL	1008	A
----------------	-------	----	------	---