


FORMER GLEN DIMPLEX | LAND SOUTH OF STONEY LANE

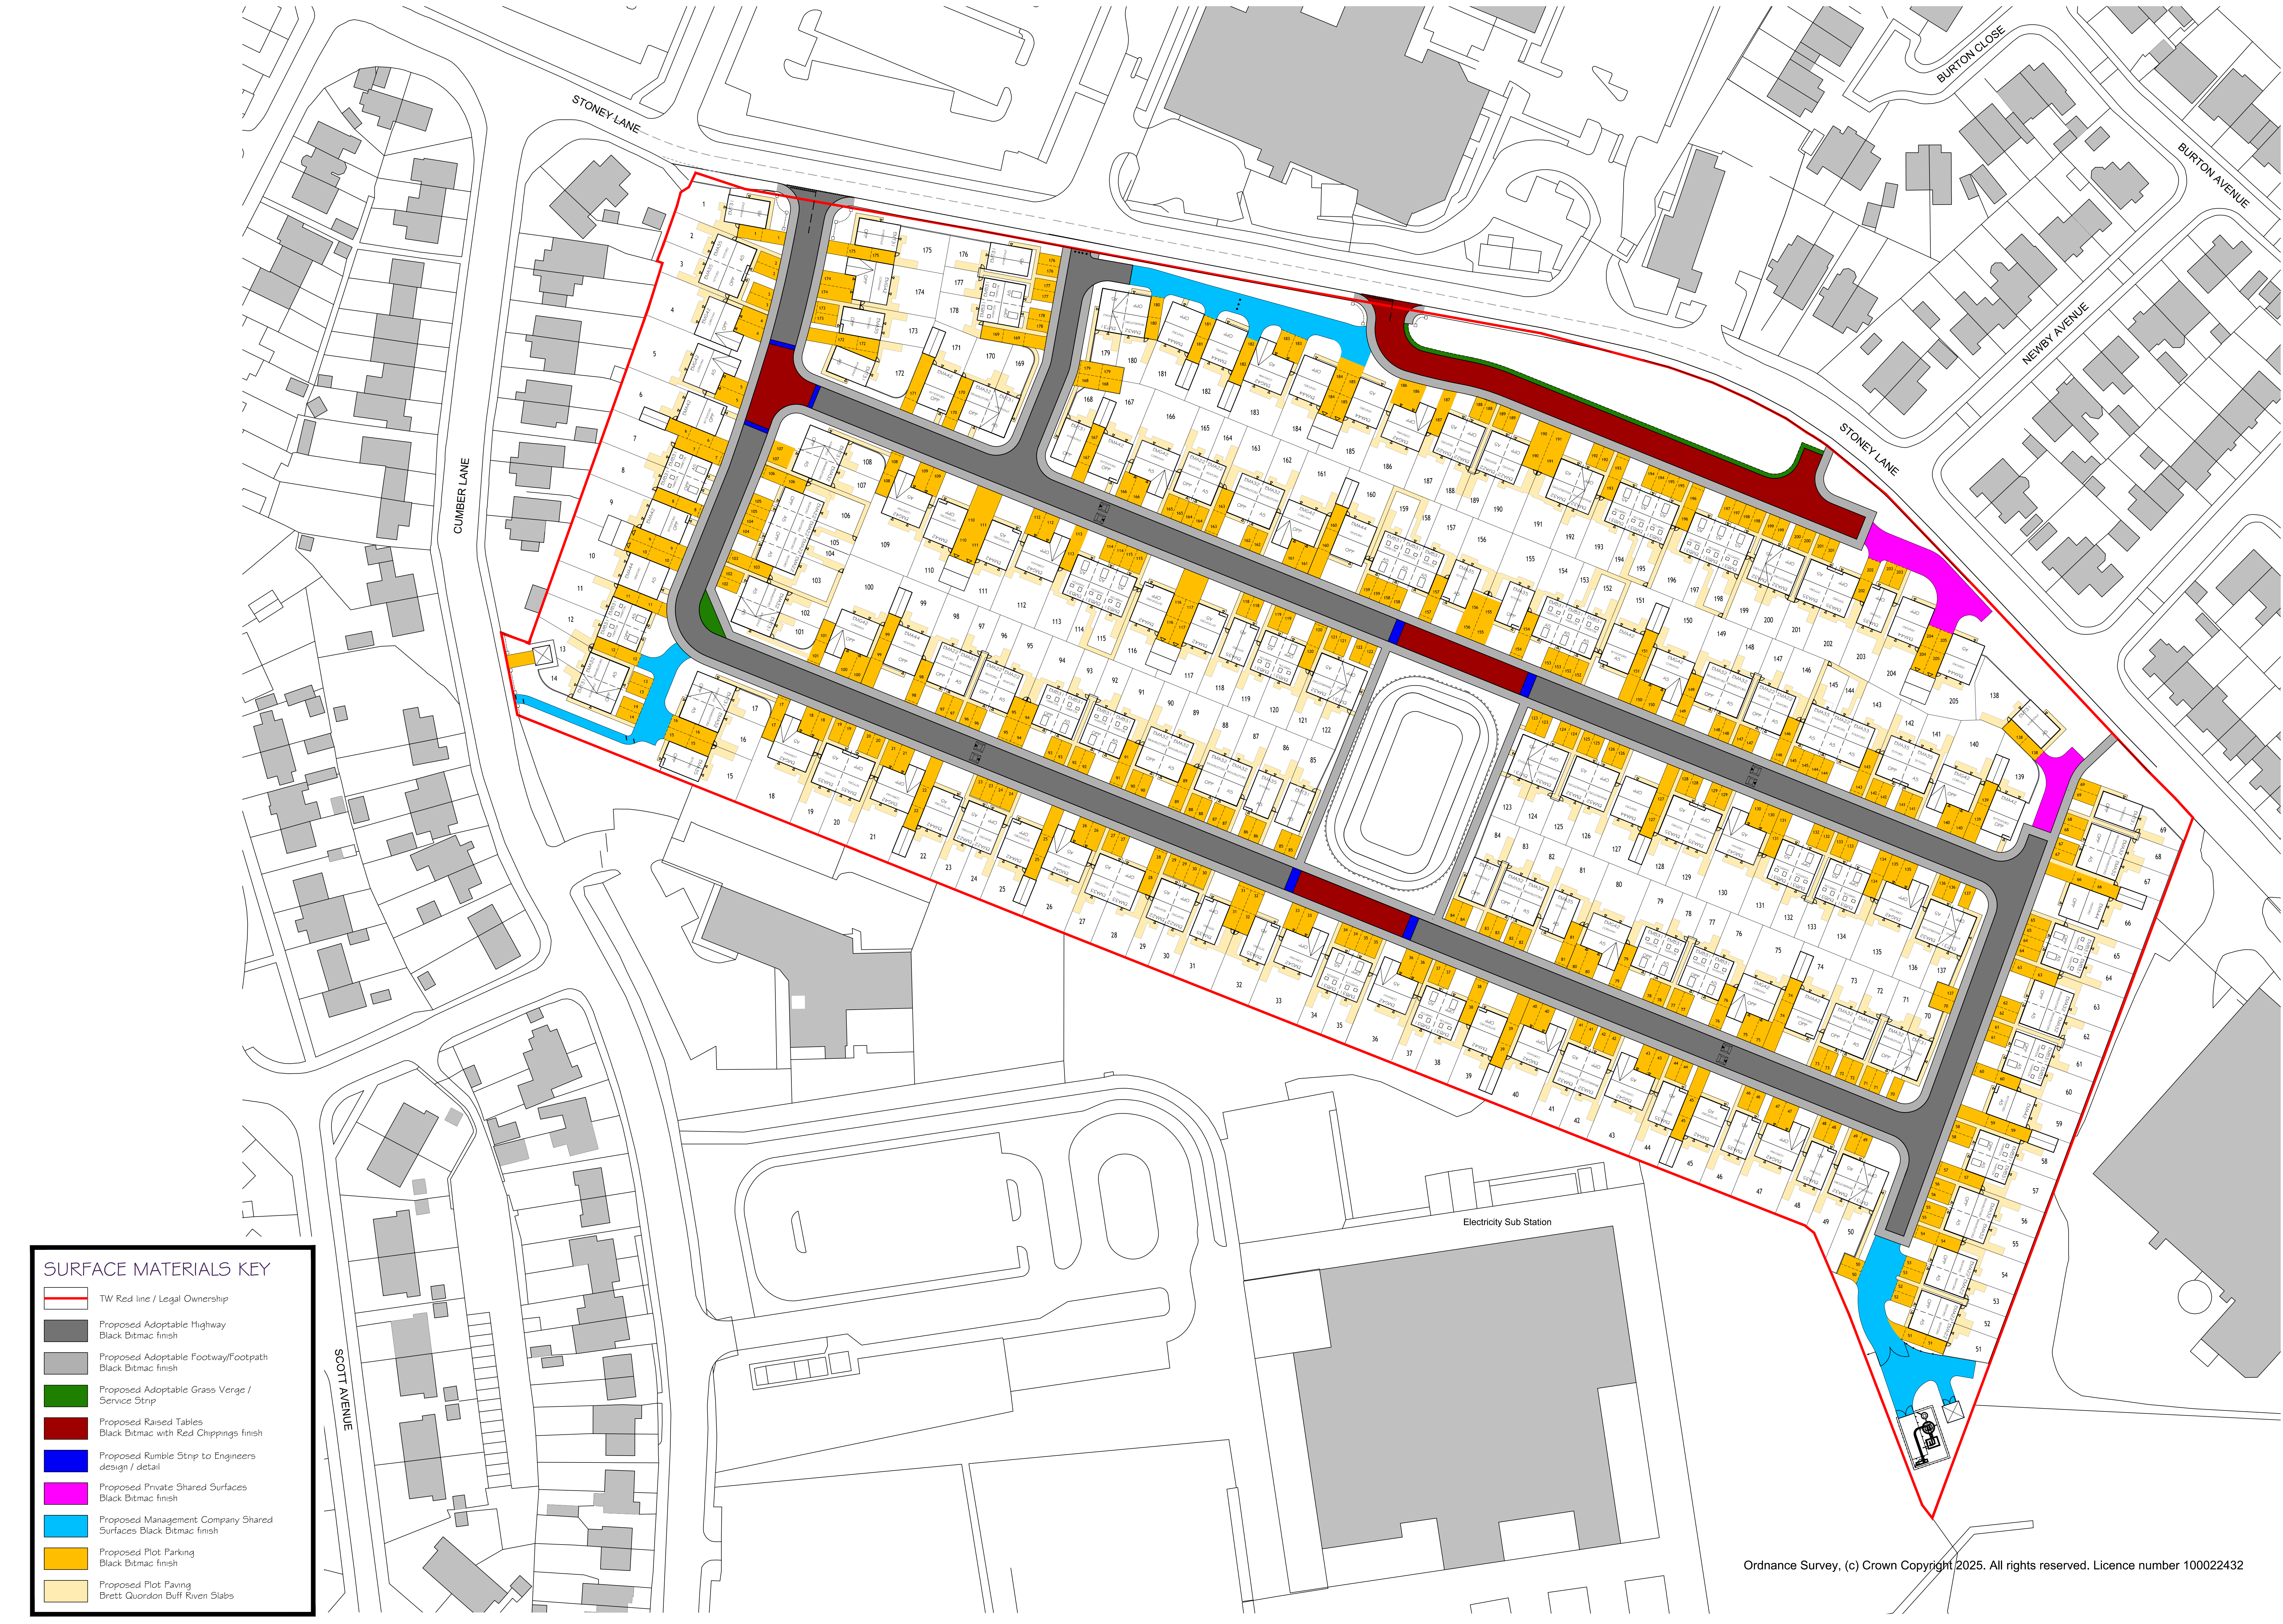

SURFACE MATERIALS KEY

- TW Red line / Legal Ownership
- Proposed Adoptable Highway
Black Bitmac finish
- Proposed Adoptable Footway/Footpath
Black Bitmac finish
- Proposed Adoptable Grass Verge / Service Strip
- Proposed Raised Tables
Black Bitmac with Red Chippings finish
- Proposed Rubble Strip to Engineers design / detail
- Proposed Private Shared Surfaces
Black Bitmac finish
- Proposed Management Company Shared Surfaces
Black Bitmac finish
- Proposed Plot Parking
Black Bitmac finish
- Proposed Plot Paving
Brett Quordon Buff River Slabs

Ordnance Survey, (c) Crown Copyright 2025. All rights reserved. Licence number 100022432

Rev	Description	Date	Initial
A	Revised in line with consultant's comments and in accordance with 22970-PL-1000-Planning Layout (Rev A).	22.07.26	BD

Taylor Wimpey

Taylor Wimpey North West
Washington House, Birchwood Park,
Warrington, Cheshire WA3 6GR
Tel 01925 849 500 Fax 01925 849 501
www.taylorwimpey.com

Former Glen Dimplex
Land South of Stoney Lane
Whiston
Surfacing Materials

PROJECT 1:500 @ A0	DATE 11/11/25	ISSUED BY BGA	DESIGNED BY BGA
DRAWING NUMBER 25053		SM	1002
A		A	