


FORMER GLEN DIMPLEX | LAND SOUTH OF STONEY LANE

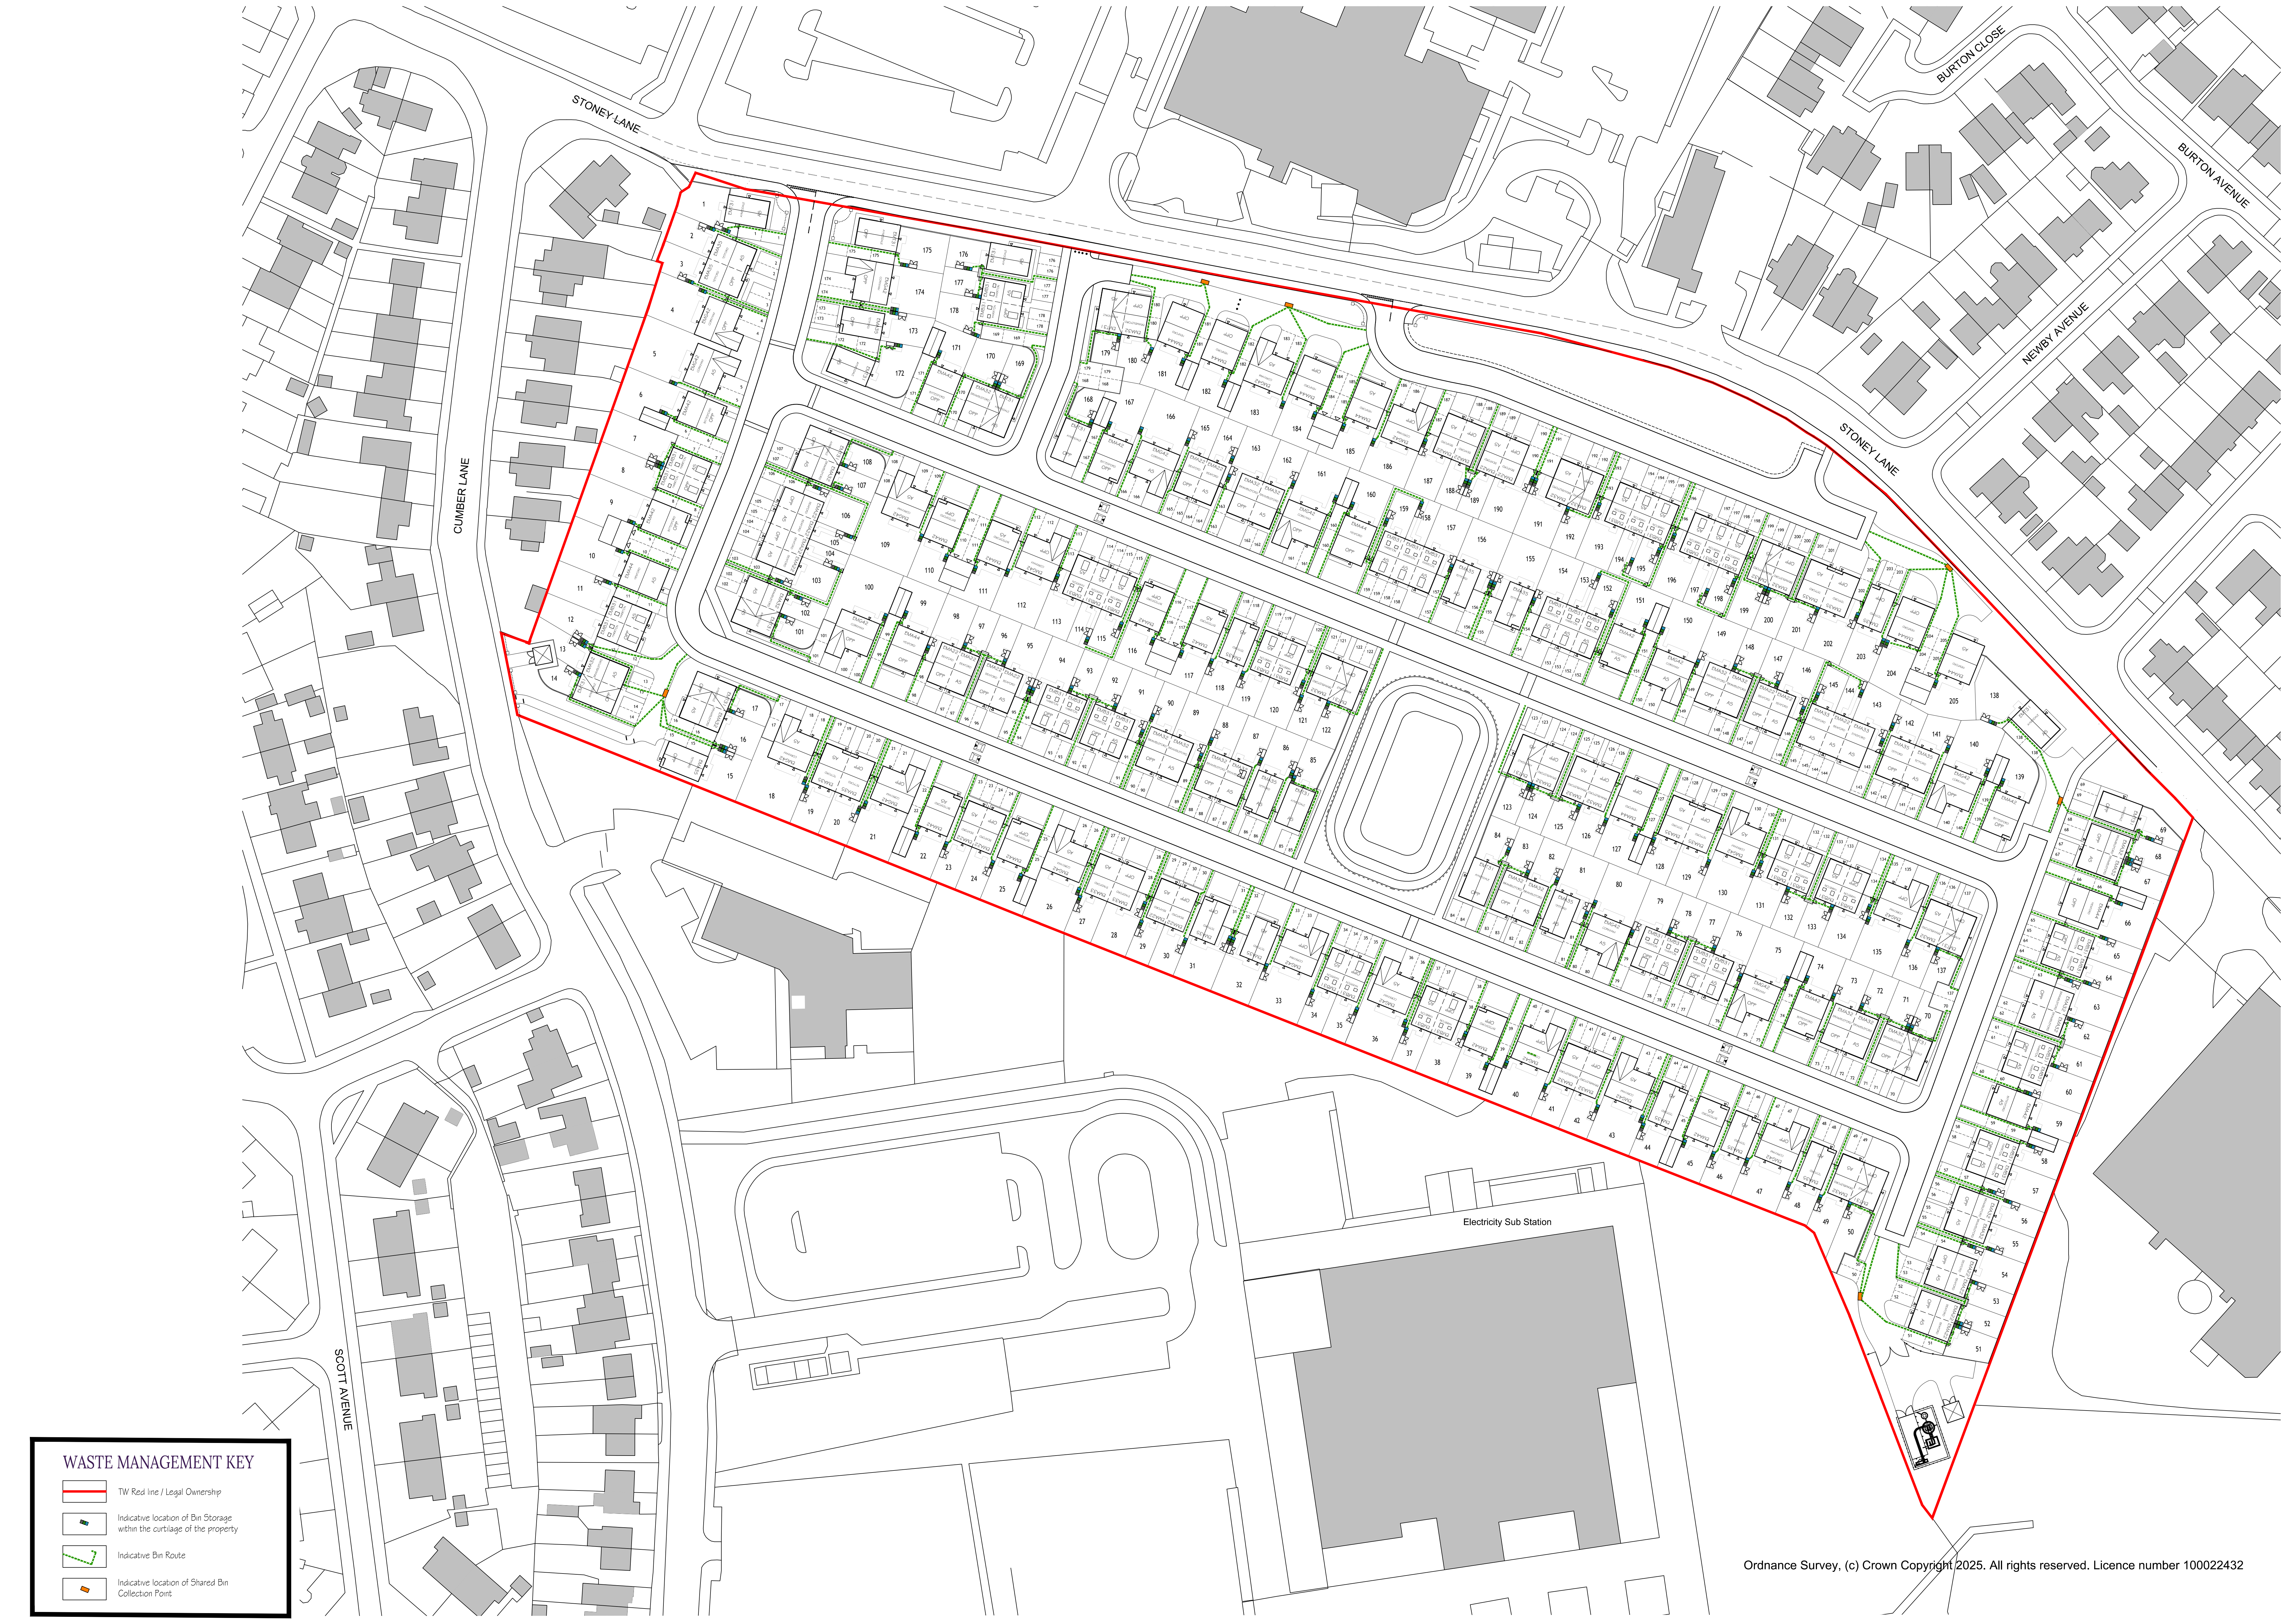

WASTE MANAGEMENT KEY

- TW Red line / Legal Ownership
- Indicative location of Bin Storage within the curtilage of the property
- Indicative Bin Route
- Indicative location of Shared Bin Collection Point

Ordnance Survey, (c) Crown Copyright 2025. All rights reserved. Licence number 100022432

Rev	Description	Date	Initial
A	Revised in line with consultant's comments and in accordance with 22970-PL-1000-Planning Layout (Rev A).	22.07.26	BD

Taylor Wimpey

Taylor Wimpey North West
Washington House, Birchwood Park,
Warrington, Cheshire WA3 6GR
Tel 01525 849 500 Fax 01525 849 501
www.taylorwimpey.com

Former Glen Dimplex
Land South of Stoney Lane
Whiston
Waste Management Layout

PLANNING			
PROJECT 1:500 @ A0	DATE 11/11/25	BY BGA	CHECKED BY BGA
DRAWING NUMBER 25053		WM	1005
		A	