


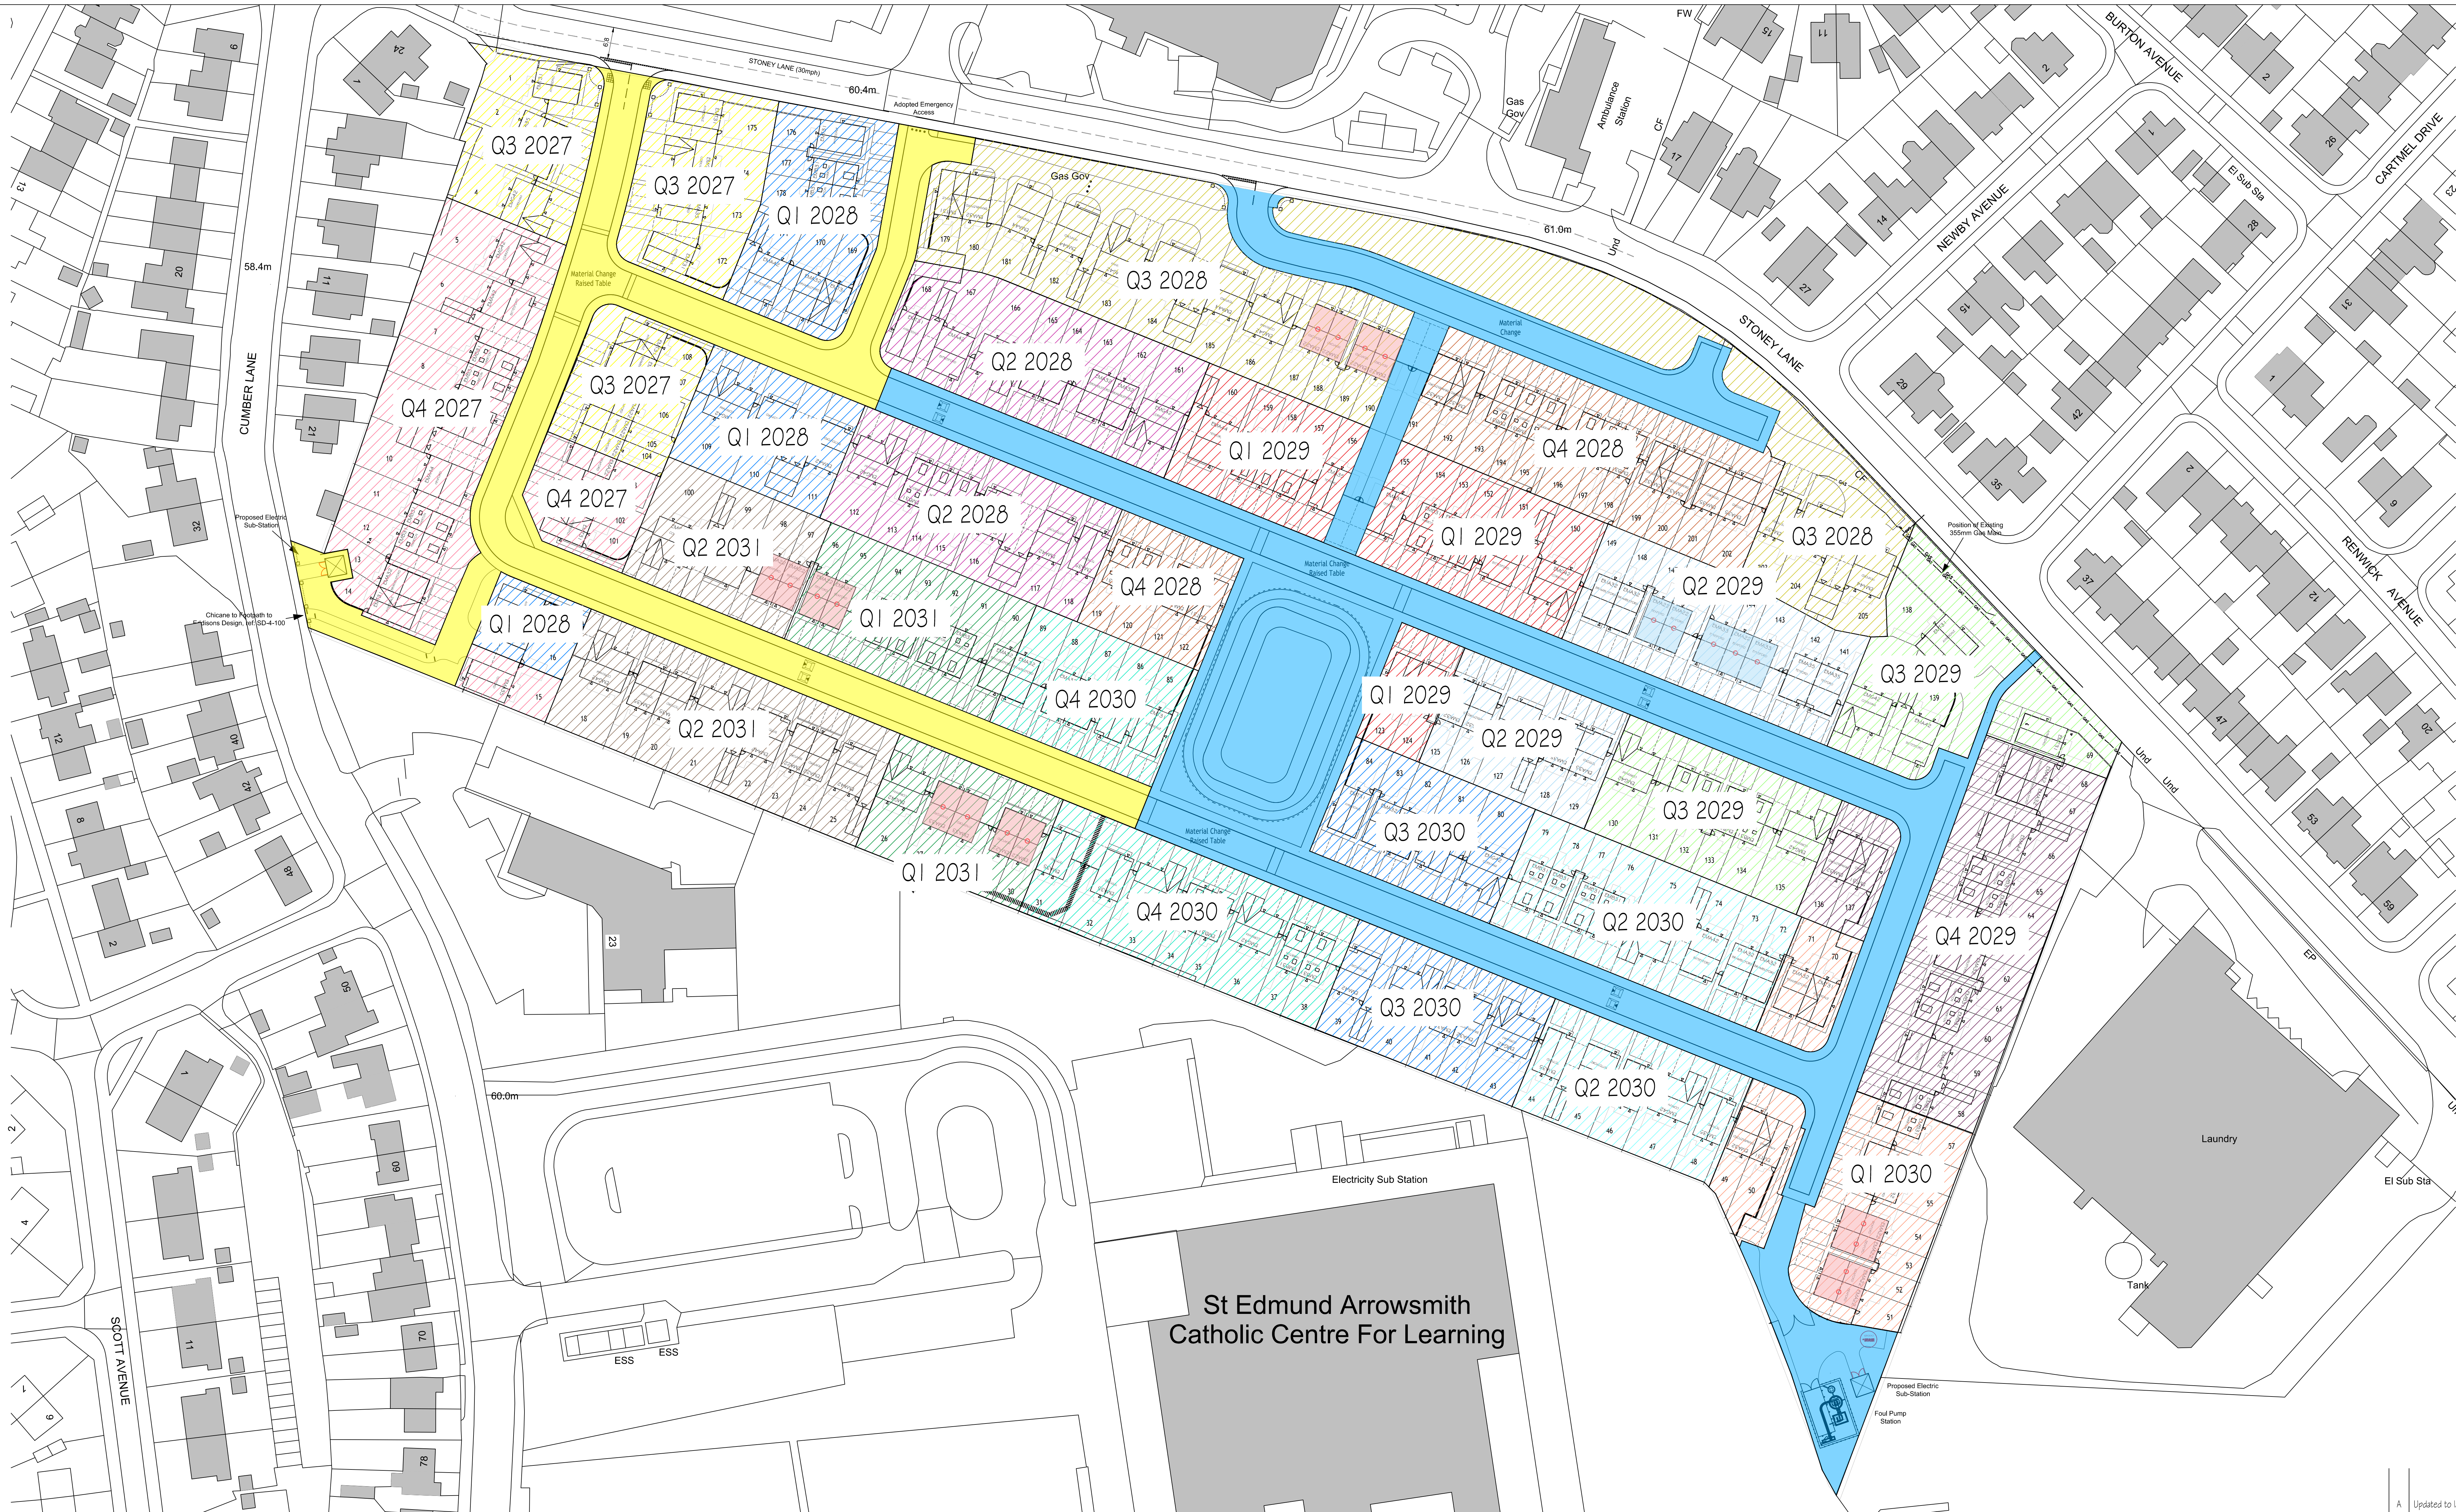

KEY

- | | | |
|---------------------------------|--------------------------|------------------------|
| Q3-Q4 2027 Infrastructure Works | Q2 2029 Plot Completions | Affordable Rent Homes |
| 2028 Infrastructure Works | Q3 2029 Plot Completions | Shared Ownership Homes |
| Q3 2027 Plot Completions | Q4 2029 Plot Completions | |
| Q4 2027 Plot Completions | Q1 2030 Plot Completions | |
| Q1 2028 Plot Completions | Q2 2030 Plot Completions | |
| Q2 2028 Plot Completions | Q3 2030 Plot Completions | |
| Q3 2028 Plot Completions | Q4 2030 Plot Completions | |
| Q4 2028 Plot Completions | Q1 2031 Plot Completions | |
| Q1 2029 Plot Completions | Q2 2031 Plot Completions | |

A	Updated to latest layout.	11.08.26	BB
Rev	Description	Date	Initial
Revisions			
Taylor Wimpey North West Washington House, Birchwood Park, Warrington, Cheshire WA3 6GR Tel 01925 848 150 Fax 01925 849 501 www.taylorwimpey.com			
GLEN DIMPLEX STONEY LANE, WHISTON INFRASTR. PHASING PLAN			
PLANNING			
DRAWN BY 1:500 @ A0		CHECKED BY 27/11/25 BB BB	
DRAWING NUMBER GLEN IPP 01 A			