


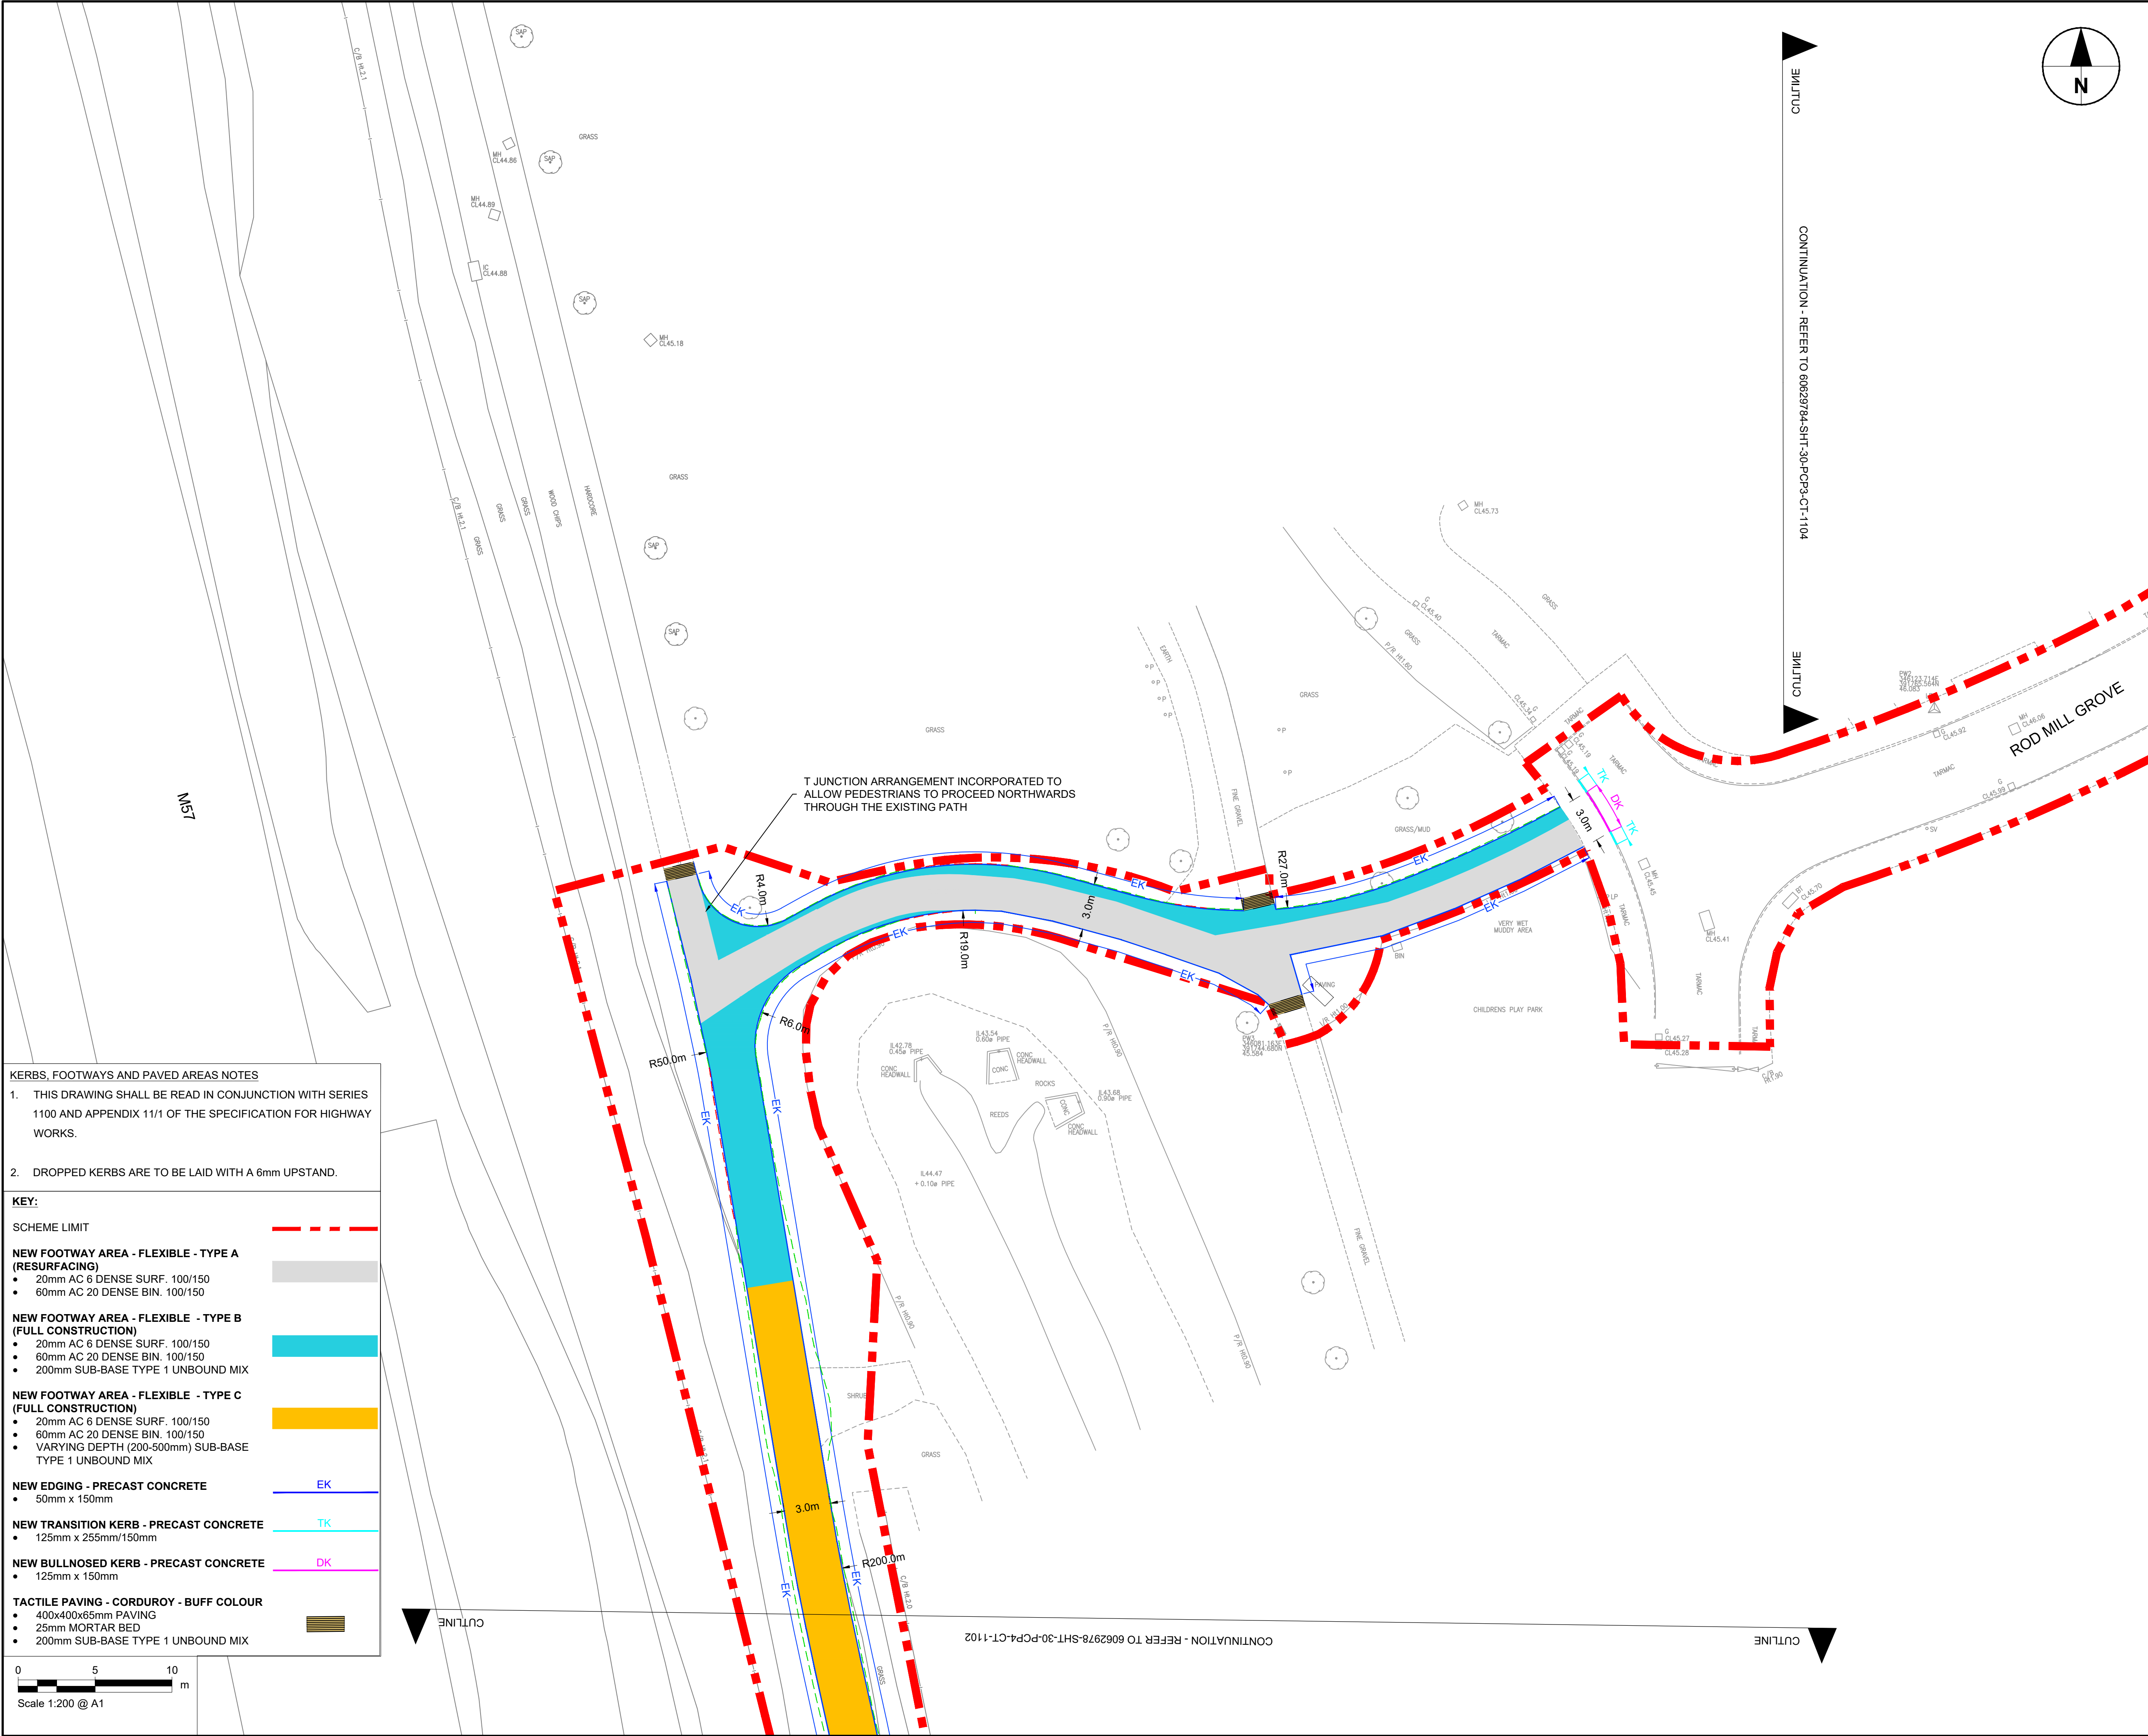

KERBS, FOOTWAYS AND PAVED AREAS NOTES

1. THIS DRAWING SHALL BE READ IN CONJUNCTION WITH SERIES 1100 AND APPENDIX 11/1 OF THE SPECIFICATION FOR HIGHWAY WORKS.

2. DROPPED KERBS ARE TO BE LAID WITH A 6mm UPSTAND.

KEY:

SCHEME LIMIT

NEW FOOTWAY AREA - FLEXIBLE - TYPE A (RESURFACING)

• 20mm AC 6 DENSE SURF. 100/150

• 60mm AC 20 DENSE BIN. 100/150

NEW FOOTWAY AREA - FLEXIBLE - TYPE B (FULL CONSTRUCTION)

• 20mm AC 6 DENSE SURF. 100/150

• 60mm AC 20 DENSE BIN. 100/150

• 200mm SUB-BASE TYPE 1 UNBOUND MIX

NEW FOOTWAY AREA - FLEXIBLE - TYPE C (FULL CONSTRUCTION)

• 20mm AC 6 DENSE SURF. 100/150

• 60mm AC 20 DENSE BIN. 100/150

• VARYING DEPTH (200-500mm) SUB-BASE TYPE 1 UNBOUND MIX

NEW EDGING - PRECAST CONCRETE

• 50mm x 150mm

NEW TRANSITION KERB - PRECAST CONCRETE

• 125mm x 255mm/150mm

NEW BULLNOSED KERB - PRECAST CONCRETE

• 125mm x 150mm

TACTILE PAVING - CORDUROY - BUFF COLOUR

• 400x400x65mm PAVING

• 25mm MORTAR BED

• 200mm SUB-BASE TYPE 1 UNBOUND MIX

This drawing has been prepared for the use of AECOM's client. It may not be used, modified, reproduced or relied upon by third parties, except as agreed by AECOM or as required by law. AECOM accepts no responsibility, and denies any liability whatsoever, to any party that uses or relies on this drawing without AECOM's express written consent. Do not scale this document. All measurements must be obtained from the stated dimensions.

PROJECT

PRESCOT TO CRANTON
CYCLEWAY

CLIENT

Knowsley Council

Knowsley Council
Yorkon Buildings, Archway Road, Huyton,
L36 9YU
tel. 0151 489 6000
www.knowsley.gov.uk

CONSULTANT

AECOM
4th Floor, Merchants Court
2-12 Lord Street
Liverpool, L2 1TS
www.aecom.com

NOTES

1. TO BE READ IN CONJUNCTION WITH ALL OTHER RELEVANT DOCUMENTATION / INFORMATION.
2. DIMENSIONS AND LEVELS ARE IN METRES UNLESS OTHERWISE STATED.
3. DO NOT SCALE FROM THIS DRAWING, USE ONLY PRINTED DIMENSIONS.
4. ALL LEVELS RELATE TO ORDNANCE DATUM.
5. THIS DRAWING HAS BEEN PRODUCED USING TOPOGRAPHICAL SURVEY CARRIED OUT BY "MALCOLM HUGHES LAND SURVEYORS" IN MAY 2020 AND OS MAPPING RECEIVED FROM KNOWSLEY COUNCIL ON 9TH MARCH 2020.
6. REFER TO DRAWING NO. 60629784-SHT-30-PCP0-CT-0100 TO 0101 FOR SCHEME LOCATION PLAN.

DETAILED DESIGN

© CROWN COPYRIGHT AND DATABASE RIGHTS 2020 OS 100017655 YOU ARE PERMITTED TO USE THIS DATA SOLELY TO ENABLE YOU TO RESPOND TO, OR INTERACT WITH, THE ORGANISATION THAT PROVIDED YOU WITH THE DATA. YOU ARE NOT PERMITTED TO COPY, SUB-LICENCE, DISTRIBUTE OR SELL ANY OF THIS DATA TO THIRD PARTIES IN ANY FORM.

ISSUE/REVISION

D2	16.09.2021	DETAILED DESIGN
D1	09.04.2021	DETAILED DESIGN
I/R	DATE	DESCRIPTION

PROJECT NUMBER

60629784



SHEET TITLE

PHASE 4
KERBS AND FOOTWAYS
(SHEET 1)

SHEET NUMBER

60629784-SHT-30-PCP4-CT-1101

Printed on % Post-Consumer Recycled Content Paper

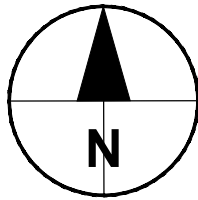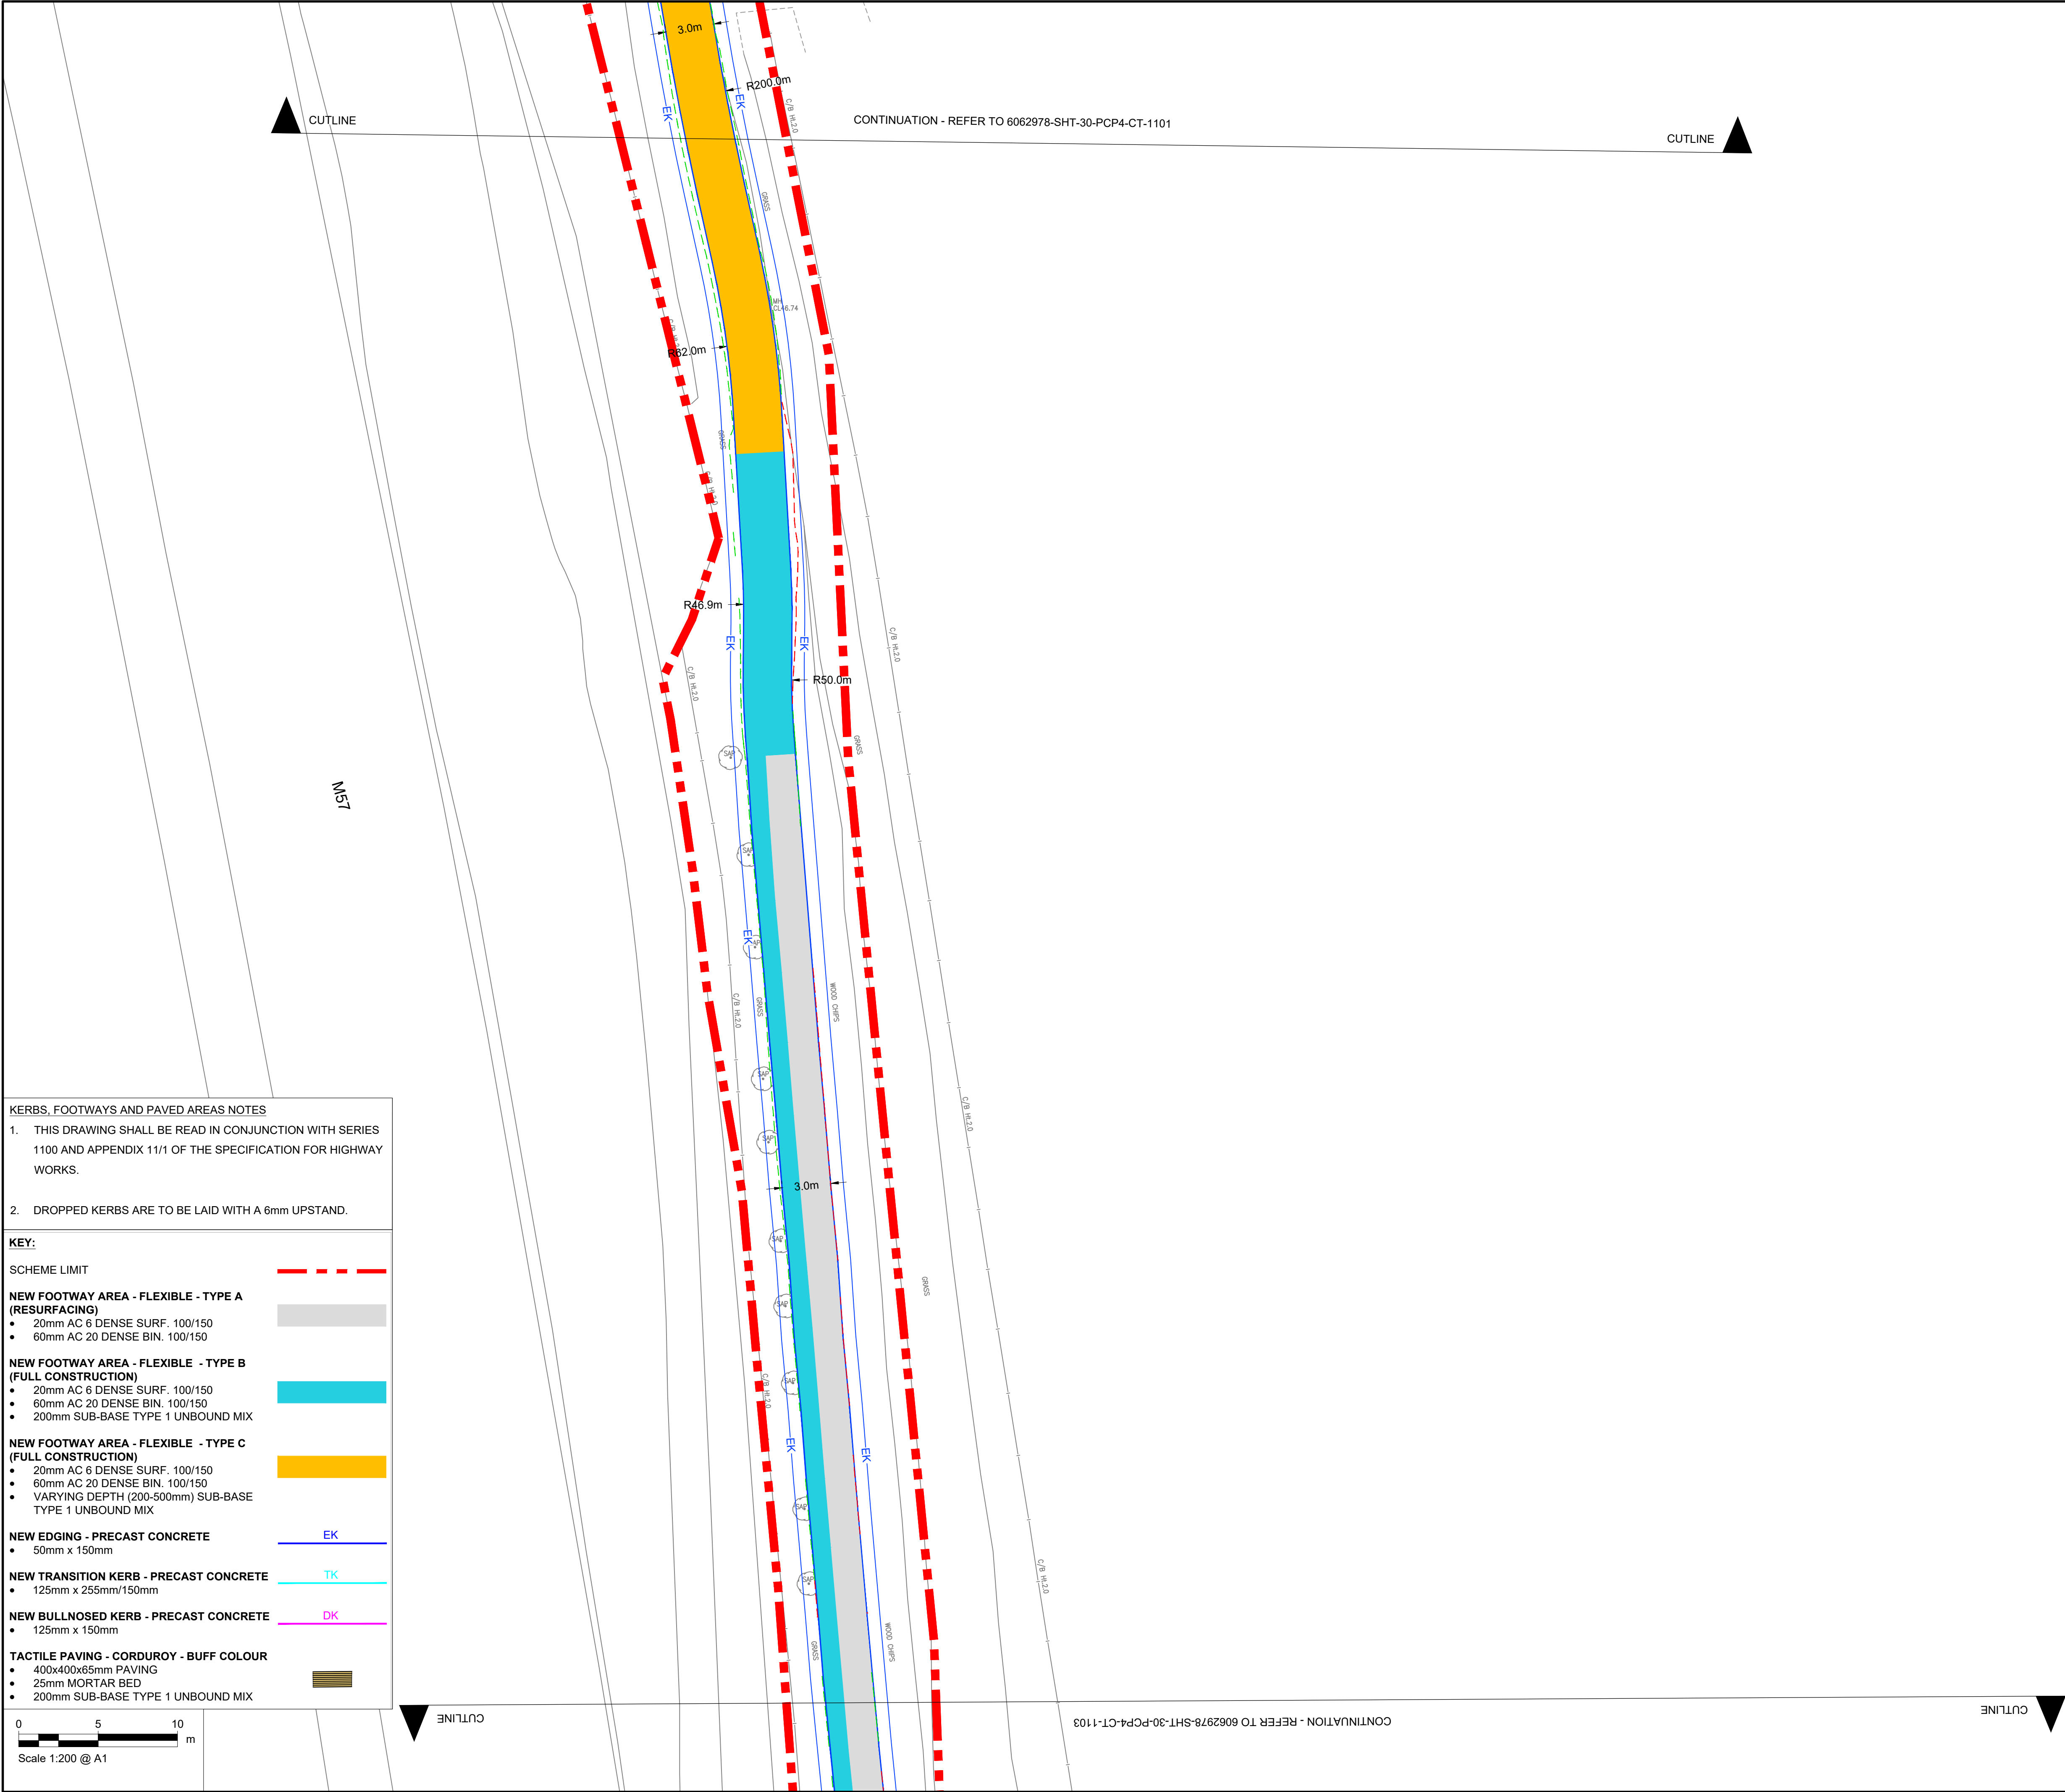

AECOM

PROJECT

**PRESCOT TO CRANTON
CYCLEWAY**

CLIENT



Knowsley Council

Knowsley Council
Yorkon Buildings, Archway Road, Huyton,
L36 9YU
tel. 0151 489 6000
www.knowsley.gov.uk

CONSULTANT

AECOM
4th Floor, Merchants Court
2-12 Lord Street
Liverpool, L2 1TS
www.aecom.com

NOTES

- TO BE READ IN CONJUNCTION WITH ALL OTHER RELEVANT DOCUMENTATION / INFORMATION.
- DIMENSIONS AND LEVELS ARE IN METRES UNLESS OTHERWISE STATED.
- DO NOT SCALE FROM THIS DRAWING, USE ONLY PRINTED DIMENSIONS.
- ALL LEVELS RELATE TO ORDNANCE DATUM.
- THIS DRAWING HAS BEEN PRODUCED USING TOPOGRAPHICAL SURVEY CARRIED OUT BY "MALCOLM HUGHES LAND SURVEYORS" IN MAY 2020 AND OS MAPPING RECEIVED FROM KNOWSLEY COUNCIL ON 9TH MARCH 2020.
- REFER TO DRAWING NO. 60629784-SHT-30-PCP4-CT-0100 TO 0101 FOR SCHEME LOCATION PLAN.

DETAILED DESIGN

© CROWN COPYRIGHT AND DATABASE RIGHTS 2020 OS 100017655 YOU ARE PERMITTED TO USE THIS DATA SOLELY TO ENABLE YOU TO RESPOND TO, OR INTERACT WITH, THE ORGANISATION THAT PROVIDED YOU WITH THE DATA. YOU ARE NOT PERMITTED TO COPY, SUB-LICENCE, DISTRIBUTE OR SELL ANY OF THIS DATA TO THIRD PARTIES IN ANY FORM.

ISSUE/REVISION

D2	16.09.2021	DETAILED DESIGN
D1	09.04.2021	DETAILED DESIGN
I/R	DATE	DESCRIPTION

PROJECT NUMBER

60629784


SHEET TITLE

PHASE 4
KERBS AND FOOTWAYS
(SHEET 2)

SHEET NUMBER

60629784-SHT-30-PCP4-CT-1102

This drawing has been prepared for the use of AECOM's client. It may not be used, modified, reproduced or relied upon by third parties, except as agreed by AECOM or as required by law. AECOM accepts no responsibility, and denies any liability, whatsoever, to any party that uses or relies on this drawing without AECOM's express written consent. Do not scale this document. All measurements must be obtained from the stated dimensions.

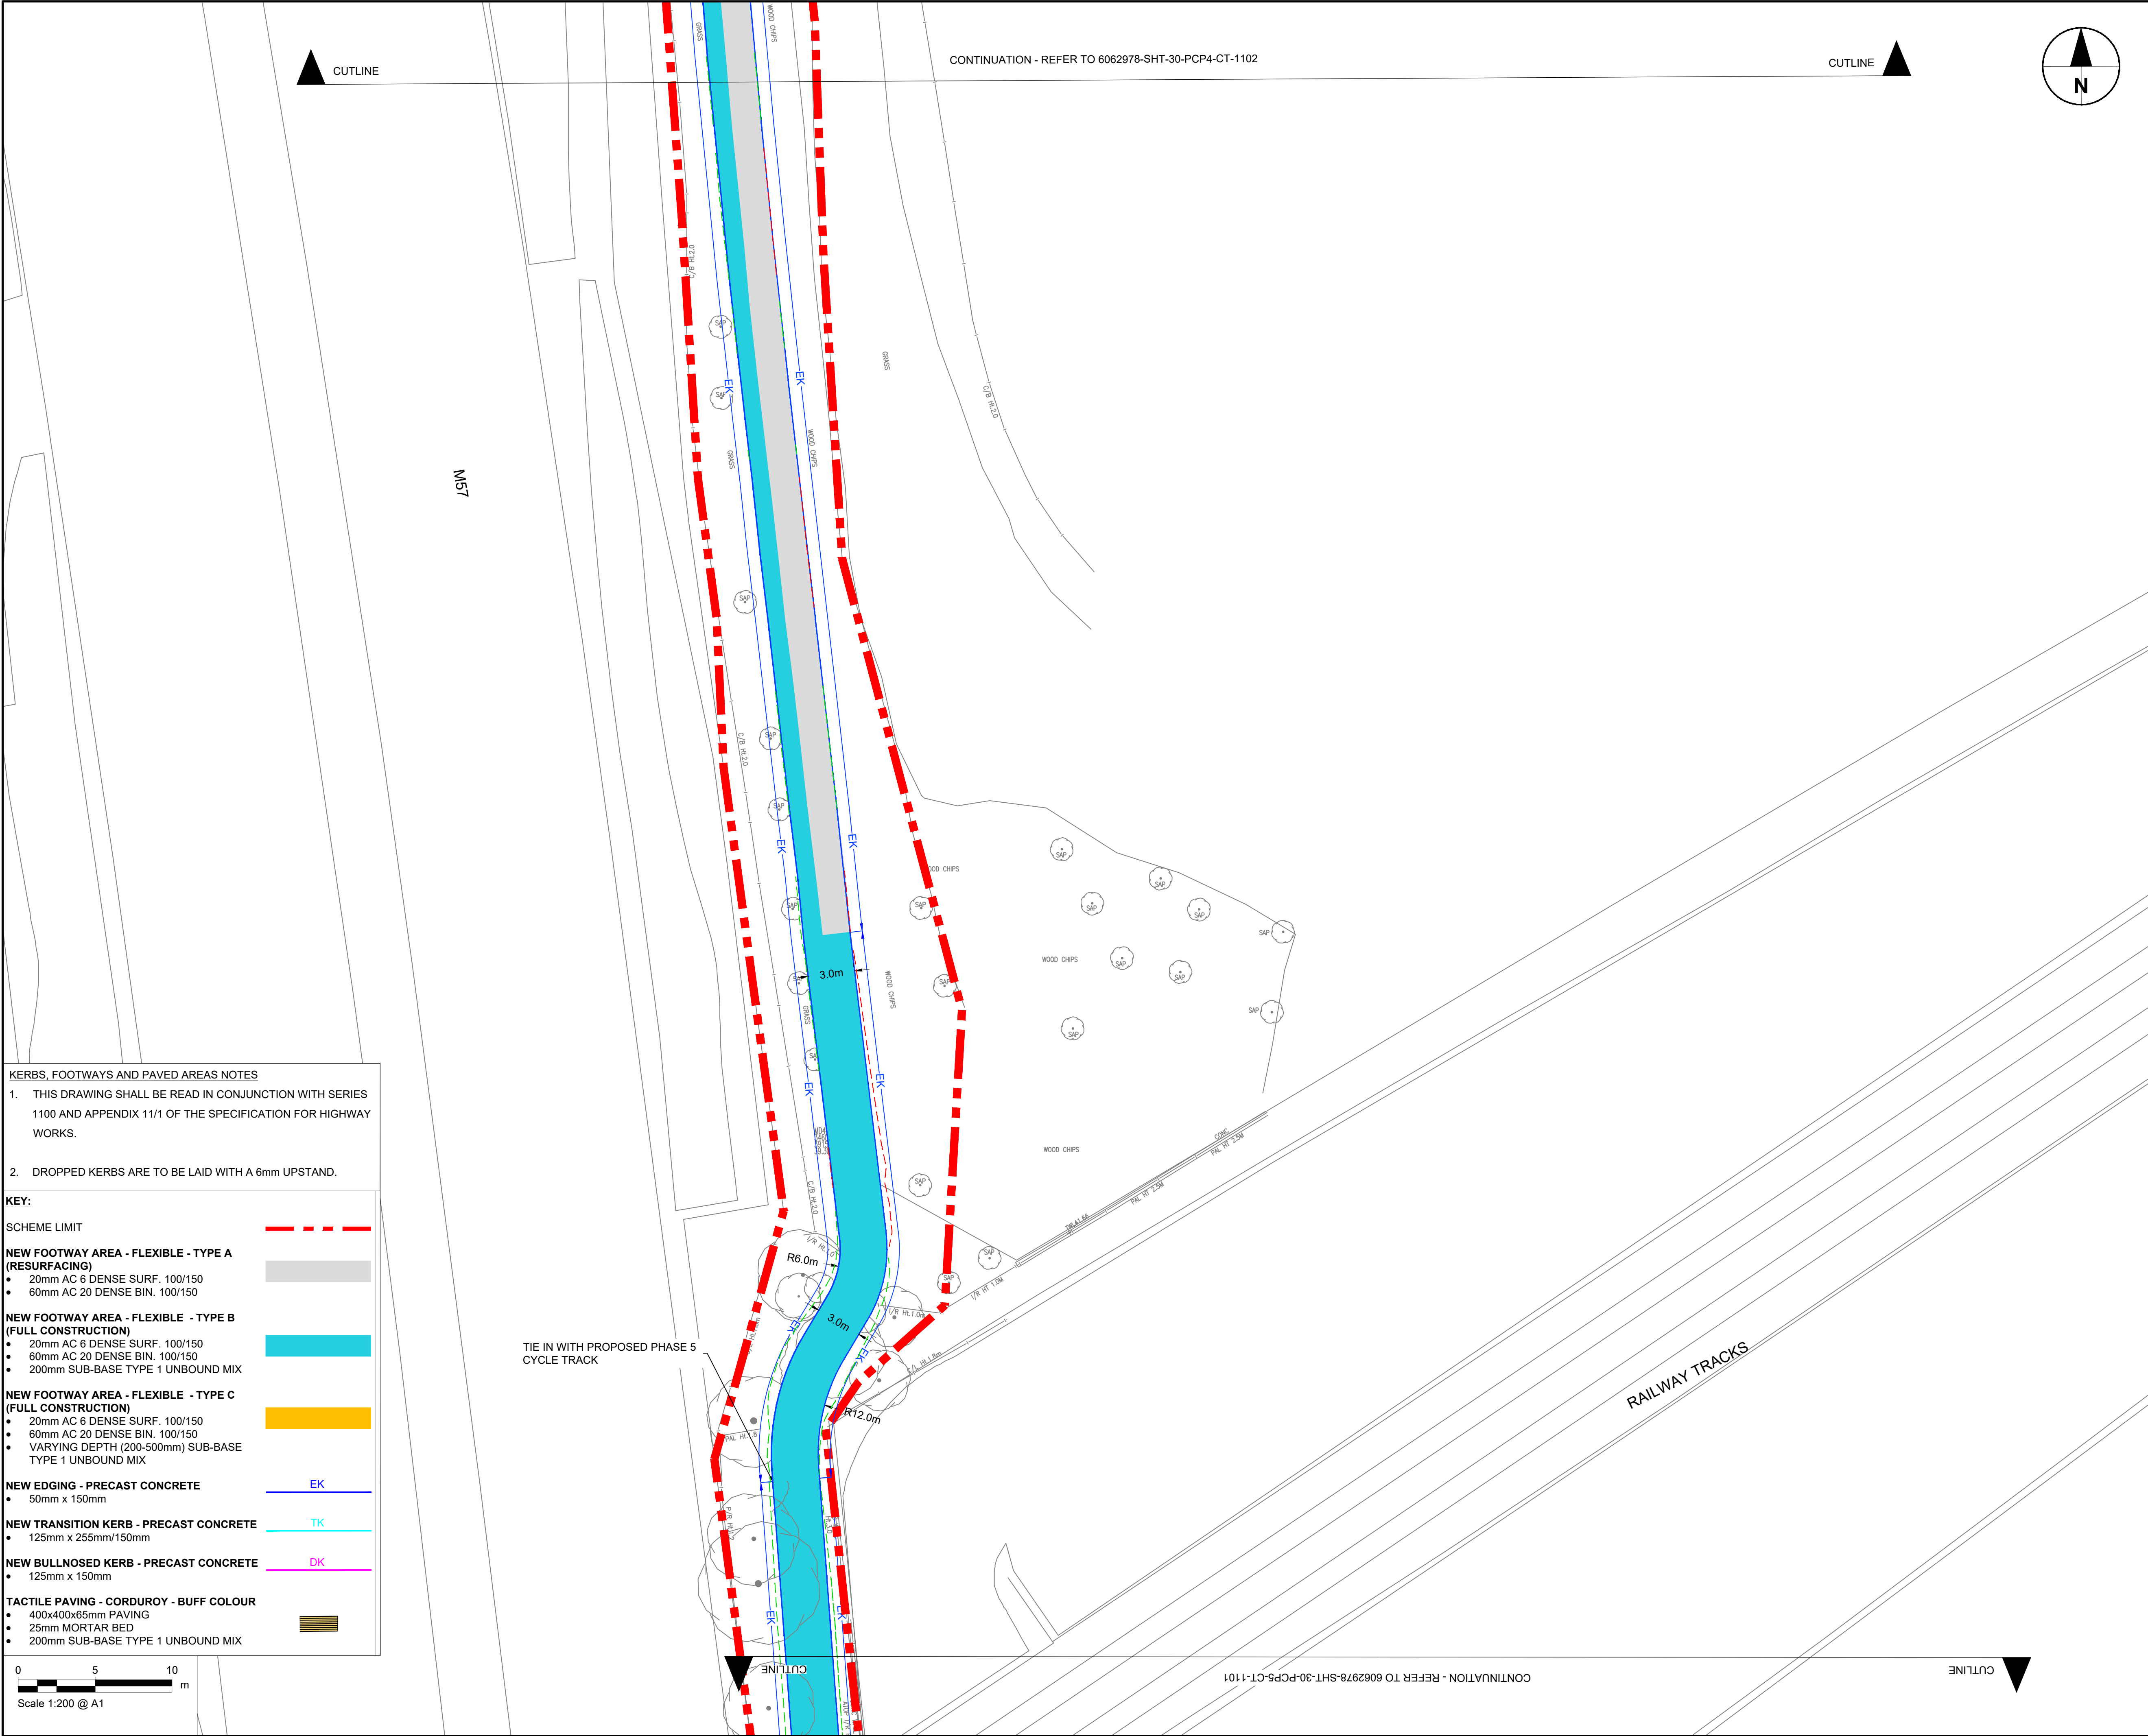

KERBS, FOOTWAYS AND PAVED AREAS NOTES

- THIS DRAWING SHALL BE READ IN CONJUNCTION WITH SERIES 1100 AND APPENDIX 11/1 OF THE SPECIFICATION FOR HIGHWAY WORKS.
- DROPPED KERBS ARE TO BE LAID WITH A 6mm UPSTAND.

KEY:

SCHEME LIMIT

NEW FOOTWAY AREA - FLEXIBLE - TYPE A (RESURFACING)

- 20mm AC 6 DENSE SURF. 100/150
- 60mm AC 20 DENSE BIN. 100/150

NEW FOOTWAY AREA - FLEXIBLE - TYPE B (FULL CONSTRUCTION)

- 20mm AC 6 DENSE SURF. 100/150
- 60mm AC 20 DENSE BIN. 100/150
- 200mm SUB-BASE TYPE 1 UNBOUND MIX

NEW FOOTWAY AREA - FLEXIBLE - TYPE C (FULL CONSTRUCTION)

- 20mm AC 6 DENSE SURF. 100/150
- 60mm AC 20 DENSE BIN. 100/150
- VARYING DEPTH (200-500mm) SUB-BASE TYPE 1 UNBOUND MIX

NEW EDGING - PRECAST CONCRETE

- 50mm x 150mm

NEW TRANSITION KERB - PRECAST CONCRETE

- 125mm x 255mm/150mm

NEW BULLNOSED KERB - PRECAST CONCRETE

- 125mm x 150mm

TACTILE PAVING - CORDUROY - BUFF COLOUR

- 400x400x65mm PAVING
- 25mm MORTAR BED
- 200mm SUB-BASE TYPE 1 UNBOUND MIX

This drawing has been prepared for the use of AECOM's client. It may not be used, modified, reproduced or relied upon by third parties, except as agreed by AECOM or as required by law. AECOM accepts no responsibility, and denies any liability, whatsoever, to any party that uses or relies on this drawing without AECOM's express written consent. Do not scale this document. All measurements must be obtained from the stated dimensions.



PROJECT

PRESCOT TO CRANTON
CYCLEWAY

CLIENT



Knowsley Council

Knowsley Council
Yorkon Buildings, Archway Road, Huyton,
L36 9YU
tel. 0151 489 6000
www.knowsley.gov.uk

CONSULTANT

AECOM
4th Floor, Merchants Court
2-12 Lord Street
Liverpool, L2 1TS
www.aecom.com

NOTES

- TO BE READ IN CONJUNCTION WITH ALL OTHER RELEVANT DOCUMENTATION / INFORMATION.
- DIMENSIONS AND LEVELS ARE IN METRES UNLESS OTHERWISE STATED.
- DO NOT SCALE FROM THIS DRAWING, USE ONLY PRINTED DIMENSIONS.
- ALL LEVELS RELATE TO ORDNANCE DATUM.
- THIS DRAWING HAS BEEN PRODUCED USING TOPOGRAPHICAL SURVEY CARRIED OUT BY "MALCOLM HUGHES LAND SURVEYORS" IN MAY 2020 AND OS MAPPING RECEIVED FROM KNOWSLEY COUNCIL ON 9TH MARCH 2020.
- REFER TO DRAWING NO. 60629784-SHT-30-PCP0-CT-0100 TO 0101 FOR SCHEME LOCATION PLAN.

DETAILED DESIGN

© CROWN COPYRIGHT AND DATABASE RIGHTS 2020 OS 100017655 YOU ARE PERMITTED TO USE THIS DATA SOLELY TO ENABLE YOU TO RESPOND TO, OR INTERACT WITH, THE ORGANISATION THAT PROVIDED YOU WITH THE DATA. YOU ARE NOT PERMITTED TO COPY, SUB-LICENCE, DISTRIBUTE OR SELL ANY OF THIS DATA TO THIRD PARTIES IN ANY FORM.

ISSUE/REVISION

D2	16.09.2021	DETAILED DESIGN
D1	09.04.2021	DETAILED DESIGN
I/R	DATE	DESCRIPTION

PROJECT NUMBER

60629784

SHEET TITLE

PHASE 4
KERBS AND FOOTWAYS
(SHEET 3)

SHEET NUMBER

60629784-SHT-30-PCP4-CT-1103