

ISO A1 594mm x 841mm
Approved: AS
Checked: BMS
Designer: EMF
Project Management Initials:
Last saved by: ALEXANDER STEWART(2021-09-17) Last Plotted: 2021-09-17
Filename: \\UK\\PL1\\P002\\UK\\PL1\\P002-V1\\PROJECTS\\TRAFFIC AND LOCAL ROADS\\60629784 - PRESCOT TO CRANTON CYCLEWAY\\900_CAD_GIS\\910_CAD02 SHEETS\\DETAILED DESIGN\\60629784-SHT-30-PCP4-CT-1201-1204.DWG

PHASE 4 ROAD MARKING SCHEDULE:


DIAGRAM NO. (TSGRD 2016)	LENGTH	GAP	WIDTH	HEIGHT	METRE	No.
1057	-	-	-	1.78m	-	2
1004	4000mm	2000mm	100mm	-	8	-
1003A	600mm	300mm	200mm	-	6.6	-
1009A	600mm	300mm	150mm	-	3.6	-
1023A	-	-	-	3.75m	-	1

KEY:

EDGE OF PROPOSED ROUTE FOR REFERENCE
SCHEME LIMIT
ROAD MARKING REFERENCE
TSRSD 2016 DIAGRAM NUMBER
MARKING WIDTH
SIGN SCHEDULE REFERENCE NUMBER (REFER TO 60629784-SHT-30-PCP4-CT-1204 FOR SIGN SCHEDULE)
SIGNS POSITIONED IN PROPOSED WOODEN BOLLARD
SIGNS POSITIONED ON A NEW POST / LIGHTING COLUMN
PROPOSED BOLLARD

ROAD MARKING NOTES

- ROAD MARKINGS TO BE IN LINE WITH TRAFFIC SIGNS REGULATIONS AND GENERAL DIRECTIONS 2016 AND TRAFFIC SIGNS MANUAL 2016.
- ROAD MARKINGS MATERIAL TO BE THERMOPLASTIC ROAD MARKINGS IN ACCORDANCE WITH BS EN 1871 AND TO CONFORM TO CLAUSE 1212 OF MCHW.

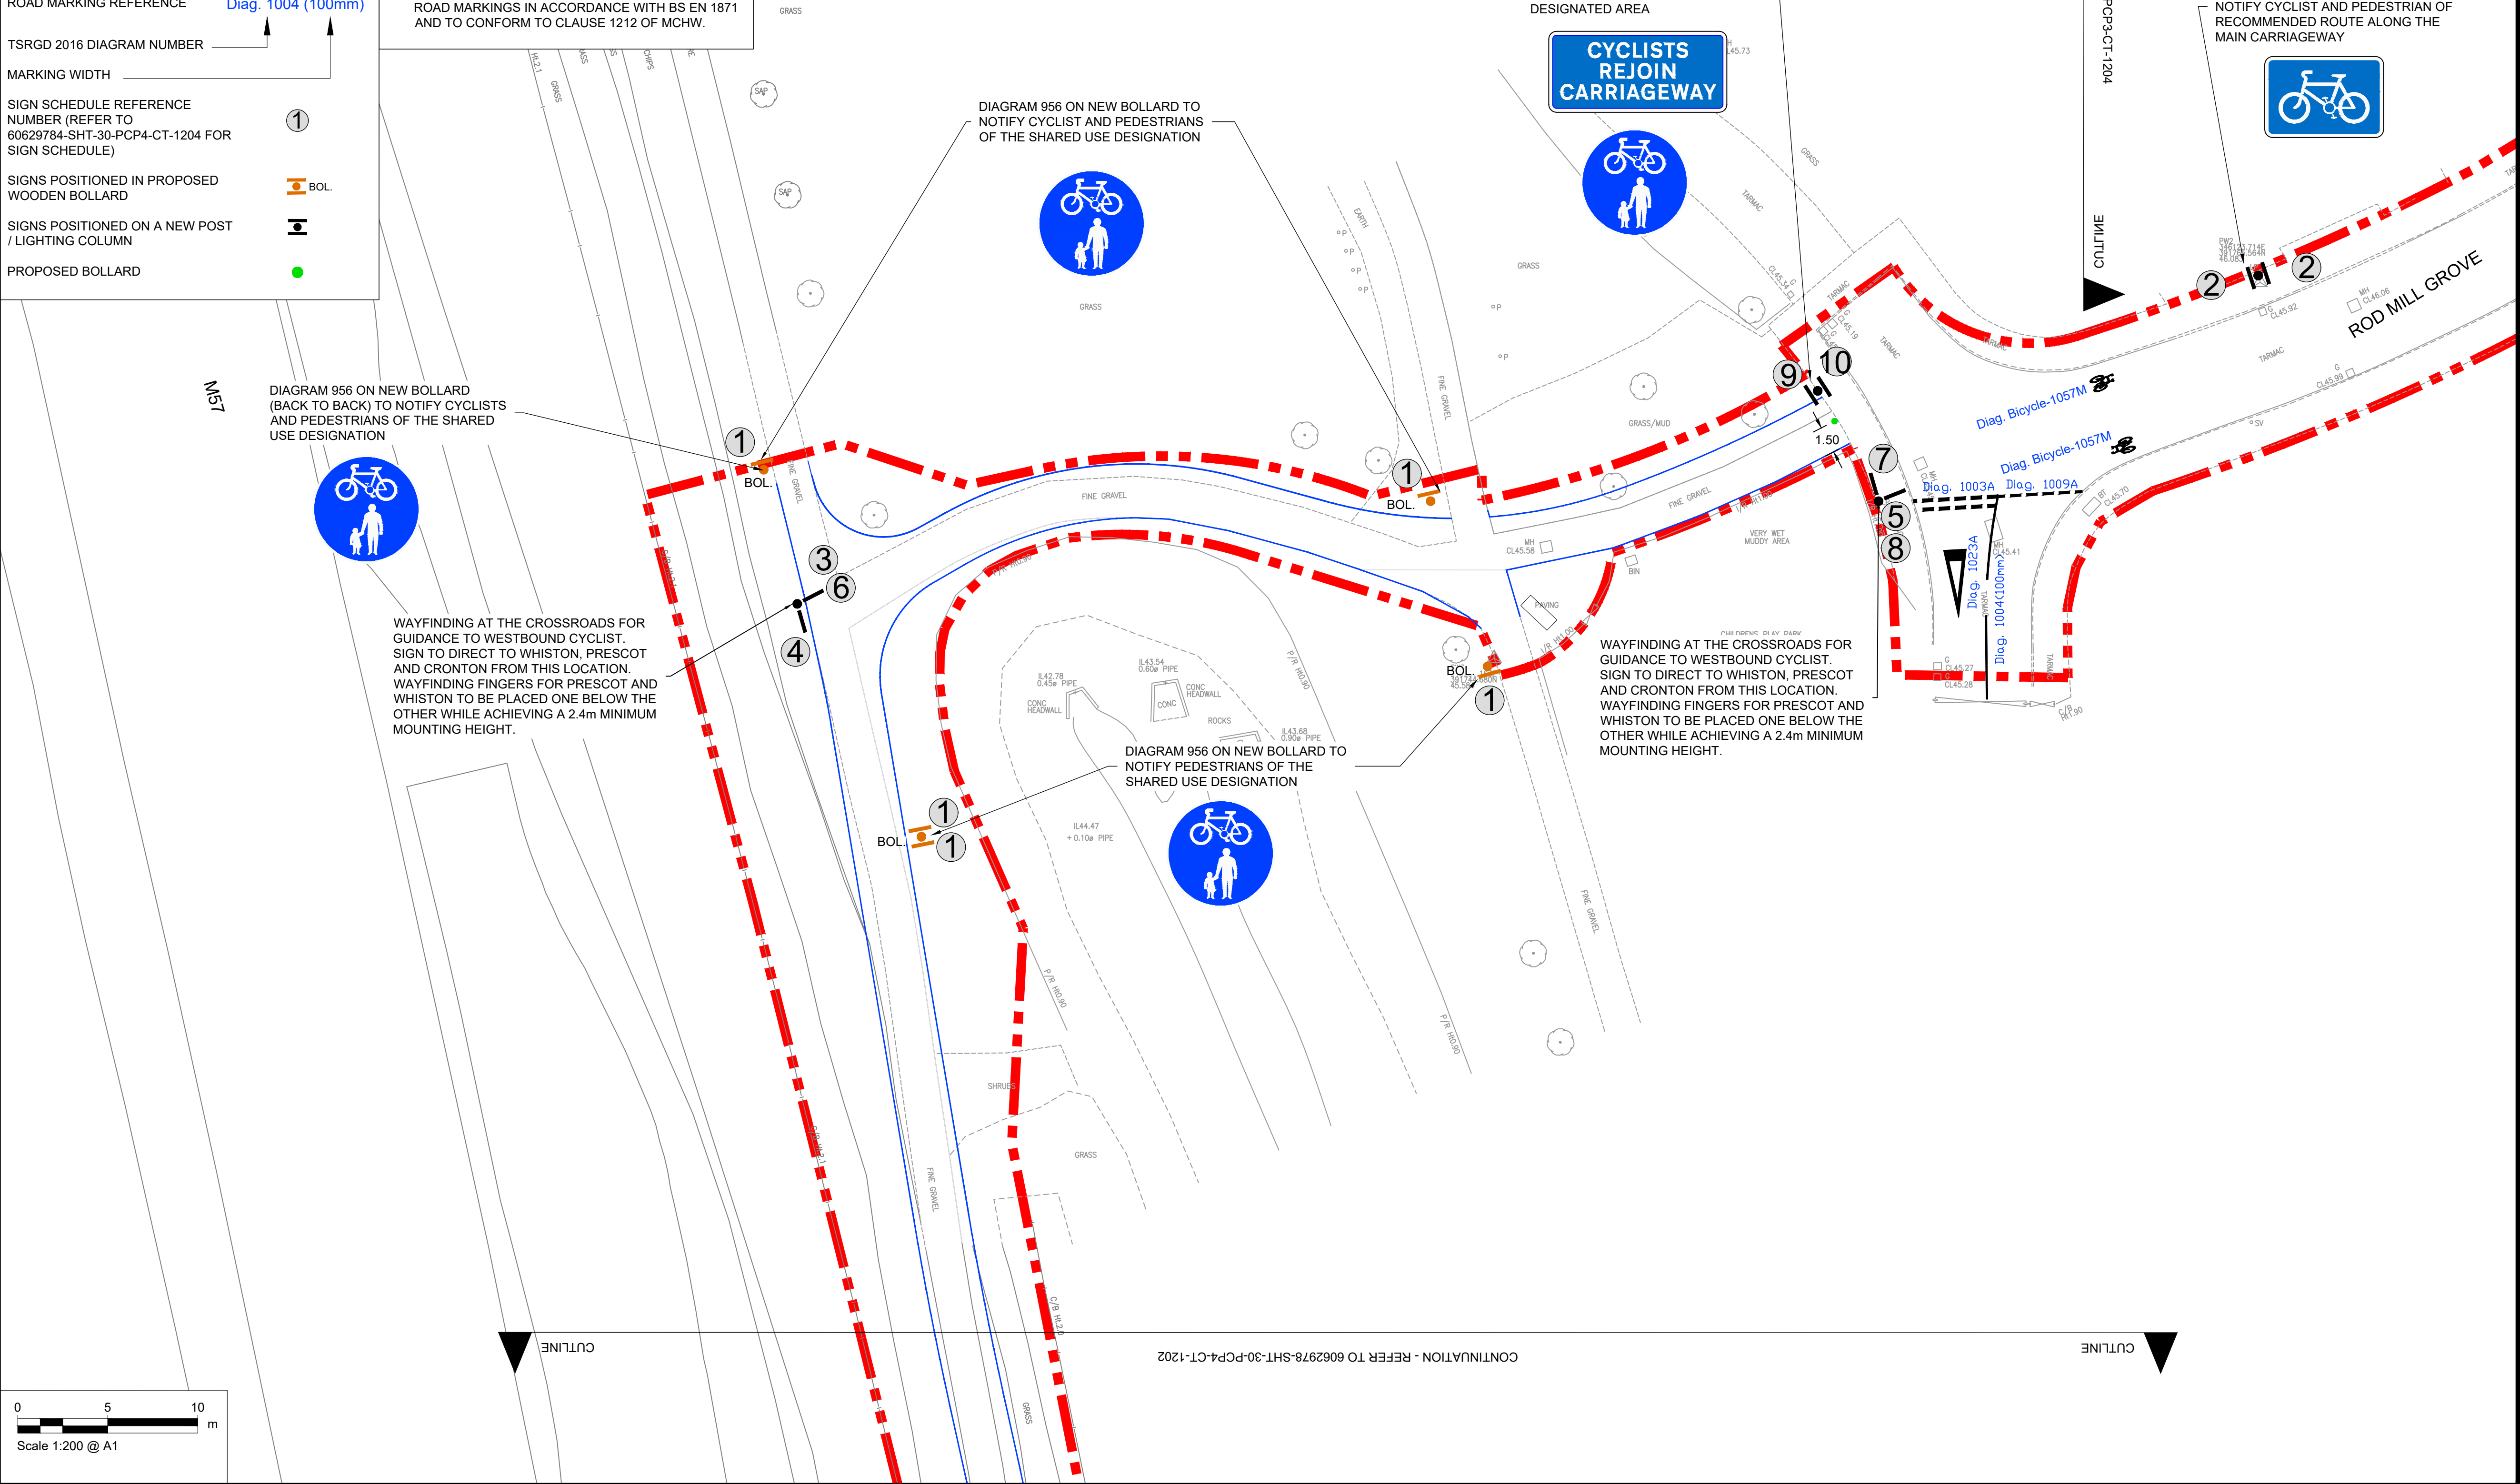

AECOM

PROJECT

PRESCOT TO CRANTON
CYCLEWAY

CLIENT



Knowsley Council

Knowsley Council
Yorkon Buildings, Archway Road, Huyton,
L36 9YU
tel. 0151 489 6000
www.knowsley.gov.uk

CONSULTANT

AECOM
4th Floor, Merchants Court
2-12 Lord Street
Liverpool, L2 1TS
www.aecom.com

NOTES

- TO BE READ IN CONJUNCTION WITH ALL OTHER RELEVANT DOCUMENTATION / INFORMATION.
- DIMENSIONS AND LEVELS ARE IN METRES UNLESS OTHERWISE STATED.
- DO NOT SCALE FROM THIS DRAWING, USE ONLY PRINTED DIMENSIONS.
- ALL LEVELS RELATE TO ORDNANCE DATUM.
- THIS DRAWING HAS BEEN PRODUCED USING TOPOGRAPHICAL SURVEY CARRIED OUT BY "MALCOLM HUGHES LAND SURVEYORS" IN MAY 2020 AND OS MAPPING RECEIVED FROM KNOWSLEY COUNCIL ON 9TH MARCH 2020.
- REFER TO DRAWING NO. 60629784-SHT-30-PCP0-CT-0100 TO 0101 FOR SCHEME LOCATION PLAN.

© CROWN COPYRIGHT AND DATABASE RIGHTS 2020 OS 100017655 YOU ARE PERMITTED TO USE THIS DATA SOLELY TO ENABLE YOU TO RESPOND TO, OR INTERACT WITH, THE ORGANISATION THAT PROVIDED YOU WITH THE DATA. YOU ARE NOT PERMITTED TO COPY, SUB-LICENCE, DISTRIBUTE OR SELL ANY OF THIS DATA TO THIRD PARTIES IN ANY FORM.

ISSUE/REVISION

DATE	DESCRIPTION
D2 17.09.2021	DETAILED DESIGN
D1 09.04.2021	DETAILED DESIGN
I/R	DATE DESCRIPTION

PROJECT NUMBER



60629784

SHEET TITLE

PHASE 4
ROAD MARKINGS AND SIGNS
(SHEET 1)

SHEET NUMBER

60629784-SHT-30-PCP4-CT-1201

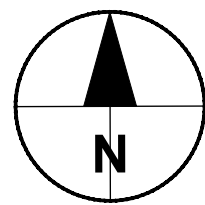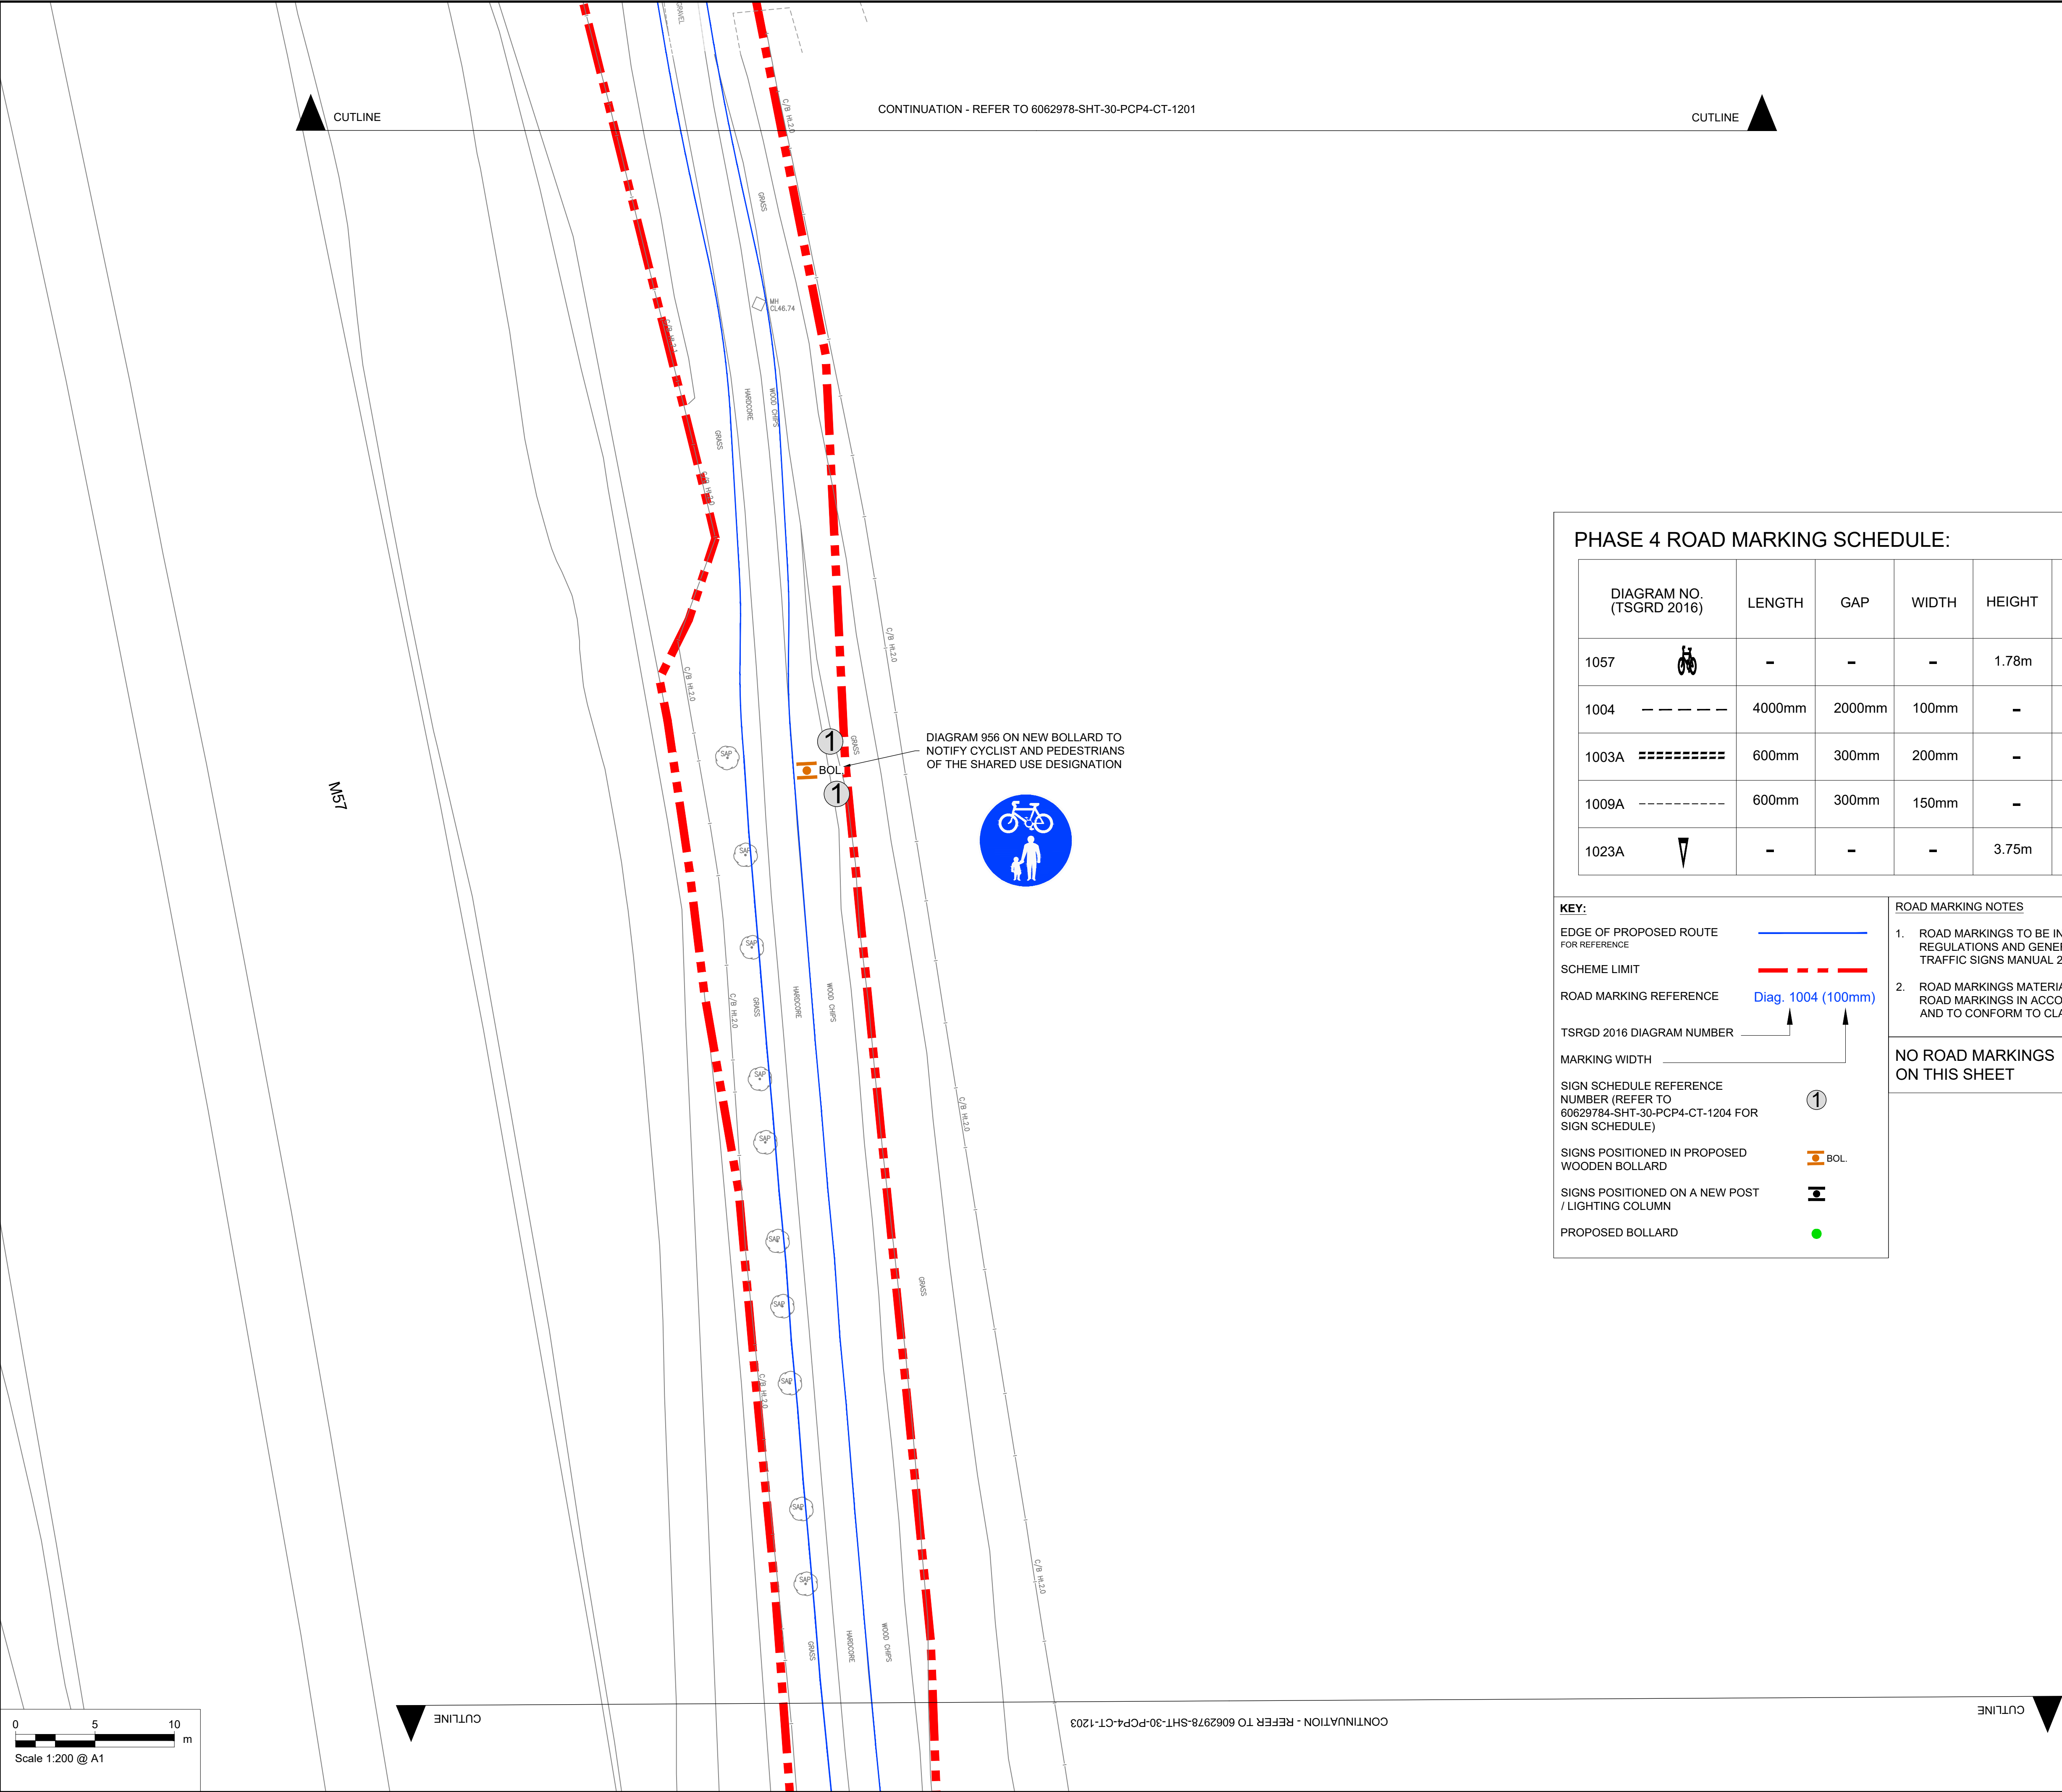

AECOM

PROJECT

**PRESCOT TO CRONTON
CYCLEWAY**

CLIENT



Knowsley Council

Knowsley Council
Yorkon Buildings, Archway Road, Huyton,
L36 9YU
tel. 0151 489 6000
www.knowsley.gov.uk

CONSULTANT

AECOM
4th Floor, Merchants Court
2-12 Lord Street
Liverpool, L2 1TS
www.aecom.com

NOTES

- TO BE READ IN CONJUNCTION WITH ALL OTHER RELEVANT DOCUMENTATION / INFORMATION.
- DIMENSIONS AND LEVELS ARE IN METRES UNLESS OTHERWISE STATED.
- DO NOT SCALE FROM THIS DRAWING, USE ONLY PRINTED DIMENSIONS.
- ALL LEVELS RELATE TO ORDNANCE DATUM.
- THIS DRAWING HAS BEEN PRODUCED USING TOPOGRAPHICAL SURVEY CARRIED OUT BY "MALCOLM HUGHES LAND SURVEYORS" IN MAY 2020 AND OS MAPPING RECEIVED FROM KNOWSLEY COUNCIL ON 9TH MARCH 2020.
- REFER TO DRAWING NO. 60629784-SHT-30-PCP0-CT-0100 TO 0101 FOR SCHEME LOCATION PLAN.

© CROWN COPYRIGHT AND DATABASE RIGHTS 2020 OS 100017655 YOU ARE PERMITTED TO USE THIS DATA SOLELY TO ENABLE YOU TO RESPOND TO, OR INTERACT WITH, THE ORGANISATION THAT PROVIDED YOU WITH THE DATA. YOU ARE NOT PERMITTED TO COPY, SUB-LICENCE, DISTRIBUTE OR SELL ANY OF THIS DATA TO THIRD PARTIES IN ANY FORM.

ISSUE/REVISION

D2	17.09.2021	DETAILED DESIGN
D1	09.04.2021	DETAILED DESIGN
I/R	DATE	DESCRIPTION

PROJECT NUMBER

60629784

SHEET TITLE

**PHASE 4
ROAD MARKINGS AND SIGNS
(SHEET 2)**

SHEET NUMBER

60629784-SHT-30-PCP4-CT-1202

PHASE 4 ROAD MARKING SCHEDULE:

DIAGRAM NO. (TSGRD 2016)		LENGTH	GAP	WIDTH	HEIGHT	METRE	No.
1057		-	-	-	1.78m	-	2
1004	---	4000mm	2000mm	100mm	-	8	-
1003A	=====	600mm	300mm	200mm	-	6.6	-
1009A	-----	600mm	300mm	150mm	-	3.6	-
1023A		-	-	-	3.75m	-	1


KEY:

EDGE OF PROPOSED ROUTE FOR REFERENCE	
SCHEME LIMIT	
ROAD MARKING REFERENCE	Diag. 1004 (100mm)
TSGRD 2016 DIAGRAM NUMBER	
MARKING WIDTH	
SIGN SCHEDULE REFERENCE NUMBER (REFER TO 60629784-SHT-30-PCP4-CT-1204 FOR SIGN SCHEDULE)	
SIGNS POSITIONED IN PROPOSED WOODEN BOLLARD	
SIGNS POSITIONED ON A NEW POST / LIGHTING COLUMN	
PROPOSED BOLLARD	

ROAD MARKING NOTES

- ROAD MARKINGS TO BE IN LINE WITH TRAFFIC SIGNS REGULATIONS AND GENERAL DIRECTIONS 2016 AND TRAFFIC SIGNS MANUAL 2016.
- ROAD MARKINGS MATERIAL TO BE THERMOPLASTIC ROAD MARKINGS IN ACCORDANCE WITH BS EN 1871 AND TO CONFORM TO CLAUSE 1212 OF MCHW.

**NO ROAD MARKINGS
ON THIS SHEET**

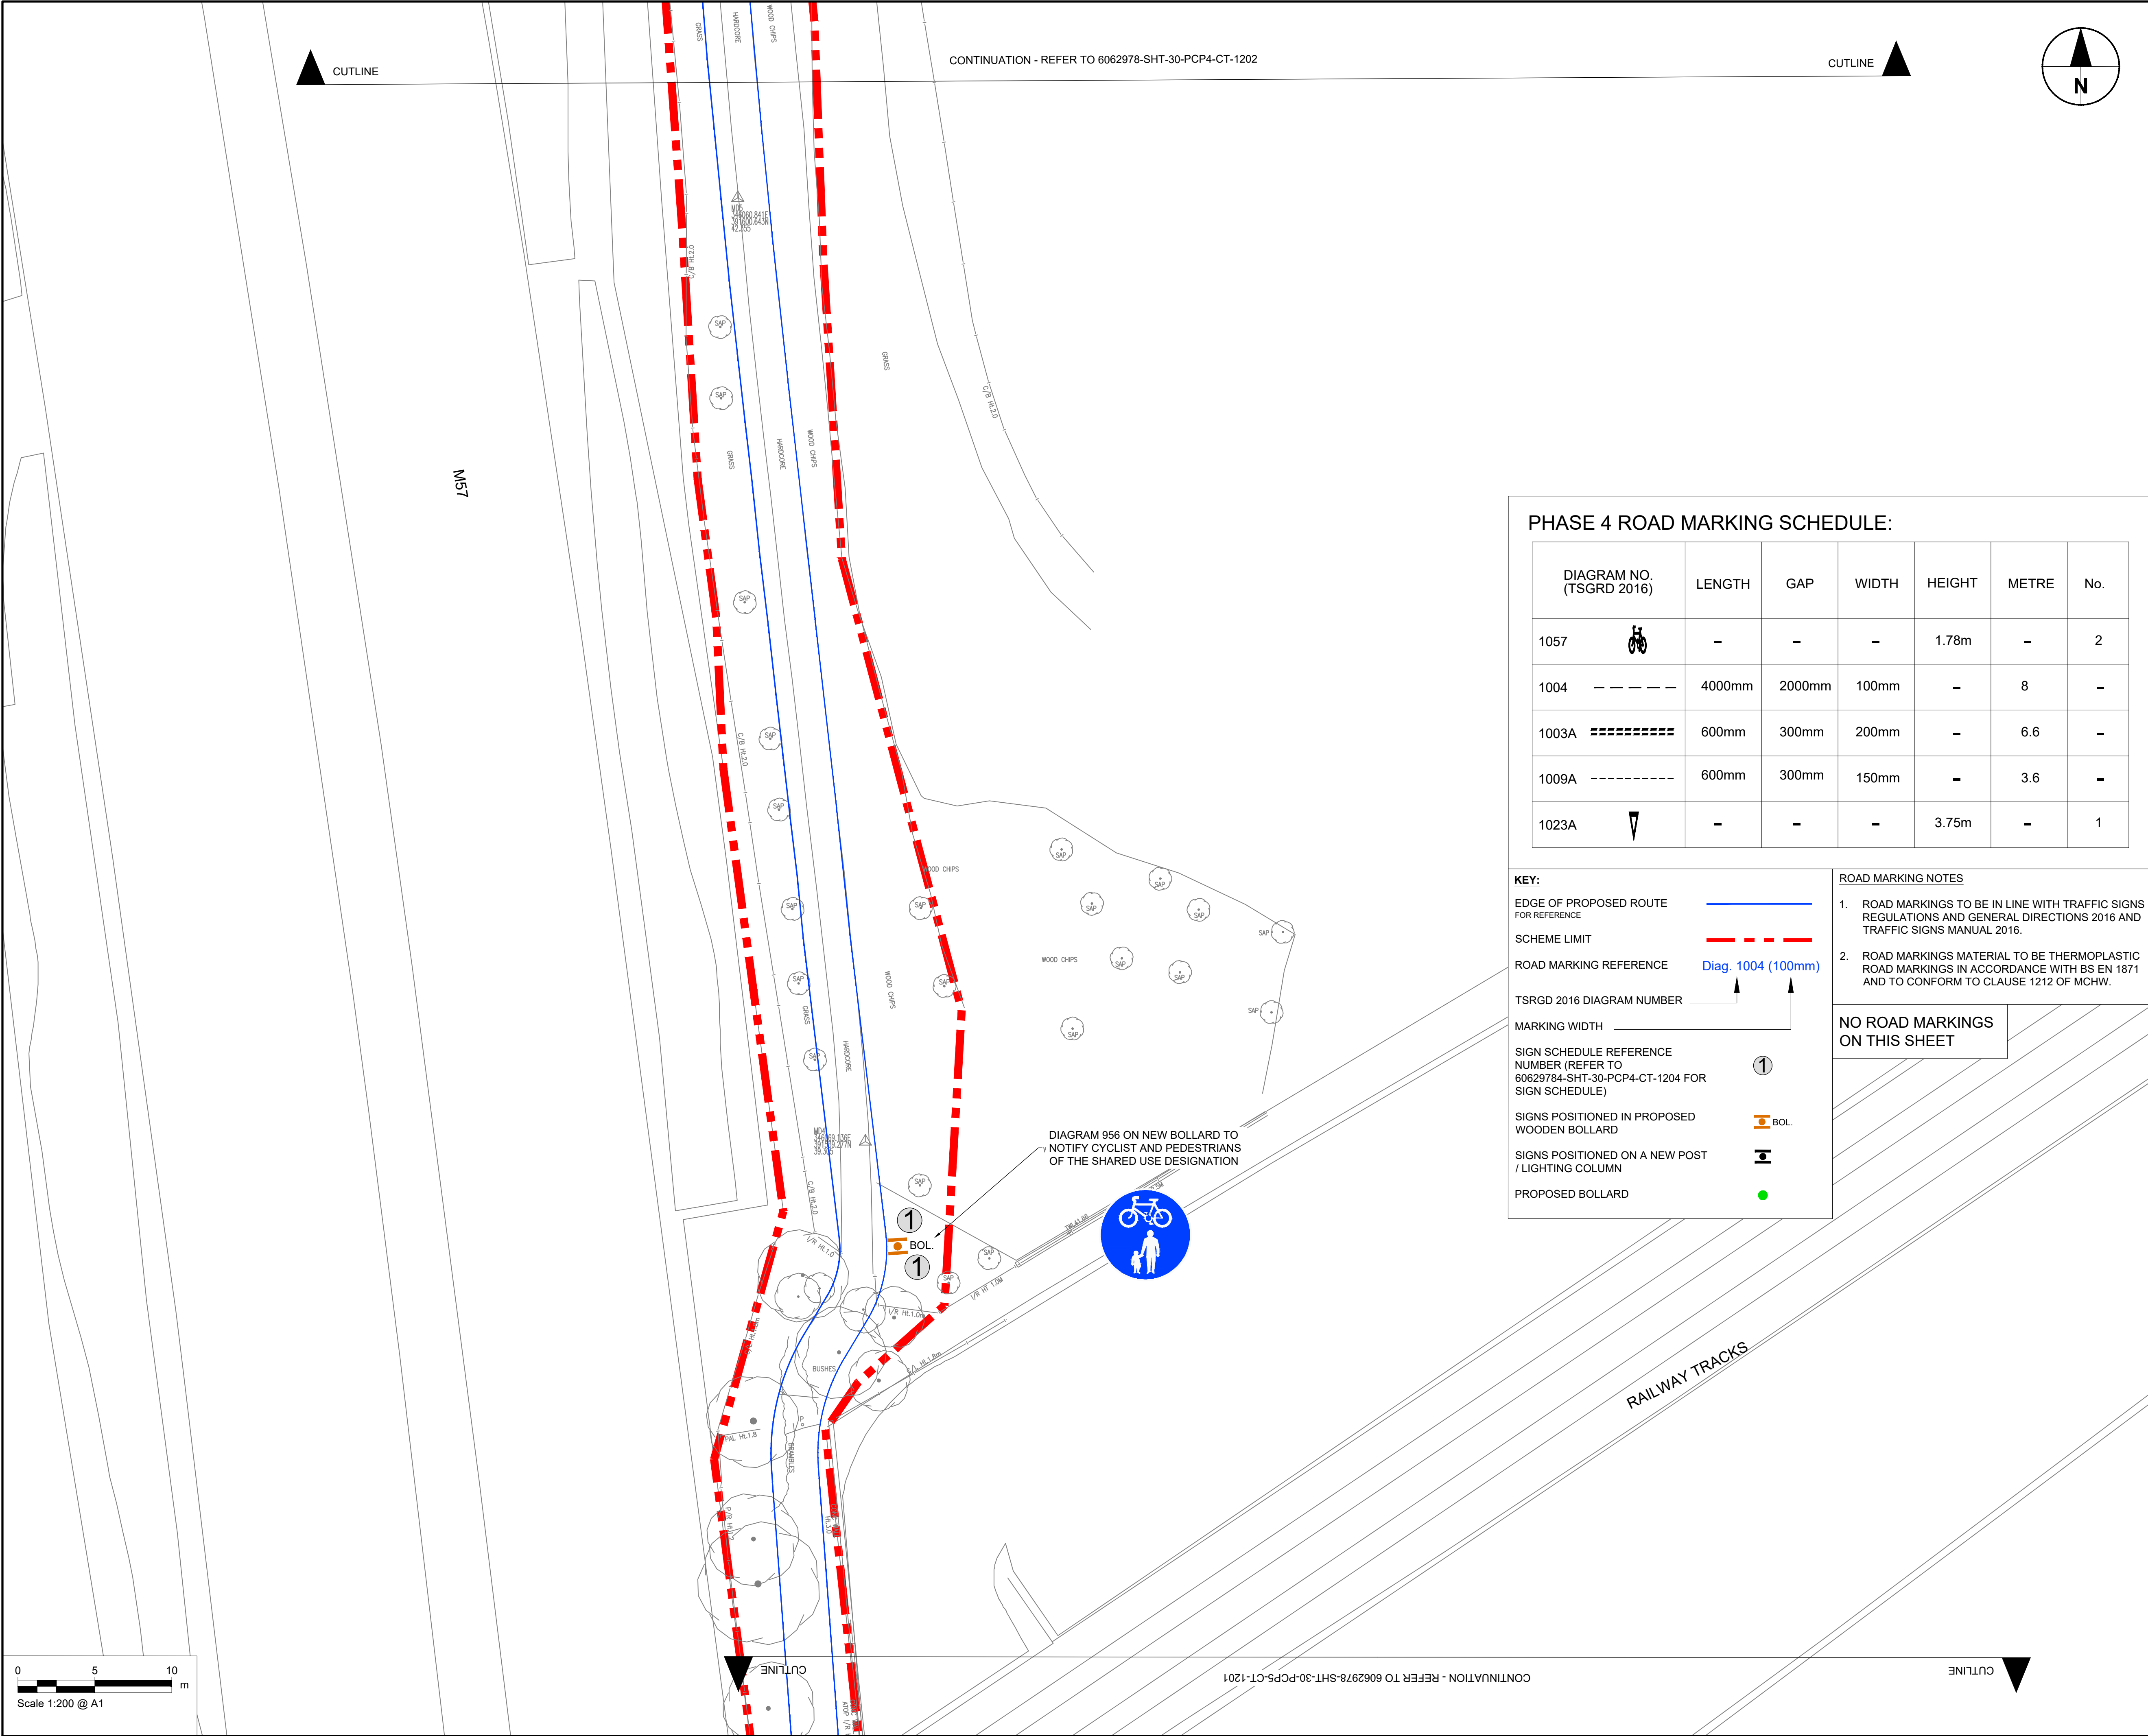

PHASE 4 ROAD MARKING SCHEDULE:

DIAGRAM NO. (TSGRD 2016)		LENGTH	GAP	WIDTH	HEIGHT	METRE	No.
1057		-	-	-	1.78m	-	2
1004	----	4000mm	2000mm	100mm	-	8	-
1003A	=====	600mm	300mm	200mm	-	6.6	-
1009A	-----	600mm	300mm	150mm	-	3.6	-
1023A		-	-	-	3.75m	-	1

KEY:

EDGE OF PROPOSED ROUTE FOR REFERENCE

SCHEME LIMIT

ROAD MARKING REFERENCE Diag. 1004 (100mm)

TSGRD 2016 DIAGRAM NUMBER

MARKING WIDTH

SIGN SCHEDULE REFERENCE NUMBER (REFER TO 60629784-SHT-30-PCP4-CT-1204 FOR SIGN SCHEDULE)

SIGNS POSITIONED IN PROPOSED WOODEN BOLLARD BOL.

SIGNS POSITIONED ON A NEW POST / LIGHTING COLUMN

PROPOSED BOLLARD

- ROAD MARKING NOTES**
- ROAD MARKINGS TO BE IN LINE WITH TRAFFIC SIGNS REGULATIONS AND GENERAL DIRECTIONS 2016 AND TRAFFIC SIGNS MANUAL 2016.
 - ROAD MARKINGS MATERIAL TO BE THERMOPLASTIC ROAD MARKINGS IN ACCORDANCE WITH BS EN 1871 AND TO CONFORM TO CLAUSE 1212 OF MCHW.

NO ROAD MARKINGS ON THIS SHEET



PROJECT

PRESCOT TO CRONTON
CYCLEWAY

CLIENT



Knowsley Council

Knowsley Council
Yorkon Buildings, Archway Road, Huyton,
L36 9YU
tel. 0151 489 6000
www.knowsley.gov.uk

CONSULTANT

AECOM
4th Floor, Merchants Court
2-12 Lord Street
Liverpool, L2 1TS
www.aecom.com

NOTES

- TO BE READ IN CONJUNCTION WITH ALL OTHER RELEVANT DOCUMENTATION / INFORMATION.
- DIMENSIONS AND LEVELS ARE IN METRES UNLESS OTHERWISE STATED.
- DO NOT SCALE FROM THIS DRAWING, USE ONLY PRINTED DIMENSIONS.
- ALL LEVELS RELATE TO ORDNANCE DATUM.
- THIS DRAWING HAS BEEN PRODUCED USING TOPOGRAPHICAL SURVEY CARRIED OUT BY "MALCOLM HUGHES LAND SURVEYORS" IN MAY 2020 AND OS MAPPING RECEIVED FROM KNOWSLEY COUNCIL ON 9TH MARCH 2020.
- REFER TO DRAWING NO. 60629784-SHT-30-PCP0-CT-0100 TO 0101 FOR SCHEME LOCATION PLAN.

© CROWN COPYRIGHT AND DATABASE RIGHTS 2020 OS 100017655 YOU ARE PERMITTED TO USE THIS DATA SOLELY TO ENABLE YOU TO RESPOND TO, OR INTERACT WITH, THE ORGANISATION THAT PROVIDED YOU WITH THE DATA. YOU ARE NOT PERMITTED TO COPY, SUB-LICENCE, DISTRIBUTE OR SELL ANY OF THIS DATA TO THIRD PARTIES IN ANY FORM.

ISSUE/REVISION

Issue/Revision	Date	Description
D2	17.09.2021	DETAILED DESIGN
D1	09.04.2021	DETAILED DESIGN
I/R	DATE	DESCRIPTION

PROJECT NUMBER


60629784

SHEET TITLE

PHASE 4
ROAD MARKINGS AND SIGNS
(SHEET 3)

SHEET NUMBER

60629784-SHT-30-PCP4-CT-1203

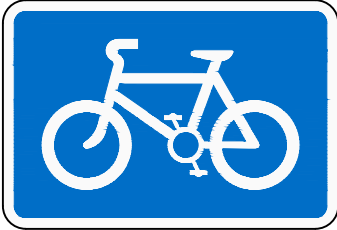No. of	DIAG No.	SIGN REF No.	DESCRIPTION	SIGN DIMENSIONS			REFLEX CLASS	'X' HEIGHT	MOUNTING DETAILS	REMARKS
				WIDE	HIGH	AREA				
11	956	1		200	200	0.03	RA2	N/A	To be mounted in new timber bollard	
2	967	2		440	300	0.13	RA2	N/A	To be mounted with a minimum of 2.3m clearance to ground on existing lighting column	To be mounted on post if no nearby lighting column. To be approved by Project Manager.
1	N/A	3		485	190	0.09	N/A	50	To be mounted with a minimum of 2.4m clearance to ground	To be designed as part of timber finger post
1	N/A	4		485	190	0.09	N/A	50	To be mounted with a minimum of 2.4m clearance to ground	To be designed as part of timber finger post
1	N/A	5		485	190	0.09	N/A	50	To be mounted with a minimum of 2.4m clearance to ground	To be designed as part of timber finger post
1	N/A	6		485	190	0.09	N/A	50	To be mounted with a minimum of 2.4m clearance to ground	To be mounted on existing lighting column
1	N/A	7		485	190	0.09	N/A	50	To be mounted with a minimum of 2.4m clearance to ground	To be mounted on existing lighting column
1	N/A	8		485	190	0.09	N/A	50	To be mounted with a minimum of 2.4m clearance to ground	To be mounted on existing lighting column
1	966	9		400	175	0.07	RA2	30	To be mounted with a minimum of 2.3m clearance to ground	To be mounted on existing lighting column or new post
1	956	10		300	300	0.07	RA2	N/A	To be mounted with a minimum of 2.3m clearance to ground	To be mounted on existing lighting column or new post



PROJECT

PRESCOT TO CRONTON CYCLEWAY

CLIENT



Knowsley Council
Yorkon Buildings, Archway Road, Huyton,
L36 9YU
tel. 0151 489 6000
www.knowsley.gov.uk

CONSULTANT

AECOM
4th Floor, Merchants Court
2-12 Lord Street
Liverpool, L2 1TS
www.aecom.com

NOTES

1. TO BE READ IN CONJUNCTION WITH ALL OTHER RELEVANT DOCUMENTATION / INFORMATION.
2. DIMENSIONS AND LEVELS ARE IN METRES UNLESS OTHERWISE STATED.
3. DO NOT SCALE FROM THIS DRAWING, USE ONLY PRINTED DIMENSIONS.
4. ALL LEVELS RELATE TO ORDNANCE DATUM.
5. THIS DRAWING HAS BEEN PRODUCED USING TOPOGRAPHICAL SURVEY CARRIED OUT BY "MALCOLM HUGHES LAND SURVEYORS" IN MAY 2020 AND OS MAPPING RECEIVED FROM KNOWSLEY COUNCIL ON 9TH MARCH 2020.
6. REFER TO DRAWING NO.
60629784-SHT-30-PCP0-CT-0100 TO 0101
FOR SCHEME LOCATION PLAN.

© CROWN COPYRIGHT AND DATABASE RIGHTS 2020 OS 100017655 YOU ARE PERMITTED TO USE THIS DATA SOLELY TO ENABLE YOU TO RESPOND TO, OR INTERACT WITH, THE ORGANISATION THAT PROVIDED YOU WITH THE DATA. YOU ARE NOT PERMITTED TO COPY, SUB-LICENCE, DISTRIBUTE OR SELL ANY OF THIS DATA TO THIRD PARTIES IN ANY FORM.

ISSUE/REVISION

D2	17.09.2021	DETAILED DESIGN
D1	09.04.2021	DETAILED DESIGN
I/R	DATE	DESCRIPTION

PROJECT NUMBER

60629784

SHEET TITLE

PHASE 4 SIGN SCHEDULE

SHEET NUMBER

60629784-SHT-30-PCP4-CT-1204