


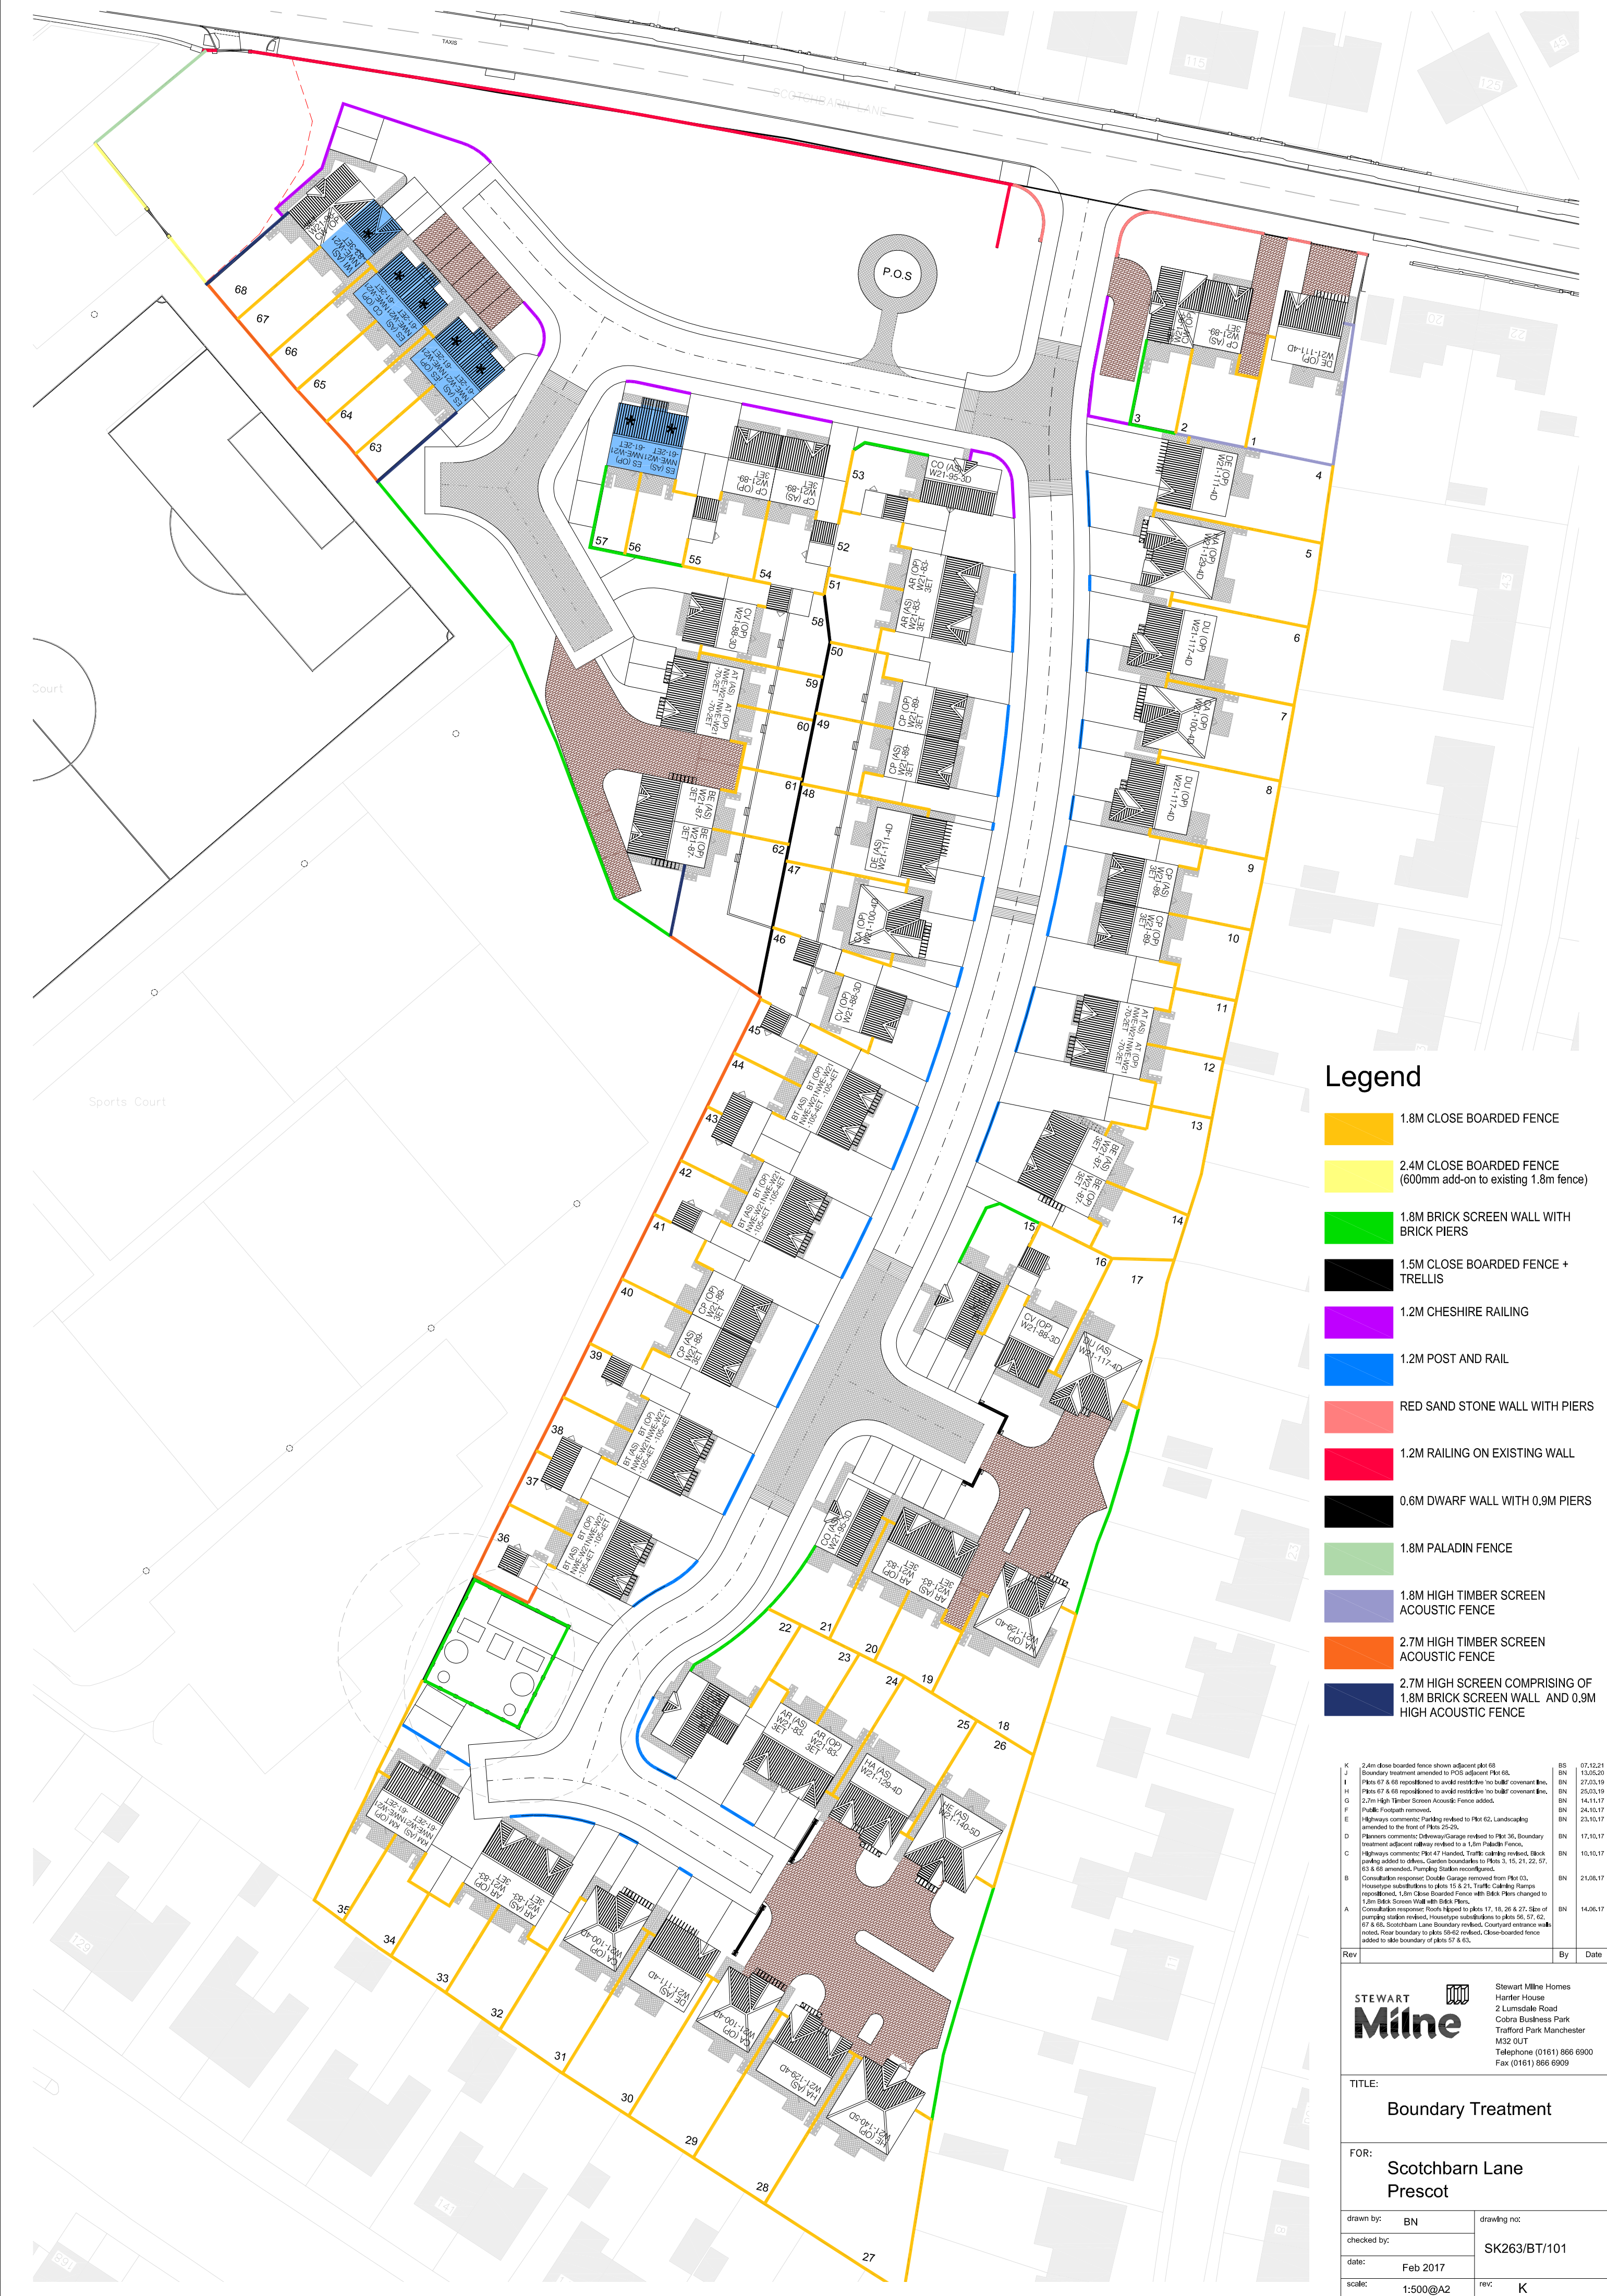

- Legend
- 1.8M CLOSE BOARDED FENCE
- 2.4M CLOSE BOARDED FENCE
(600mm add-on to existing 1.8m fence)
- 1.8M BRICK SCREEN WALL WITH
BRICK PIERS
- 1.5M CLOSE BOARDED FENCE +
TRELLIS
- 1.2M CHESHIRE RAILING
- 1.2M POST AND RAIL
- RED SAND STONE WALL WITH PIERS
- 1.2M RAILING ON EXISTING WALL
- 0.6M DWARF WALL WITH 0.9M PIERS
- 1.8M PALADIN FENCE
- 1.8M HIGH TIMBER SCREEN
ACOUSTIC FENCE
- 2.7M HIGH TIMBER SCREEN
ACOUSTIC FENCE
- 2.7M HIGH SCREEN COMPRISING OF
1.8M BRICK SCREEN WALL AND 0.9M
HIGH ACOUSTIC FENCE

K	2.4m close boarded fence shown adjacent plot 68	BS	07.12.21
J	Boundary treatment amended to POS adjacent Plot 68.	BN	13.05.20
I	Plots 67 & 68 repositioned to avoid restrictive 'no build' covenant line.	BN	27.03.19
H	Plots 67 & 68 repositioned to avoid restrictive 'no build' covenant line.	BN	25.03.19
G	2.7m High Timber Screen Acoustic Fence added.	BN	14.11.17
F	Public Footpath removed.	BN	24.10.17
E	Highways comments: Parking reduced to Plot 62, Landscaping amended to the front of Plots 25-28.	BN	23.10.17
D	Planners comments: Driveway/Garage revised to Plot 36, Boundary treatment adjacent railway revised to a 1.8m Paladin Fence.	BN	17.10.17
C	Highways comments: Plot 47 handed, Traffic calming revised, Black parking added to drives, Garden boundaries to Plots 3, 15, 21, 22, 57, 63 & 68 amended, Pumping Station reconfigured.	BN	10.10.17
B	Consultation response: Double Garage removed from Plot 03, House type substitutions to plots 15 & 21, Traffic Calming Ramps repositioned, 1.8m Close Boarded Fence with Brick Piers changed to 1.8m Brick Screen Wall with Brick Piers.	BN	21.08.17
A	Consultation response: Roofs flipped to plots 17, 18, 26 & 27. Size of pumping station revised, House type substitutions to plots 56, 57, 62, 67 & 68, Scotchbarn Lane Boundary revised, Courtyard entrance walls noted, Rear boundary to plots 56-62 revised, Close-boarded fence added to side boundary of plots 57 & 63.	BN	14.06.17
Rev		By	Date

STEWART
Milne



Stewart Milne Homes
Hanter House
2 Lumsdale Road
Cobra Business Park
Trafford Park Manchester
M32 0UT
Telephone (0161) 866 6900
Fax (0161) 866 6909

TITLE:

Boundary Treatment

FOR:

Scotchbarn Lane
Prescot

drawn by: BN

checked by:

date: Feb 2017

scale: 1:500@A2

drawing no: SK263/BT/101

rev: K