


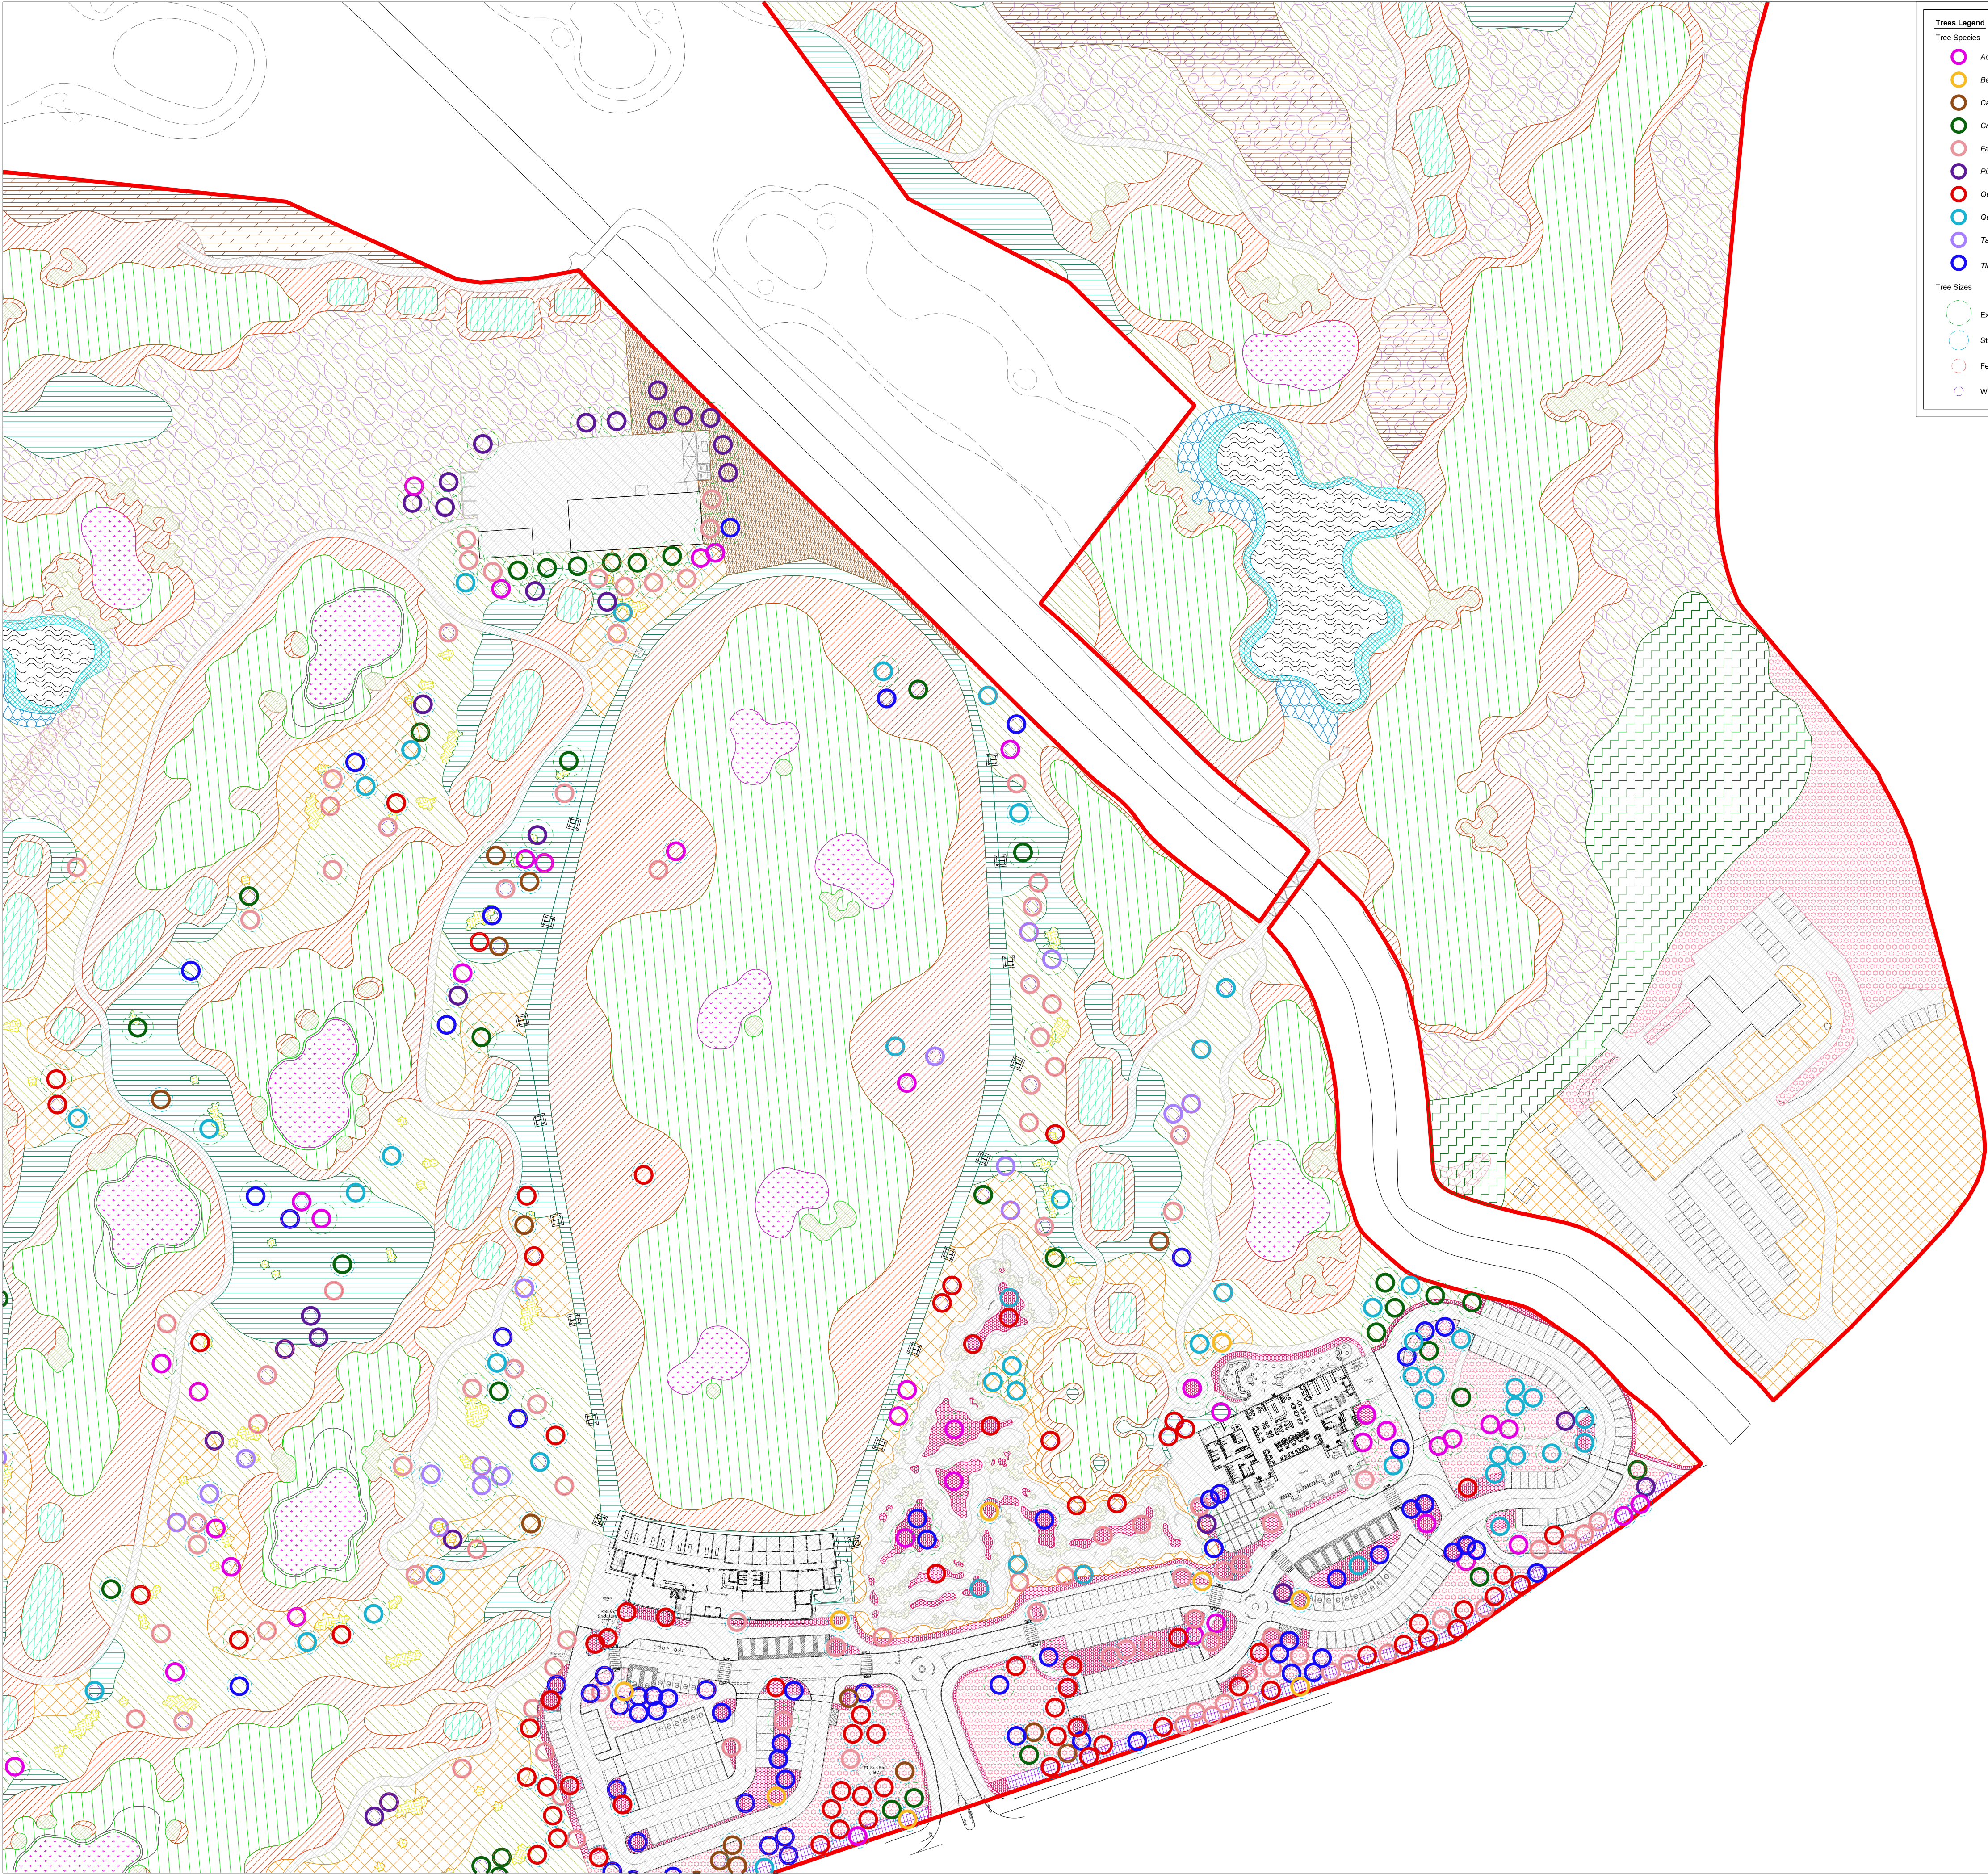

Trees Legend

Tree Species

- Acer pseudoplatanus
- Betula pendula
- Carpinus betulus
- Crataegus monogyna
- Fagus sylvatica
- Pinus sylvestris
- Quercus petraea
- Quercus robur
- Taxus baccata
- Tilia cordata

Tree Sizes

- Extra Heavy Standards
- Standards
- Feathers
- Whips

Landscape Legend

Ulex europaeus

Scrub Planting:
Corylus avellana
Crataegus monogyna
Prunus spinosa
Rosa canina
Ulex europaeus

Scrub Enhancement:
Corylus avellana
Crataegus monogyna
Prunus spinosa
Ulex europaeus

Grass and Perennial Seed Mix:
Alliaria petiolata
Alchemilla pratensis
Cardamine pratensis
Centaurea nigra
Dactylis glomerata
Hieracium spp.
Holcus lanatus
Leontodon spp.
Lonicera periclymenum
Lotus corniculatus
Lolium perenne
Medicago lupulina
Pulicaria dysenterica

Standing Water
(gradually colonised by species of natural habitat)

Ephemeral Water Body
(initially grasses, gradually colonised by species of natural habitat)

Standing Water Aquatic/Marginal Planting:
Callitriche palustris
Cyperus longus
Lychnis viscaria
Lysimachia vulgaris
Lythrum salicaria
Mentha aquatica
Menyanthes trifoliata
Nymphaea alba
Stachys palustris

Ephemeral Water Body Marginal Planting:
Epipactis atrorubra
Lysimachia vulgaris
Lythrum salicaria

Fairways Grass Seed Mix:
45% Strong creeping red fescue
40% Slender creeping red fescue
15% Hard fescue

Tees Grass Seed Mix:
45% Strong creeping red fescue
40% Slender creeping red fescue
15% Hard fescue

Semi Roughs Grass Seed Mix:
45% Strong creeping red fescue
40% Slender creeping red fescue
15% Hard fescue

Roughs Grass Seed Mix:
45% Strong creeping red fescue
40% Slender creeping red fescue
15% Hard fescue

Greens Grass Seed Mix:
40% Slender creeping red fescue
40% Creeping red fescue
20% Browntop bentgrass

Long Rough Grass Seed Mix:
20% Festuca rubra commutata
30% Festuca rubra strobilata
40% Festuca trachypophylla
10% Festuca ovina

Existing Hedgerow supplemented with New Species:
Corylus avellana
Crataegus monogyna
Cytisus scoparius
Ilex aquifolium
Lonicera periclymenum
Prunus spinosa
Rosa canina
Salix caprea
Ulex europaeus

Lowland Meadow Seed Mix:
Agrimonia eupatoria
Anthriscus silvestris
Cynosurus cristatus
Festuca rubra
Holcus lanatus
Poa trivialis
Briza media
Achillea millefolium
Centaurea nigra
Conopodium majus
Hypochaeris radicata
Lactuca pratensis
Leontodon autumnalis
Leontodon hispidus
Lonicera periclymenum
Lotus corniculatus
Plantago lanceolata
Primula veris
Prunella vulgaris
Ranunculus acris
Ranunculus bulbosus
Ranunculus minor
Rumex acetosa
Sanguisorba officinalis
Stachys officinalis
Stellaria graminea
Succisa pratensis

Wildflower Seed Mix (for shade):
Stachys officinalis
Galium mollugo
Allium ursinum
Stachys sylvatica
Sium risale
Campanula trachelium
Lychnis viscaria
Silene dioica
Prunella vulgaris
Myrrhis odorata
Digitalis purpurea
Teucrium scorodonia

Woodland:
Quercus robur
Alnus glutinosa
Betula pendula
Prunus avium
Prunus padus
Ilex aquifolium
Sorbus aucuparia
Prunus spinosa
Viburnum opulus
Crataegus monogyna
Corylus avellana

Wet Woodland (Whips only)
Alnus glutinosa
Betula pendula
Salix caprea

Scattered Trees - Planting up Gaps (Whips only)
Acer pseudoplatanus
Alnus glutinosa
Carpinus betulus
Fagus sylvatica
Quercus petraea
Quercus robur


Parking and Adventure Golf Ornamental Planting

Bunkers

Hardscape and Buildings

- GENERAL NOTES**
- For detailed information regarding Trees see Tree Planting Plans 1-5 (G935 121-125) and Planting Schedule (G935 126)
 - For detailed information regarding Shrubs, Seed Mixes, Hedges, Marginals & Aquatics see Planting Plans 1-5 (G935 131-135) and Planting Schedule (G935 136)
 - For detailed information regarding Parking and Adventure Golf Ornamental Planting see Parking and Adventure Golf Planting Plan (G935 140) and Planting Schedule (G935 141)
 -
 -

REVISIONS				
A	10.11.23	Boundary line brought 10m back from top of river	ATC	ATC
B	13.02.24	Amendments in Line with Environmental Sustainability Comments	SS	ATC
REV	DATE	DESCRIPTION	REV BY	CHK BY

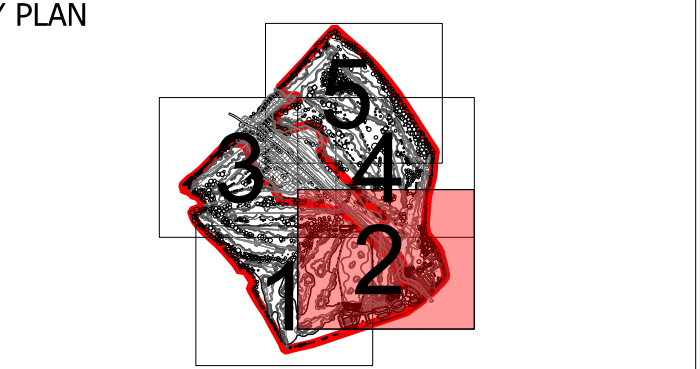

CONSULTANT



LEAD CONSULTANT

CLIENT

ISSUED FOR

Planning Application
100% submittal

PROJECT

Kirkby Valley Golf Club

DRAWING TITLE

112 Landscape Masterplan 2 of 5

Drawn	SS	Checked	JH	Approved	ATC
Date	13.02.23	Sheet Size	A1	Scale	1:1000
Drawing No.					Rev.
G935 112 LANDSCAPE MASTERPLAN 2 OF 5					B
CAD File No.			Consultant Project No.		
G935 112					
This drawing, the designs and details shown are the copyright of International Design Group and shall not be copied or reproduced in any form without their written consent.					
INTERNATIONAL DESIGN GROUP					