


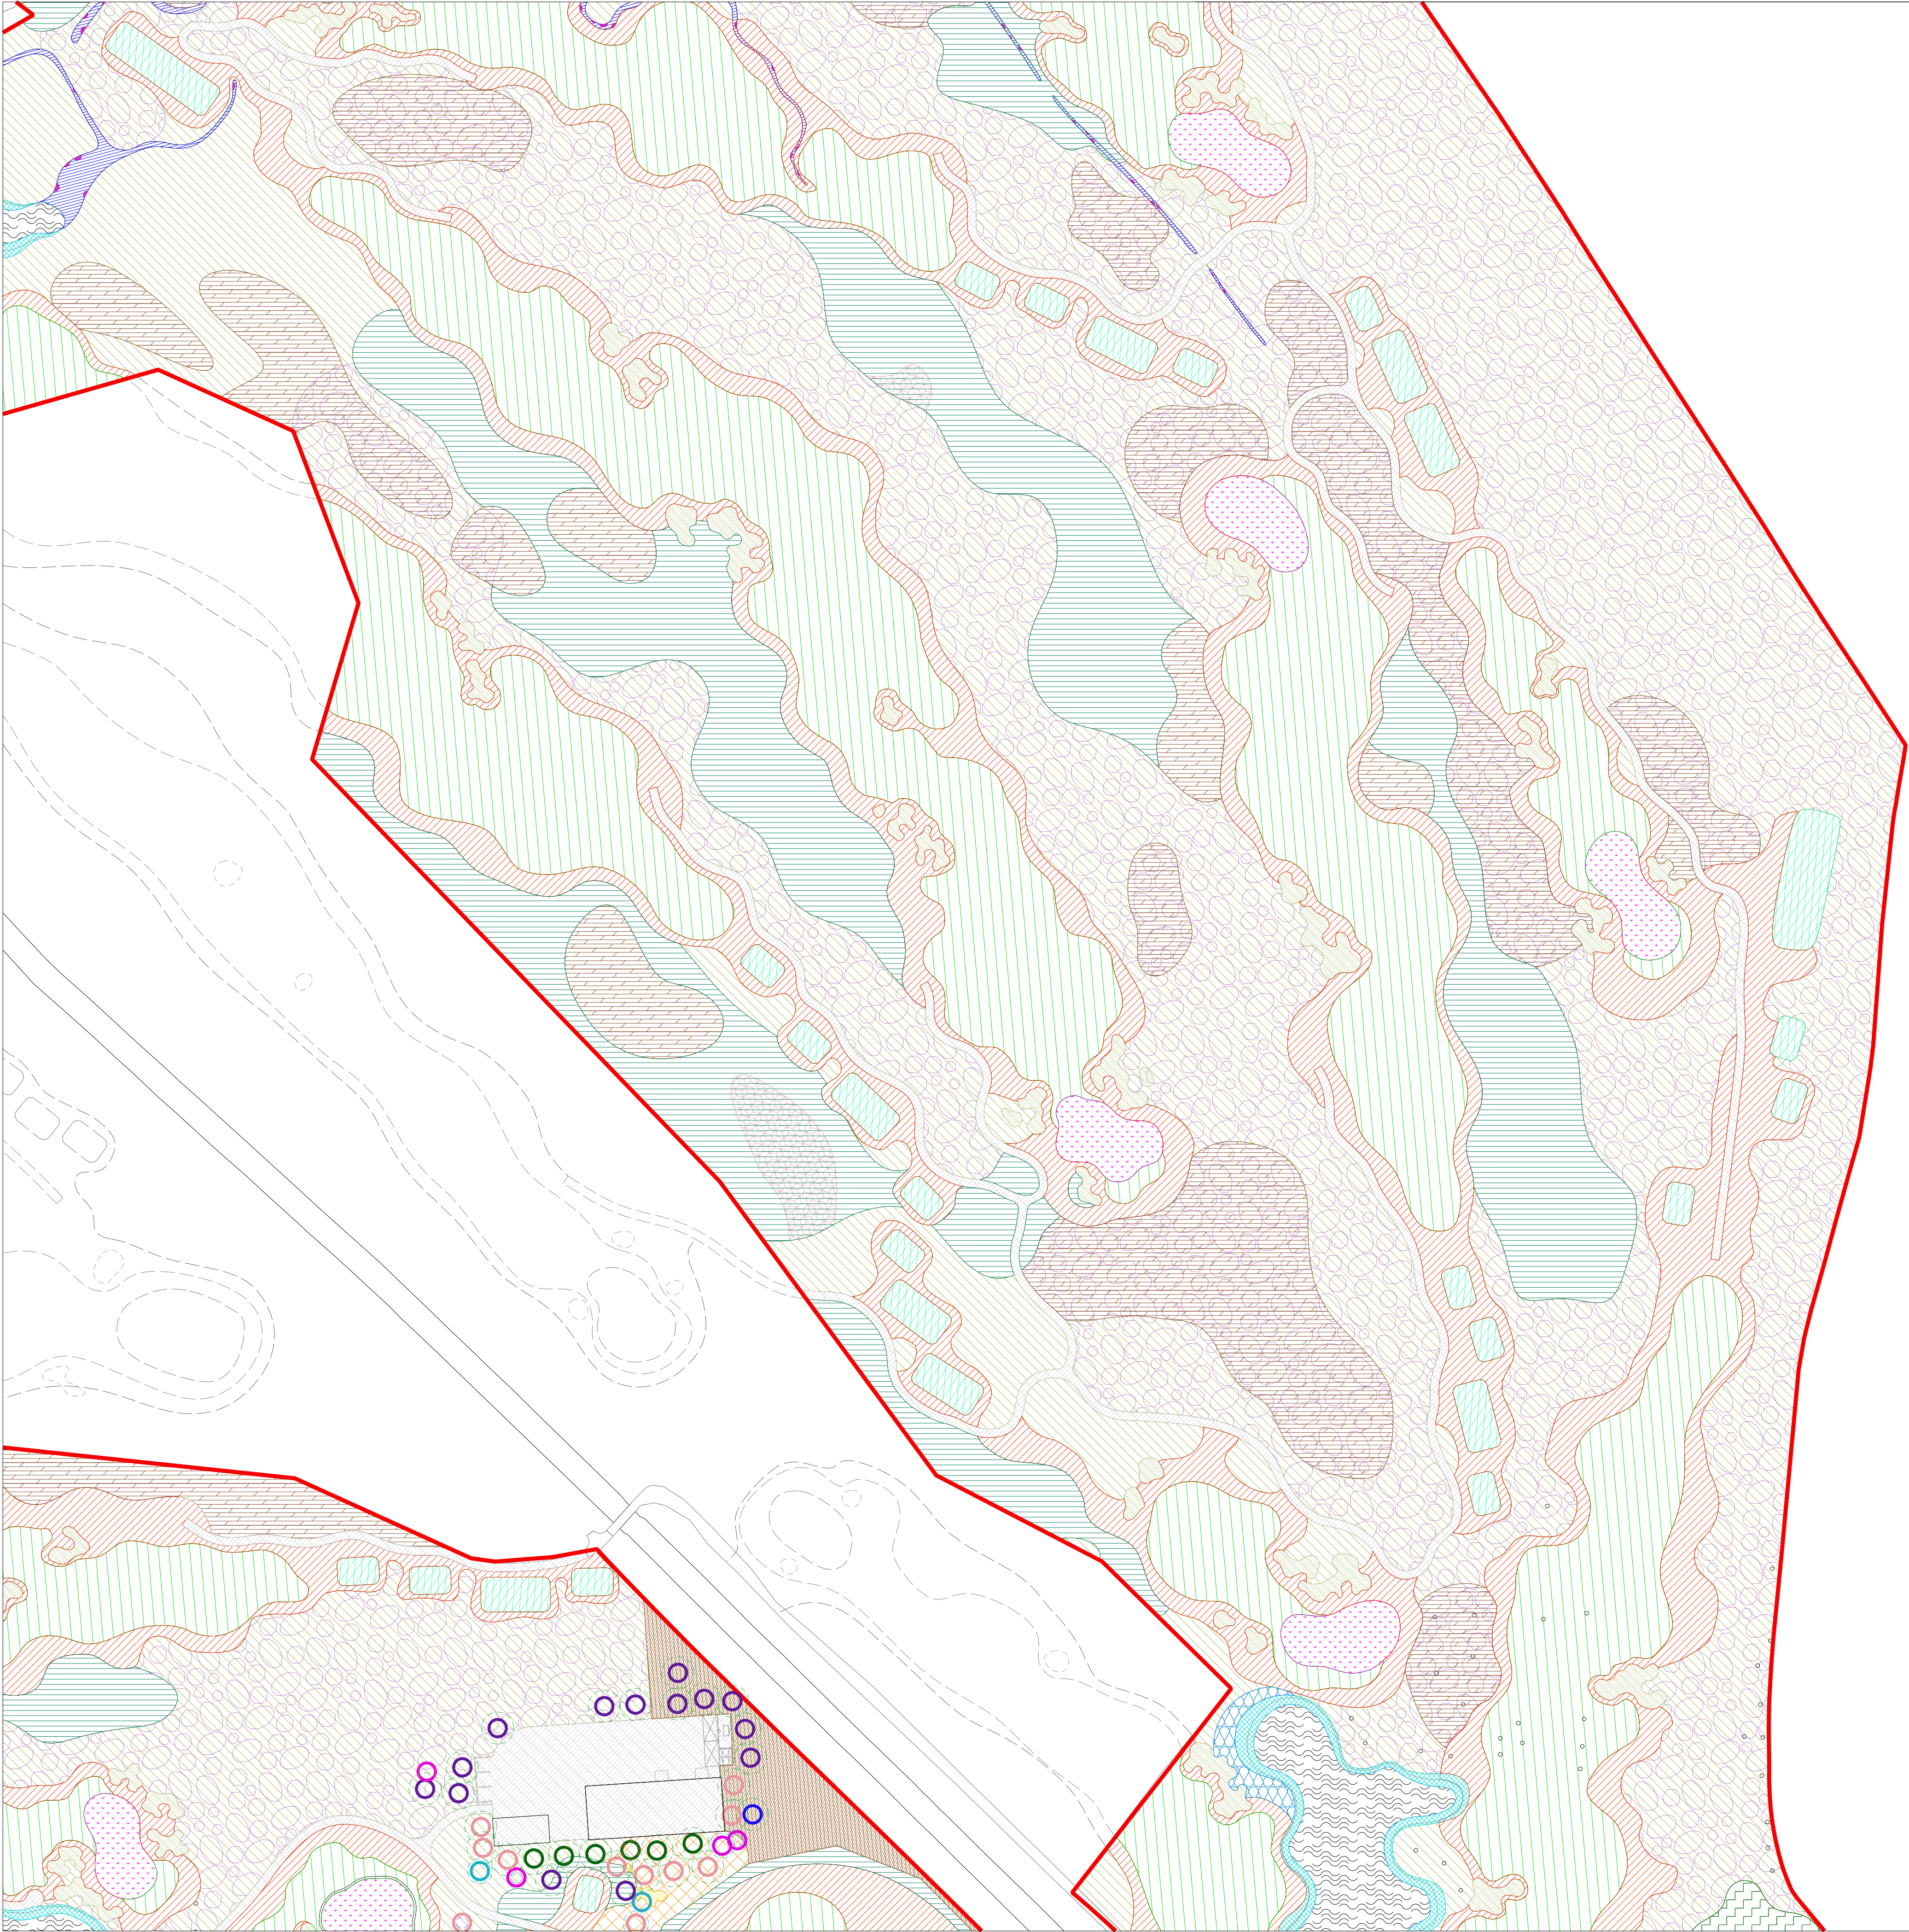

Trees Legend

Tree Species

- Acer pseudoplatanus
- Betula pendula
- Carpinus betulus
- Crataegus monogyna
- Fagus sylvatica
- Pinus sylvestris
- Quercus petraea
- Quercus robur
- Taxus baccata
- Tilia cordata
- Whips

Tree Sizes

- Extra Heavy Standards
- Standards
- Feathers
- Whips

Landscape Legend

- Ulex europaeus
- Scrub Planting: Corylus avellana, Crataegus monogyna, Prunus spinosa, Rhus fruticosus, Ulex europaeus
- Scrub Enhancement: Corylus avellana, Crataegus monogyna, Prunus spinosa, Ulex europaeus
- Grass and Perennial Seed Mix: Allium pedunculatum, Allium proterius, Cardamine pratensis, Centaurea nigra, Dactylis glomerata, Hieracium spp., Holcus lanatus, Leontodon spp., Leucanthemum vulgare, Lotus corniculatus, Lonicera periclymenum, Medicago lupulina, Pulicaria dysenterica
- Standing Water (gradually colonised by species of natural habitat)
- Ephemeral Water Body (initially grasses, gradually colonised by species of natural habitat)
- Standing Water Aquatic/Marginal Planting: Callitriche palustris, Cyperus longus, Lychnis fl.-coll., Lysimachia vulgaris, Lythrum salicaria, Mentha aquatica, Menyanthes trifoliata, Nymphaea alba, Stachys palustris
- Ephemeral Water Body Marginal Planting: Equisetum hyemale, Lysimachia vulgaris, Lythrum salicaria
- Fairways Grass Seed Mix: 45% Strong creeping red fescue, 40% Slender creeping red fescue, 15% Hard fescue
- Tees Grass Seed Mix: 45% Strong creeping red fescue, 40% Slender creeping red fescue, 15% Hard fescue
- Semi Roughs Grass Seed Mix: 45% Strong creeping red fescue, 40% Slender creeping red fescue, 15% Hard fescue
- Roughs Grass Seed Mix: 45% Strong creeping red fescue, 40% Slender creeping red fescue, 15% Hard fescue
- Greens Grass Seed Mix: 40% Slender creeping red fescue, 40% Creeping red fescue, 20% Browntop bentgrass
- Long Rough Grass Seed Mix: 20% Festuca rubra commutata, 30% Festuca rubra strobilata, 40% Festuca trachyphylla, 10% Festuca ovina
- Existing Hedgerow supplemented with New Species: Corylus avellana, Crataegus monogyna, Cyrtus scoparius, Ilex aquifolium, Ligustrum vulgare, Lonicera periclymenum, Prunus spinosa, Rosa canina, Salix caprea, Ulex europaeus
- Lowland Meadow Seed Mix: Agrostis capillaris, Anthoxanthum odoratum, Cynosurus cristatus, Festuca rubra, Holcus lanatus, Poa trivialis, Briza media, Achillea millefolium, Centaurea nigra, Conopodium majus, Hypochaeris radicata, Lathyrus pratensis, Leontodon autumnalis, Leontodon hispidus, Leucanthemum vulgare, Lotus corniculatus, Pteris aquilina, Plantago lanceolata, Primula veris, Prunella vulgaris, Ranunculus acris, Ranunculus bulbosus, Ranunculus minor, Rumex acetosa, Sanguisorba officinalis, Stachys officinalis, Stellaria graminea, Succisa pratensis
- Wildflower Seed Mix (for shade): Stachys officinalis, Galium mollugo, Allium ursinum, Stachys sylvatica, Geum rivale, Campanula trachelium, Lychnis fl.-coll., Silene dioica, Prunella vulgaris, Myrrhis odorata, Digitalis purpurea, Teucrium scorodonia
- Woodland: Quercus robur, Alnus glutinosa, Betula pendula, Prunus avium, Prunus padus, Ilex aquifolium, Sorbus aucuparia, Prunus spinosa, Viburnum opulus, Crataegus monogyna, Corylus avellana
- Wet Woodland (Whips only): Alnus glutinosa, Betula pendula, Salix caprea
- Scattered Trees - Planting up Gaps (Whips only): Acer pseudoplatanus, Alnus glutinosa, Carpinus betulus, Fagus sylvatica, Quercus petraea, Quercus robur
- Parking and Adventure Golf Ornamental Planting
- Bunkers
- Hardscape and Buildings

GENERAL NOTES

01. For detailed information regarding Trees see Tree Planting Plans 1-5 (G935 121-125) and Planting Schedule (G935 126)

02. For detailed information regarding Shrubs, Seed Mixes, Hedges, Marginals & Aquatics see Planting Plans 1-5 (G935 131-135) and Planting Schedule (G935 136)

03. For detailed information regarding Parking and Adventure Golf Ornamental Planting see Parking and Adventure Golf Planting Plan (G935 140) and Planting Schedule (G935 141)

04.

05.

REV	DATE	DESCRIPTION	REV BY	CHK BY
A	10.11.23	Boundary line brought 10m back from top of river	ATC	ATC
B	13.02.24	Amendments in Line with Environmental Sustainability Comments	SS	ATC

KEY PLAN

CONSULTANT

International Design Group

LEAD CONSULTANT

CLIENT

ISSUED FOR

Planning Application
100% submittal

PROJECT

Kirkby Valley Golf Club

DRAWING TITLE

114 Landscape Masterplan 4 of 5

Drawn	SS	Checked	JH	Approved	ATC
Date	13.02.23	Sheet Size	A1	Scale	1:1000
Drawing No.			Rev.		
G935 114 LANDSCAPE MASTERPLAN 4 OF 5			B		
CAD File No.		Consultant Project No.			
G935 114					

This drawing, the designs and details shown are the copyright of International Design Group and shall not be copied or reproduced in any form without their written consent.

© INTERNATIONAL DESIGN GROUP