


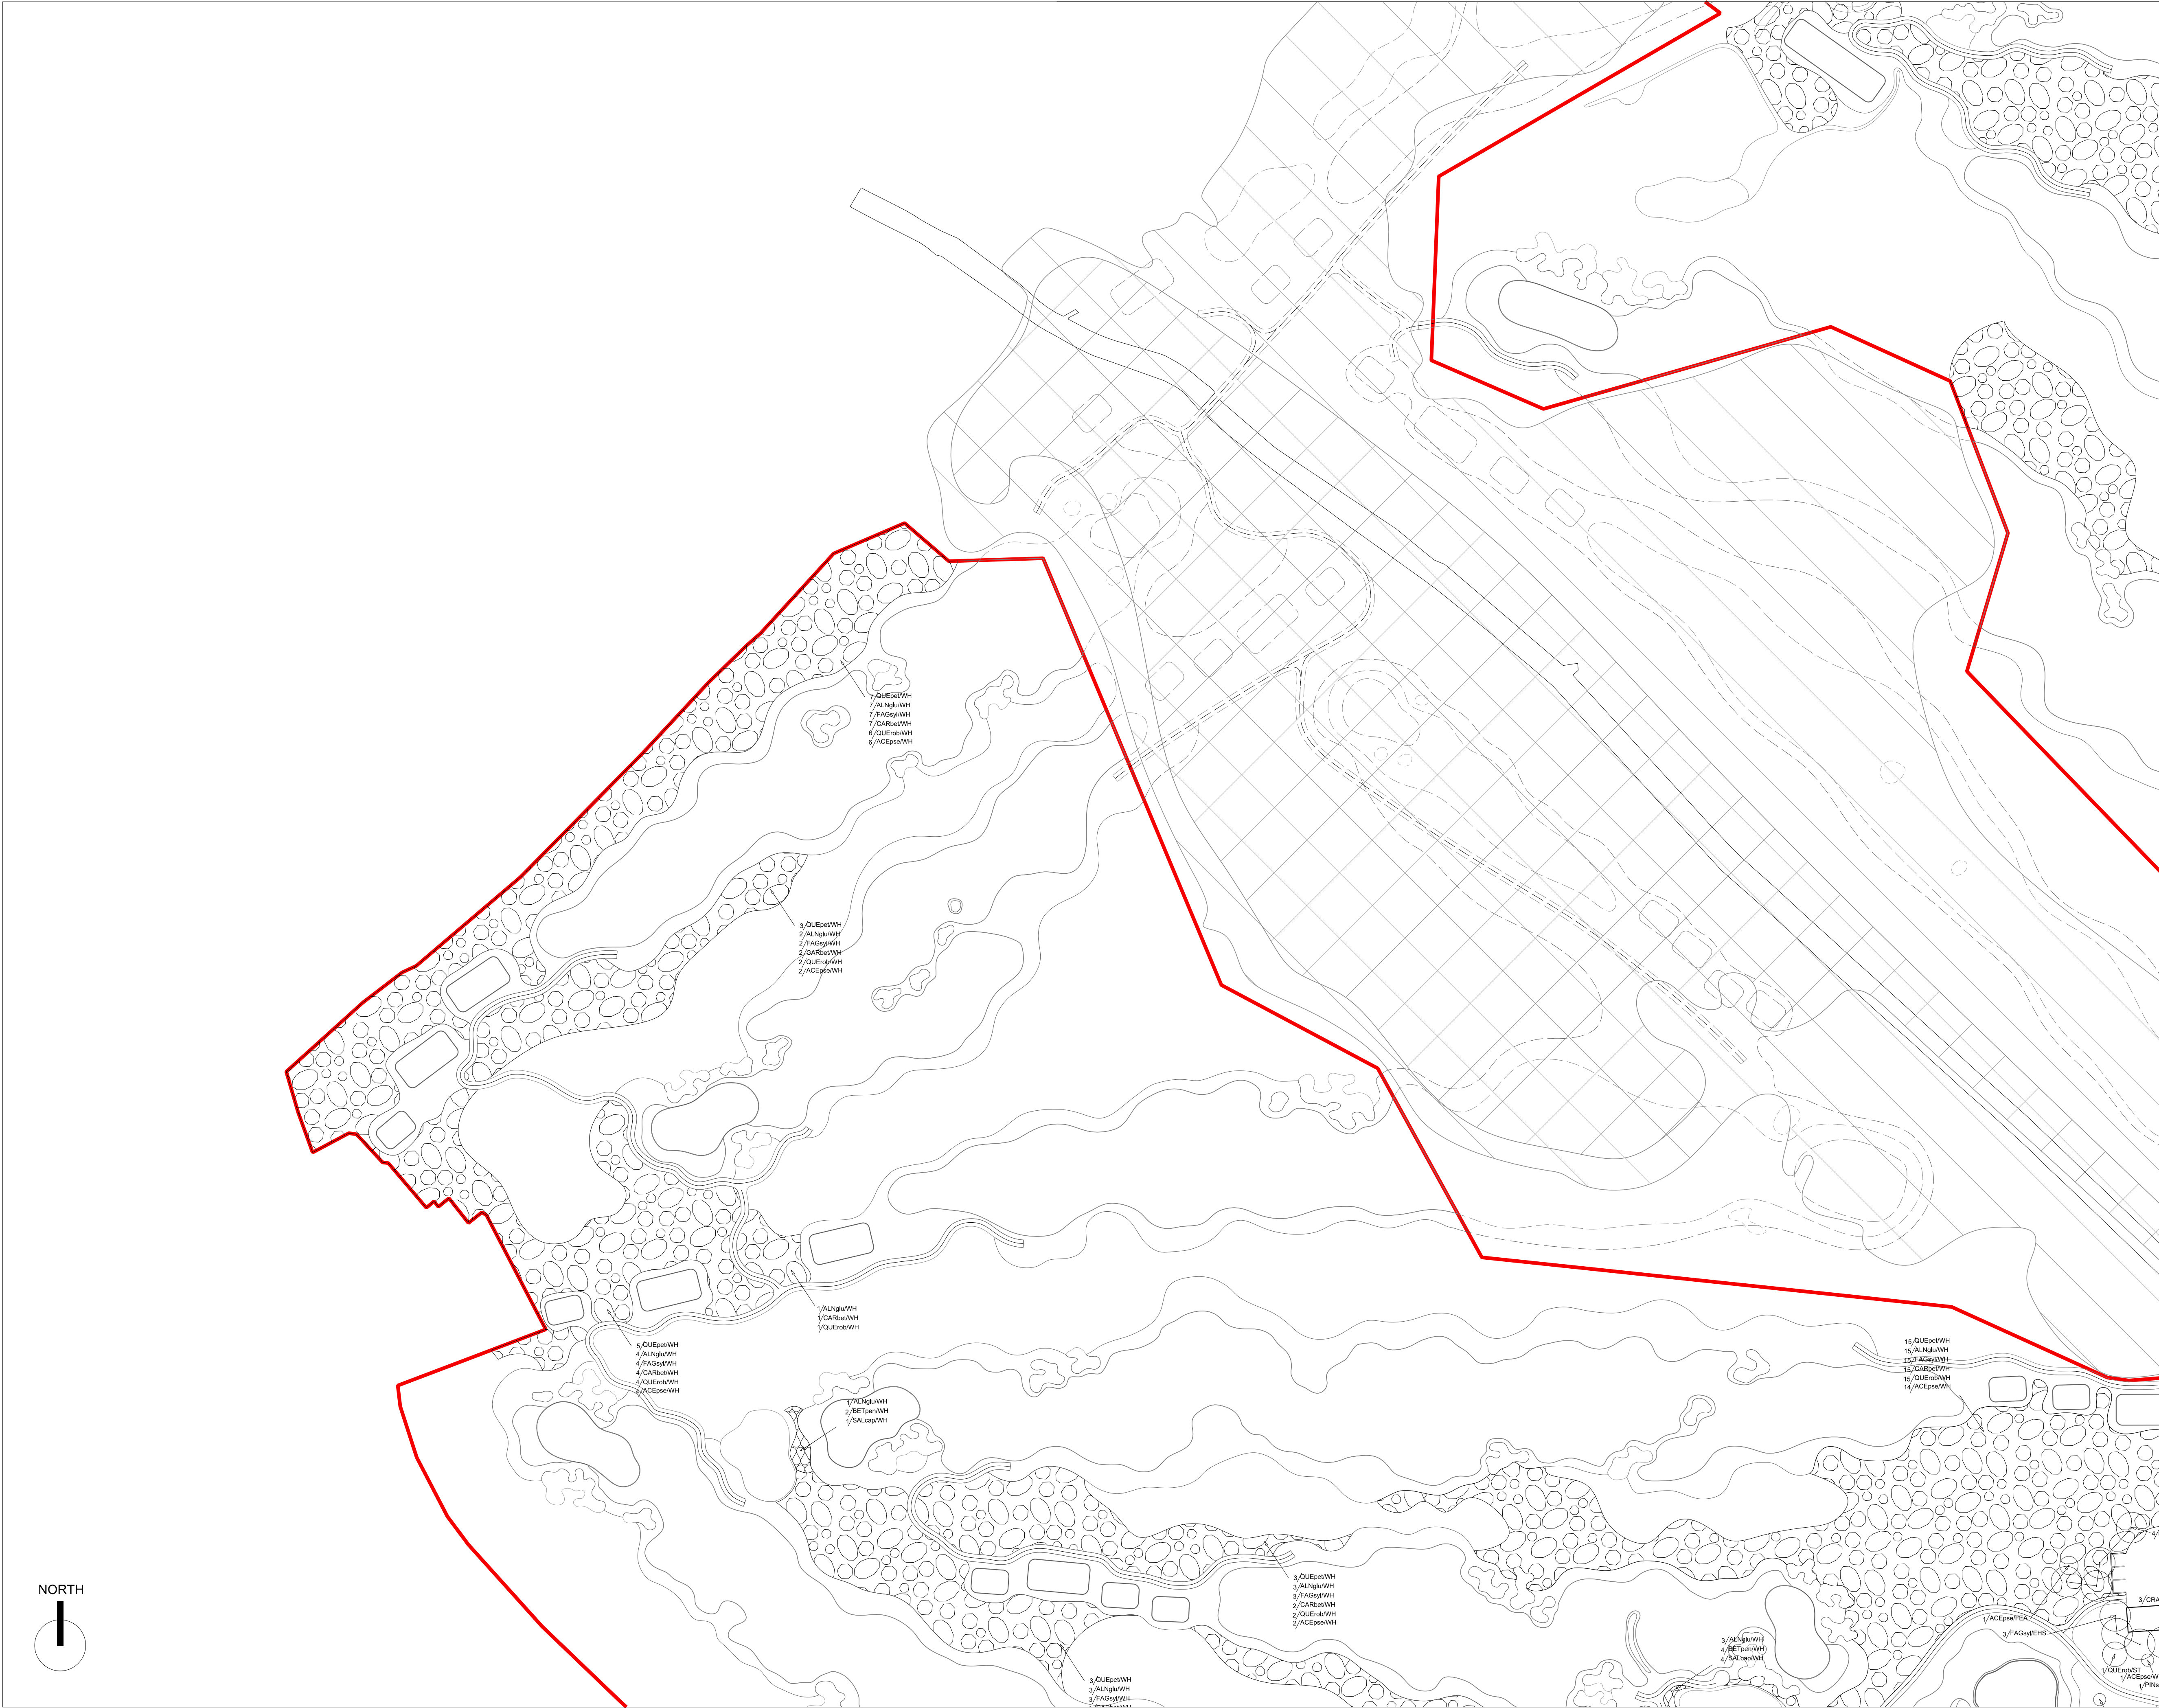


GENERAL NOTES

01. To be read in conjunction with G935 126 Tree Planting Schedule
02. For tree planting details see Planting Details 2 (G935 242) and Planting Notes & Details (G935 235)
- 03.
- 04.
- 05.

REVISIONS

REV	DATE	DESCRIPTION	REV BY	CHK BY
A	10.11.23	Boundary line brought 10m back from top of river	ATC	ATC
B	13.02.24	Amendments in Line with Environmental Sustainability Comments	SS	ATC

KEY PLAN

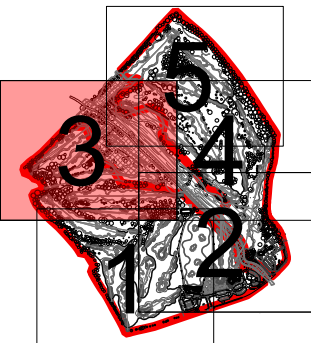

CONSULTANT



LEAD CONSULTANT

CLIENT

ISSUED FOR

Planning Application
100% submittal

PROJECT

Kirkby Valley Golf Club

DRAWING TITLE

123 Tree Planting Plan 3 of 5

Drawn	SS	Checked	JH	Approved	ATC
Date	13.02.23	Sheet Size	A1	Scale	1:1000
Drawing No.				Rev.	
G935 123 TREE PLANTING PLAN 3 OF 5				B	
CAD File No.		Consultant Project No.			
G935 123					
This drawing, the designs and details shown are the copyright of International Design Group and shall not be copied or reproduced in any form without their written consent.					
INTERNATIONAL DESIGN GROUP					