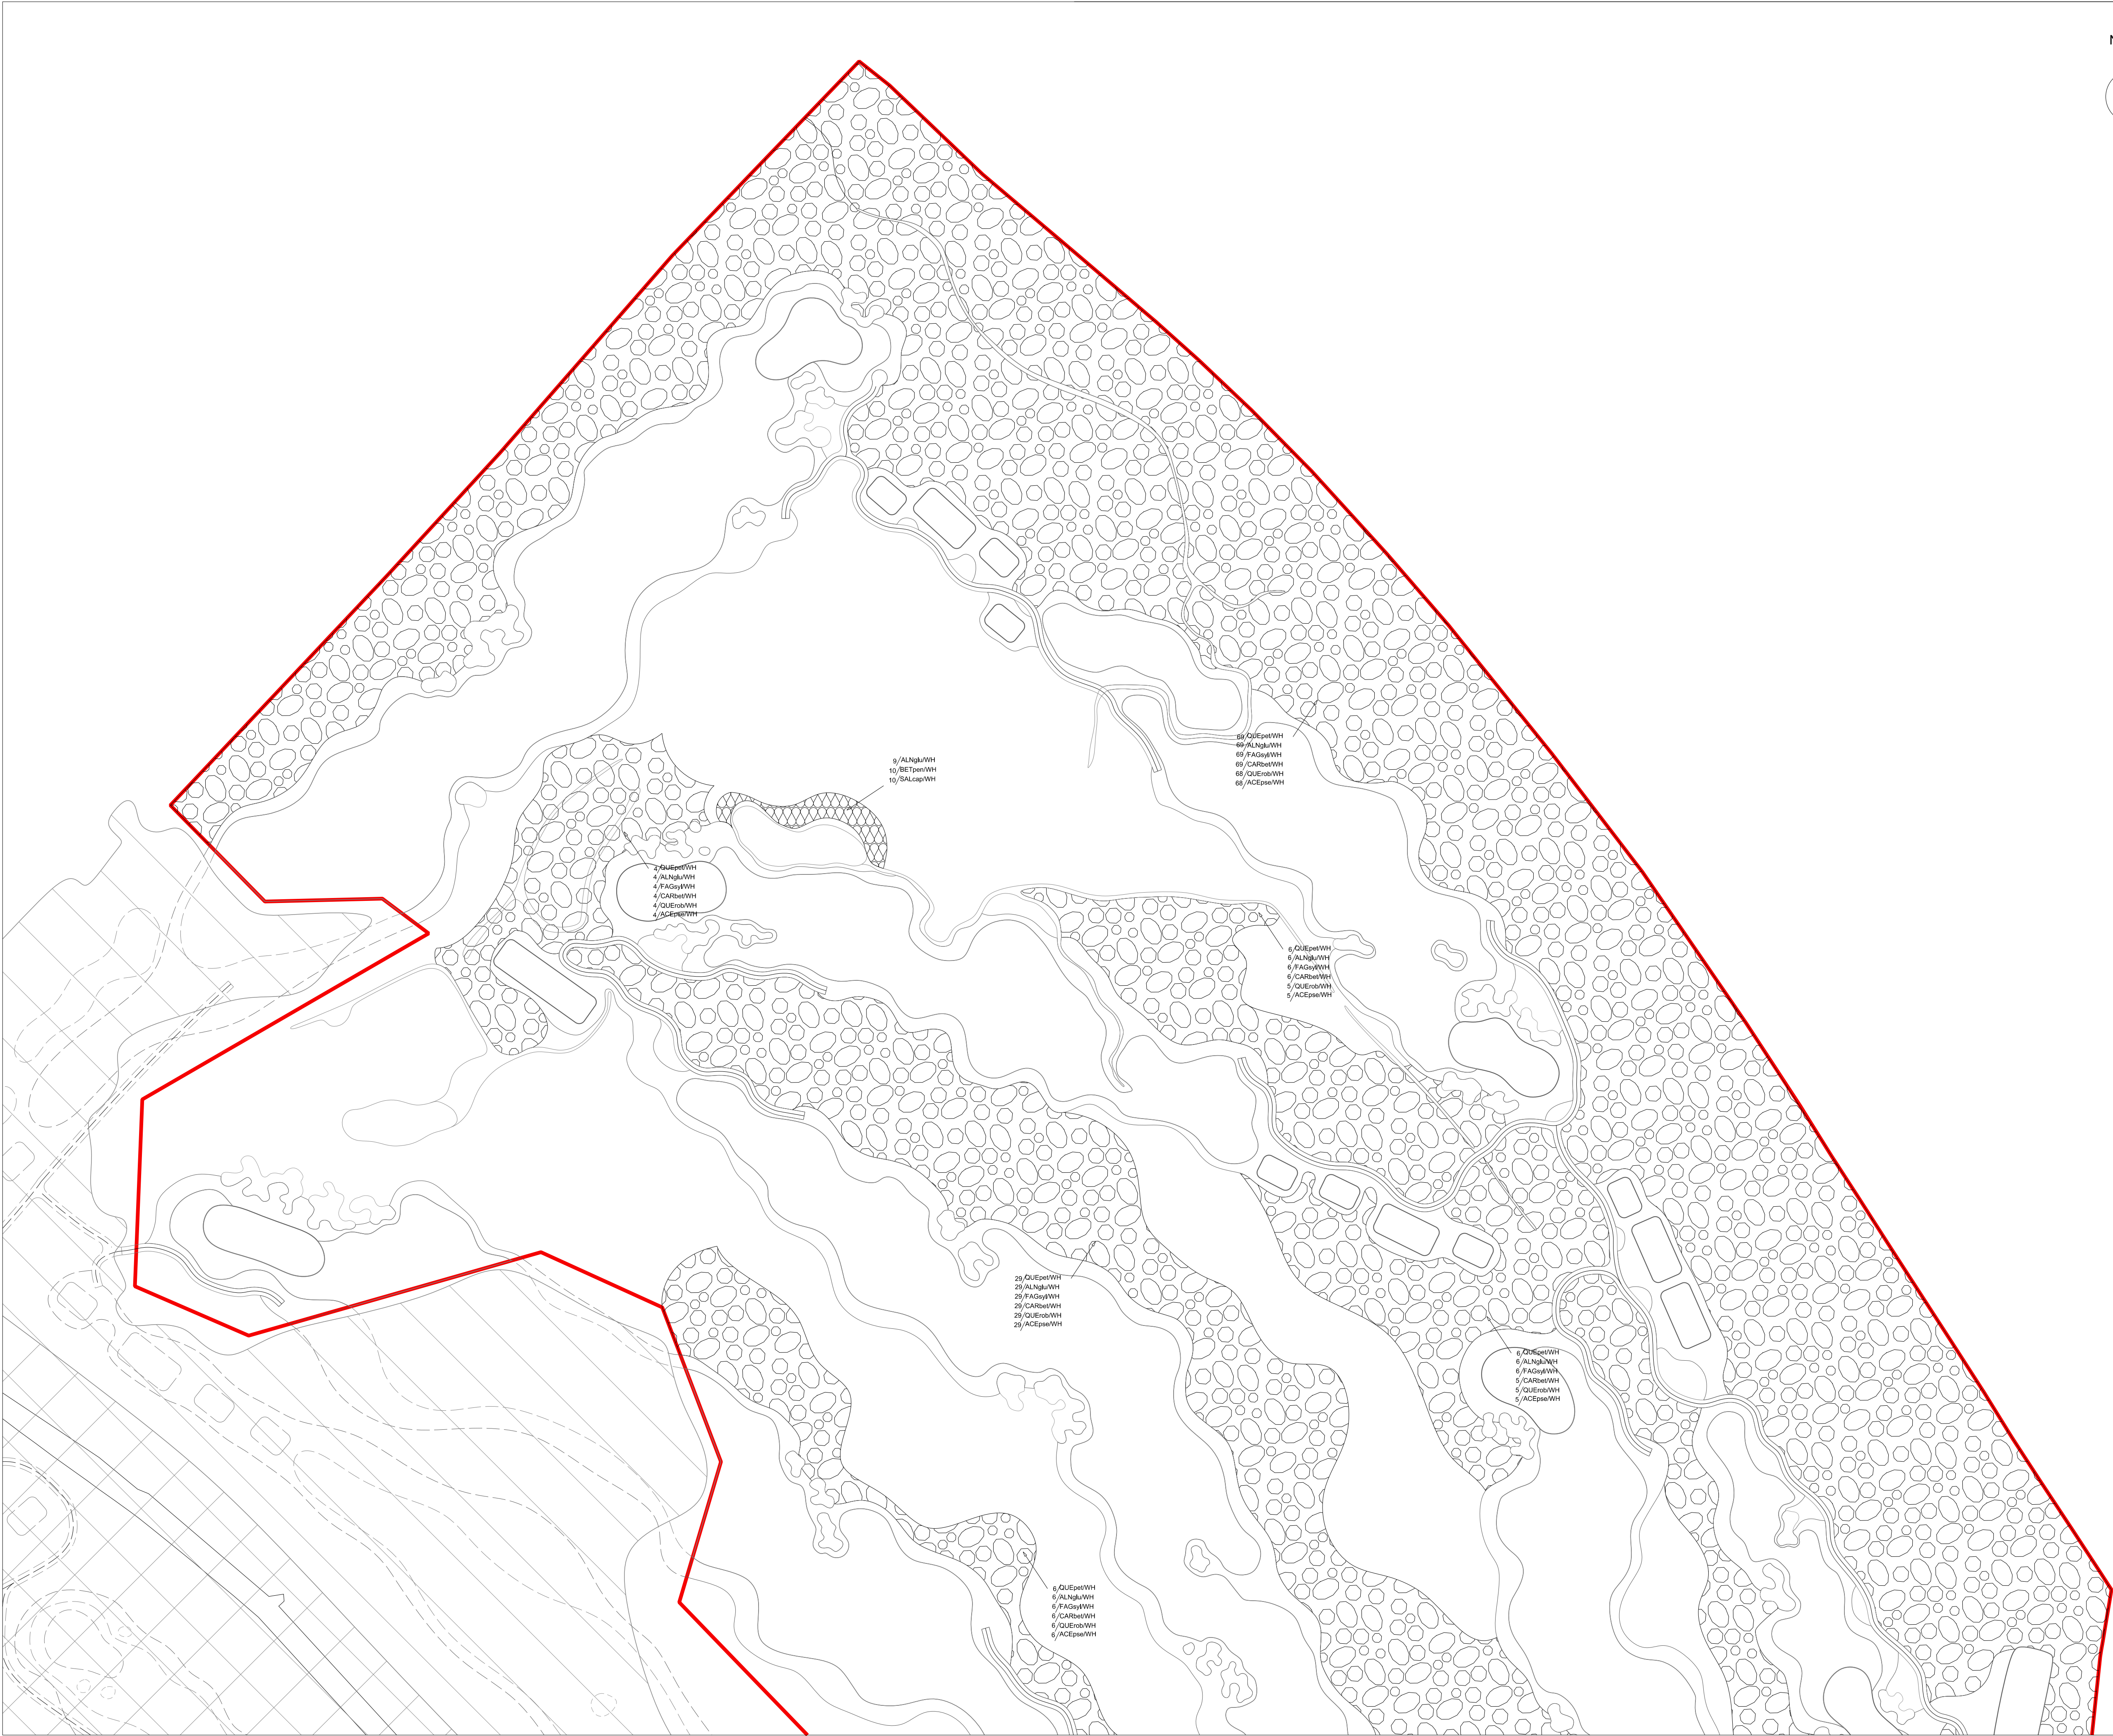



GENERAL NOTES

01. To be read in conjunction with G935 126 Tree Planting Schedule
02. For tree planting details see Planting Details 2 (G935 242) and Planting Notes & Details (G935 235)
- 03.
- 04.
- 05.

REVISIONS

REV	DATE	DESCRIPTION	REV BY	CHK BY
A	10.11.23	Boundary line brought 10m back from top of river	ATC	ATC
B	13.02.24	Amendments in Line with Environmental Sustainability Comments	SS	ATC

KEY PLAN

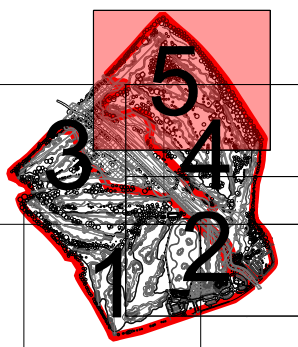

CONSULTANT



LEAD CONSULTANT

CLIENT

ISSUED FOR

Planning Application
100% submittal

PROJECT

Kirkby Valley Golf Club

DRAWING TITLE

125 Tree Planting Plan 5 of 5

Drawn	SS	Checked	JH	Approved	ATC
Date	13.02.23	Sheet Size	A1	Scale	1:1000
Drawing No.				Rev.	
G935 125 TREE PLANTING PLAN 5 OF 5				B	

CAD File No. G935 125	Consultant Project No.
--------------------------	------------------------

This drawing, the designs and details shown are the copyright of International Design Group and shall not be copied or reproduced in any form without their written consent.