


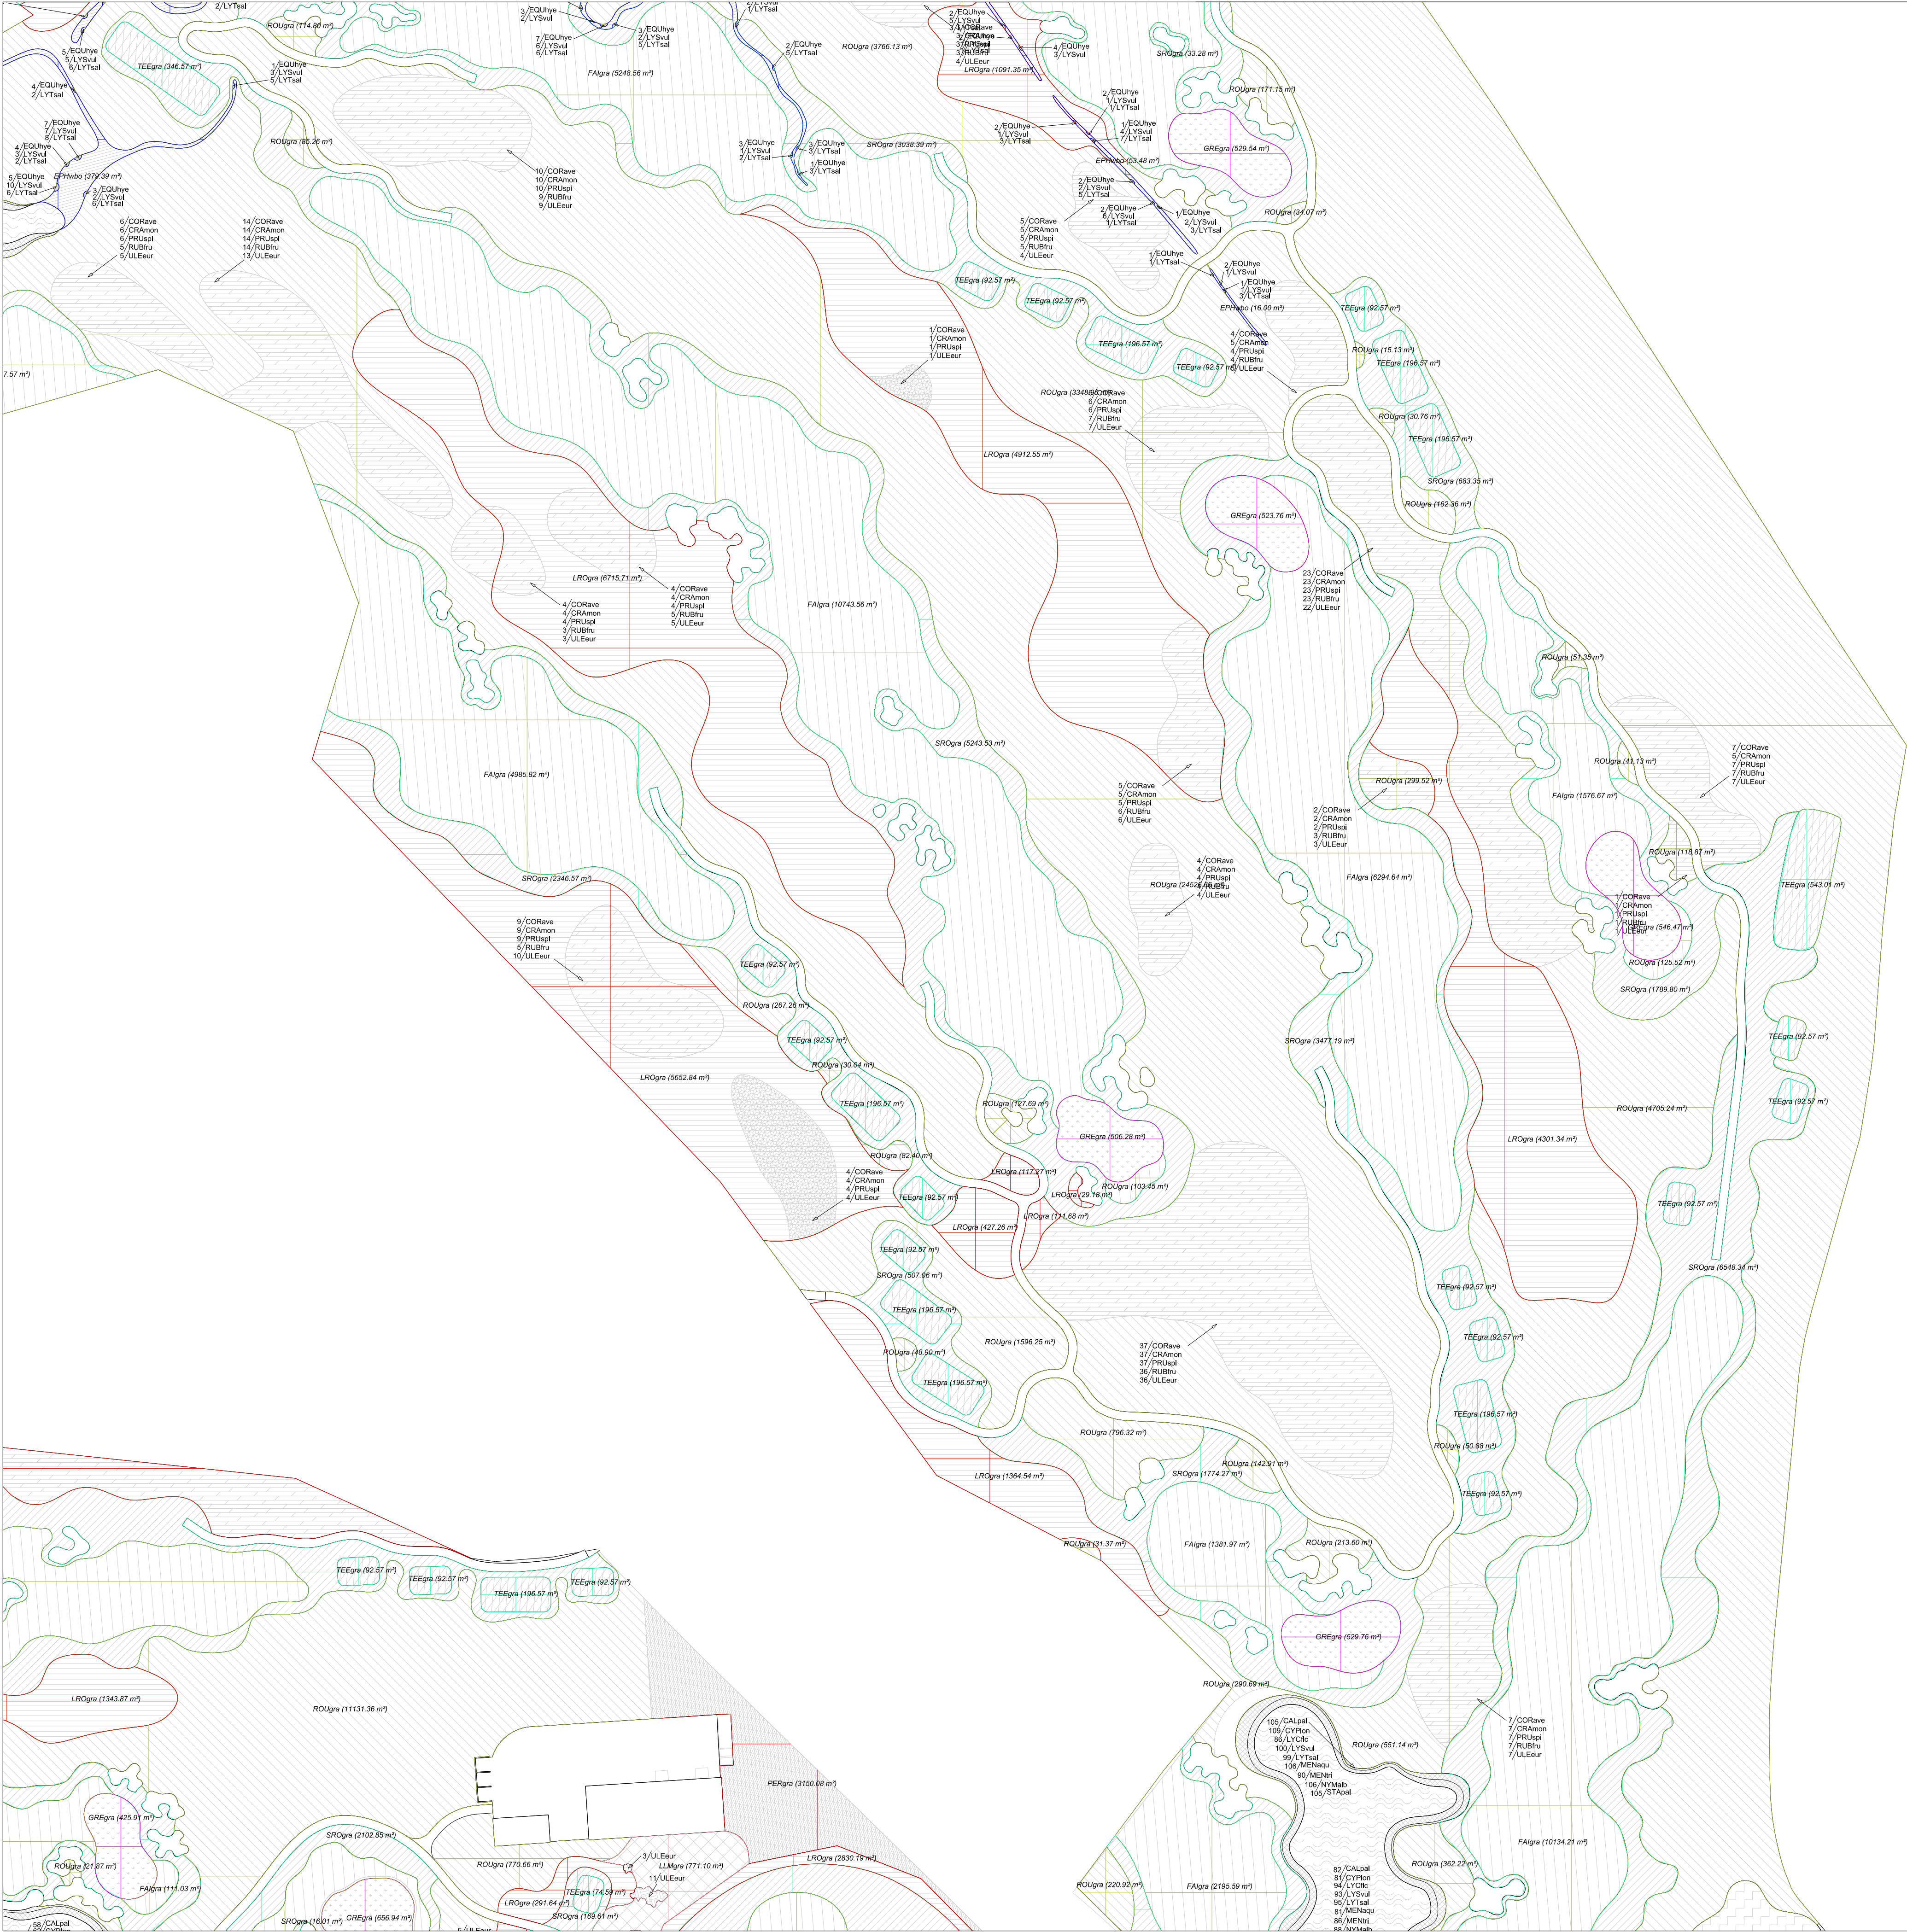


GENERAL NOTES

01. To be read in conjunction with G935 136 Planting Schedule
02. For planting details see Planting Details 1 (G935 241) and Planting Notes & Details (G935 235)
03. For Lake Construction Details with Planting see Drainage & Lake Details (G935 236)
04. For detailed information regarding Parking and Adventure Golf Ornamental Planting see Parking and Adventure Golf Planting Plan (G935 140) and Planting Schedule (G935 141)
- 05.

REVISIONS

REV	DATE	DESCRIPTION	REV BY	CHK BY
A	10.11.23	Boundary line brought 10m back from top of river	ATC	ATC
B	13.02.24	Amendments in Line with Environmental Sustainability Comments	SS	ATC

KEY PLAN

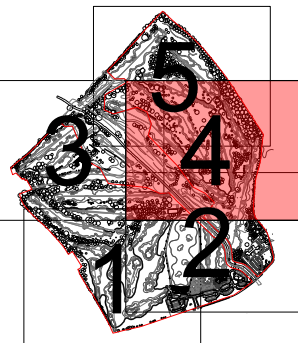

CONSULTANT



LEAD CONSULTANT

CLIENT

ISSUED FOR

Planning Application
100% submittal

PROJECT

Kirkby Valley Golf Club

DRAWING TITLE

134 Planting Plan 4 of 5

Drawn	SS	Checked	JH	Approved	ATC	
Date	13.02.23	Sheet Size	A1	Scale	1:1000	
Drawing No. G935 134 PLANTING PLAN 4 OF 5				Rev. B		
CAD File No. G935 134			Consultant Project No.			
This drawing, the designs and details shown are the copyright of International Design Group and shall not be copied or reproduced in any form without their written consent.						