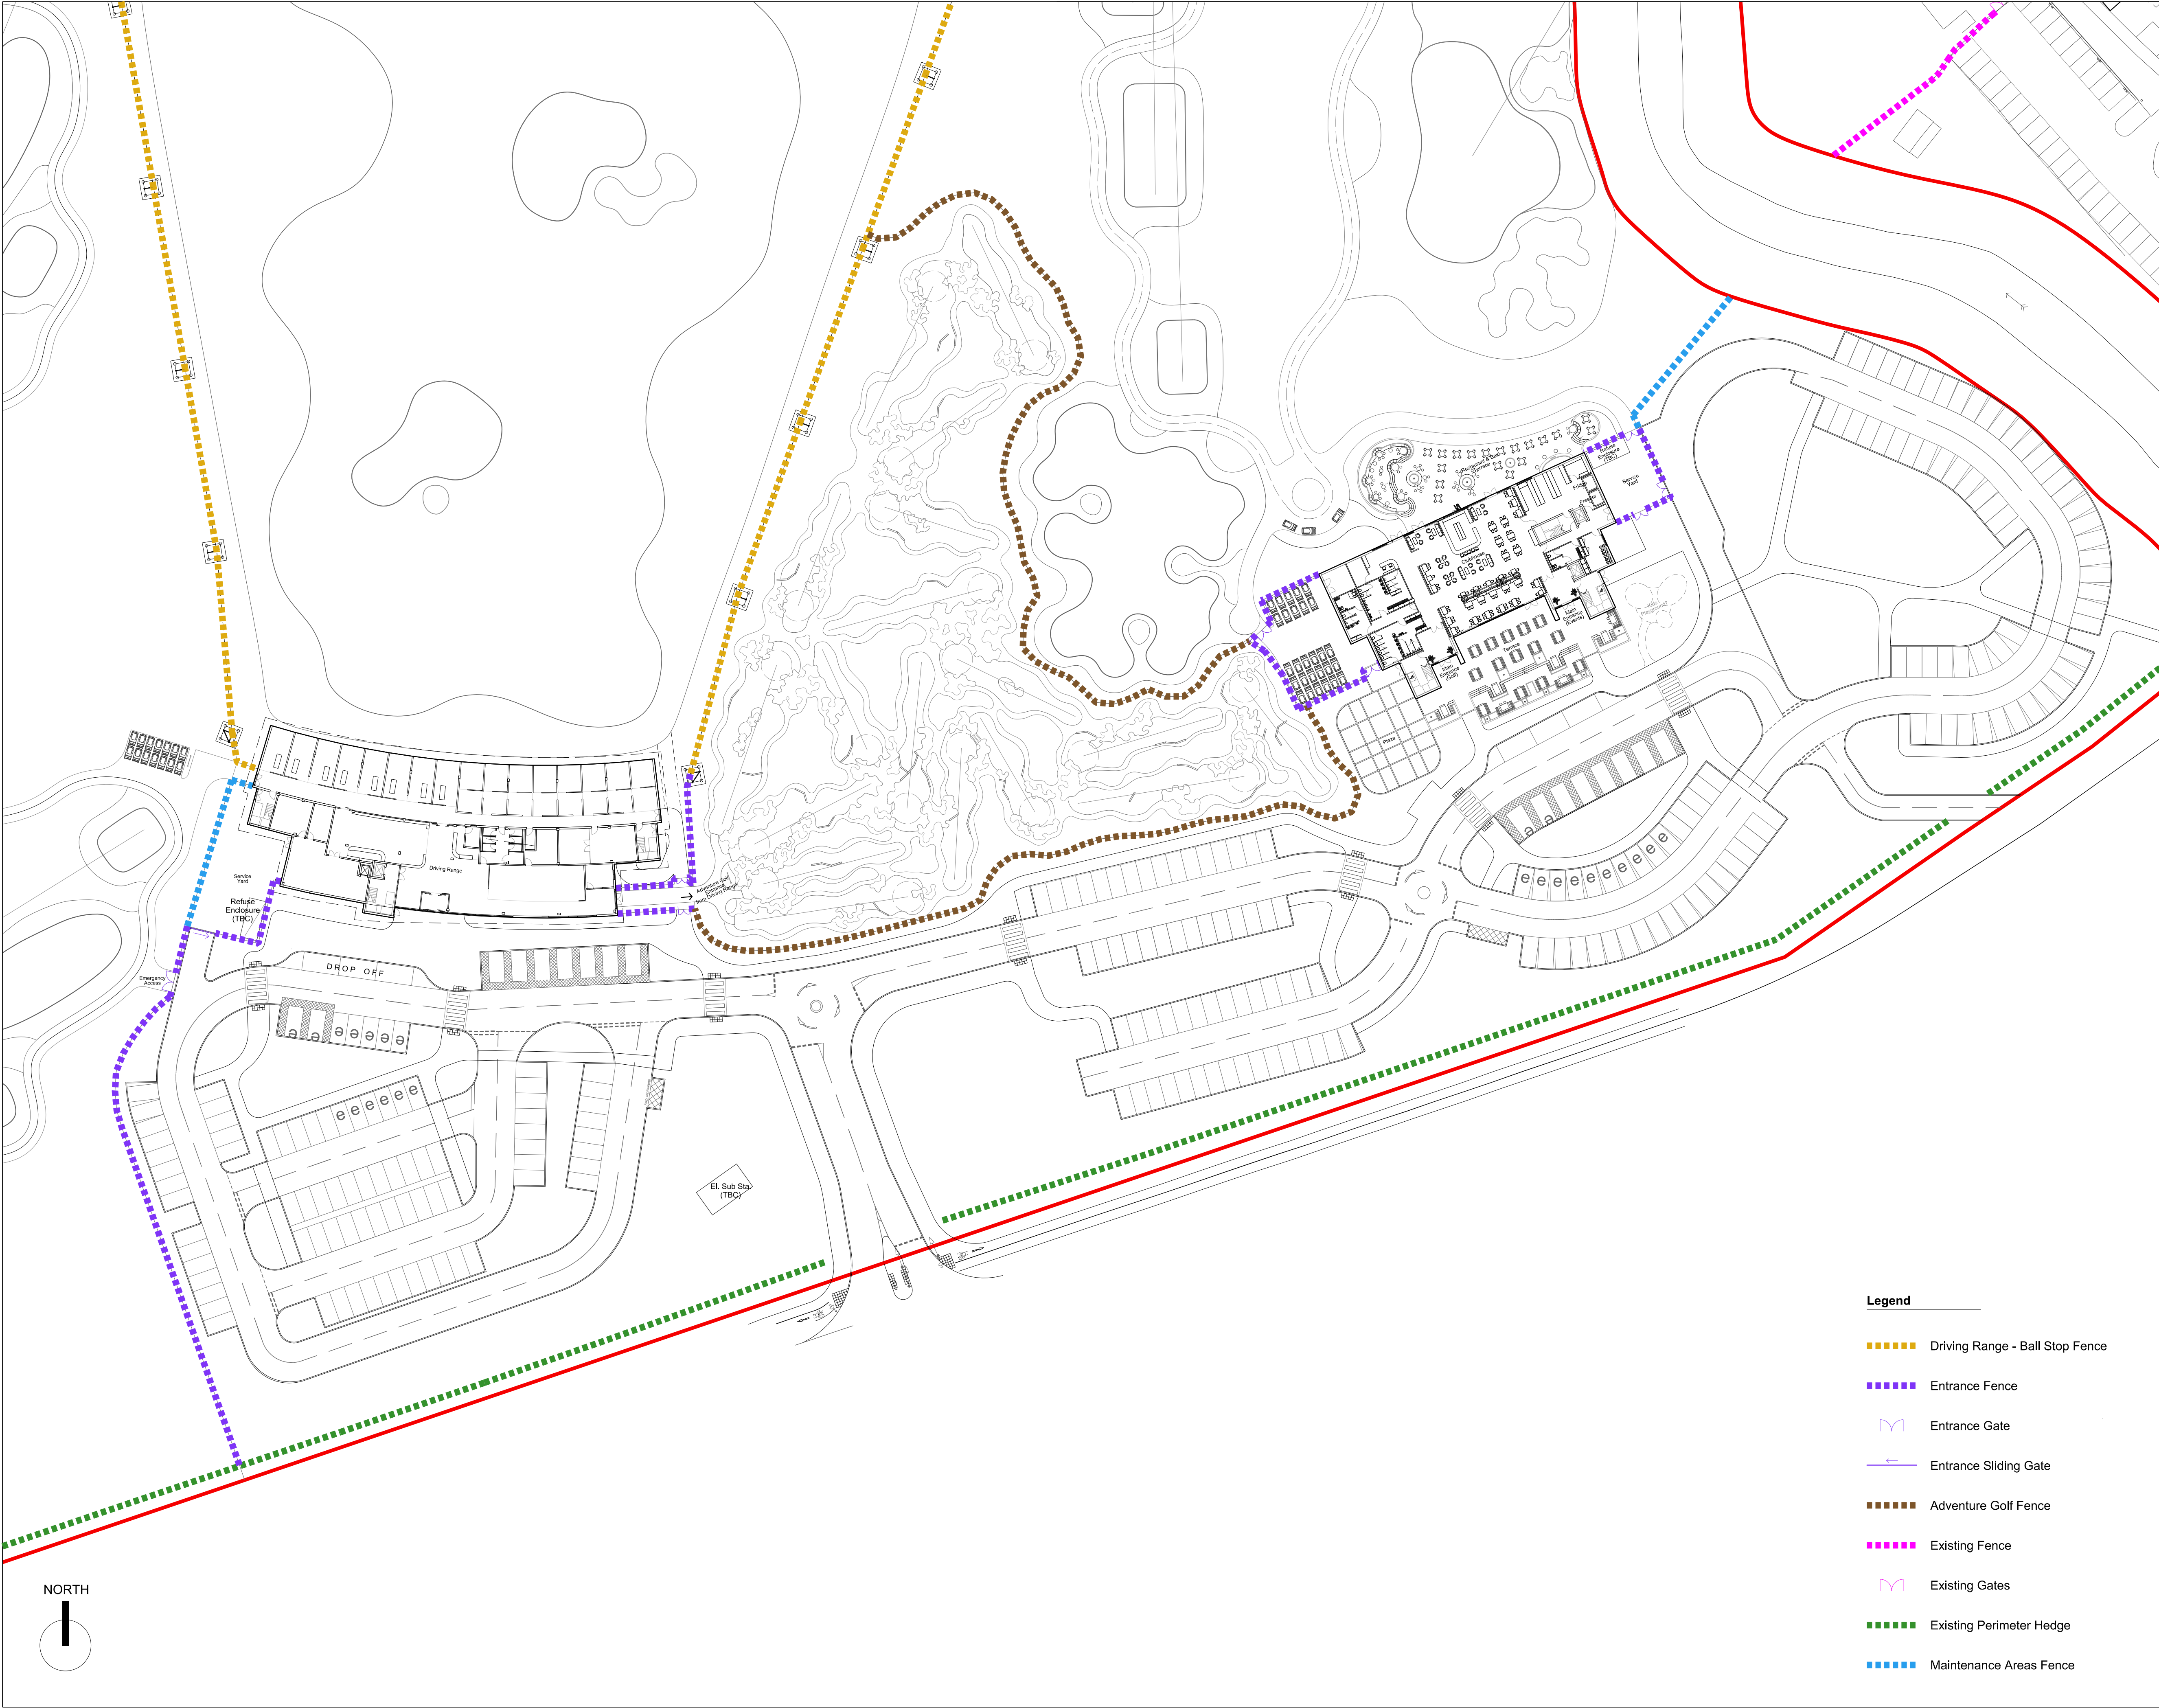


Legend

- Driving Range - Ball Stop Fence
- Entrance Fence
- Entrance Gate
- Entrance Sliding Gate
- Adventure Golf Fence
- Existing Fence
- Existing Gates
- Existing Perimeter Hedge
- Maintenance Areas Fence


GENERAL NOTES

- 01. To be read in conjunction with G935_Materials Schedule_Planning App rev D
- 02.
- 03.
- 04.
- 05.

REVISIONS

REV	DATE	DESCRIPTION	REV BY	CHK BY
A	10.11.23	Boundary line brought 10m back from top of river	ATC	ATC

KEY PLAN

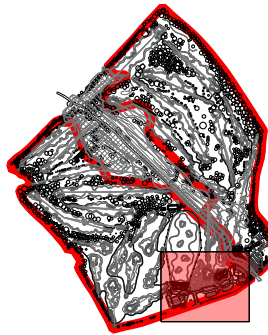

CONSULTANT



LEAD CONSULTANT

CLIENT

ISSUED FOR

Planning Application
100% submittal

PROJECT

Kirkby Valley Golf Club

DRAWING TITLE

143 Parking and Adventure Golf Fencing Plan

Drawn	SS	Checked	JH	Approved	ATC
Date	13.02.23	Sheet Size	A1	Scale	1:500
Drawing No.					Rev. A
5935 143 PARKING AND ADVENTURE GOLF FENCING PLAN					

This drawing, the designs and details shown are the copyright of International Design Group and shall not be copied or reproduced in any form without their written consent.