


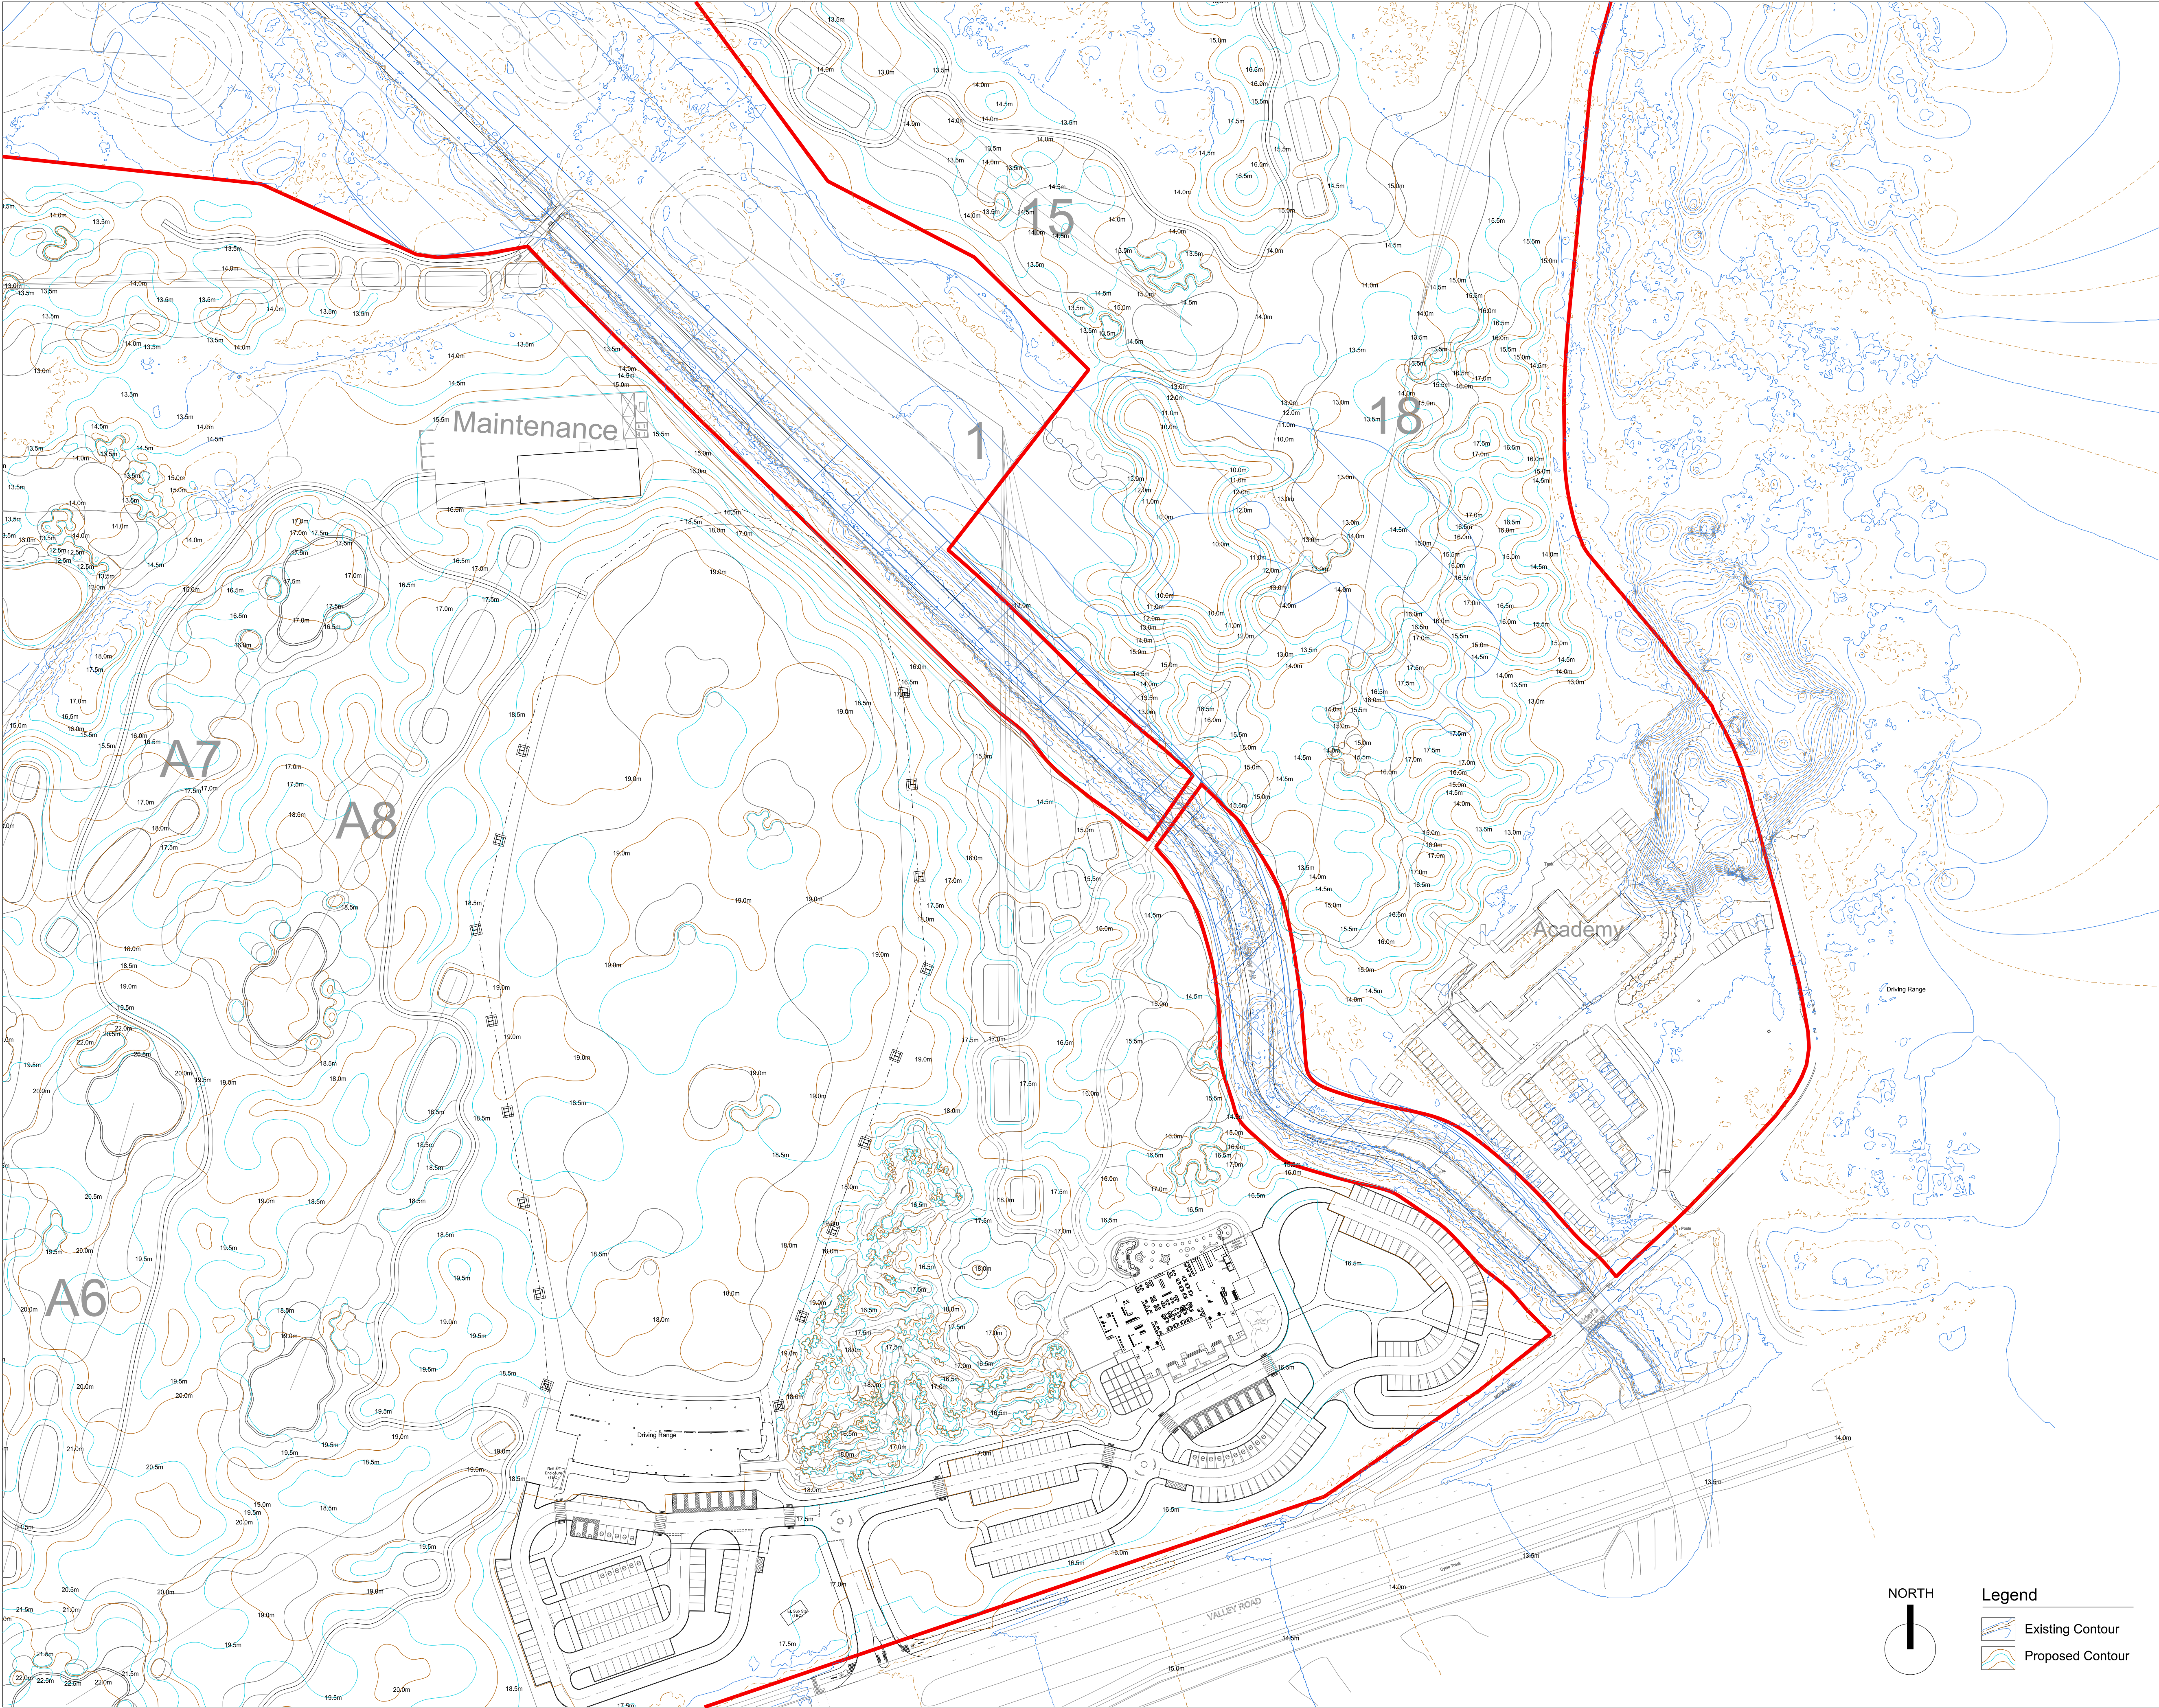


GENERAL NOTES

- 01.
- 02.
- 03.
- 04.
- 05.

REVISIONS

REV	DATE	DESCRIPTION	REV BY	CHK BY
A	10.11.23	Boundary line brought 10m back from top of river	ATC	ATC

KEY PLAN

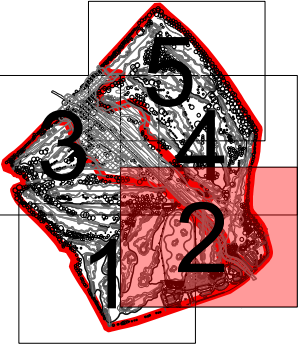

CONSULTANT



LEAD CONSULTANT

CLIENT

ISSUED FOR
Planning Application
100% submittal

PROJECT
Kirkby Valley Golf Club

DRAWING TITLE
162 Grading 2 of 5

Drawn	PA	Checked	ATC	Approved	ATC
Date	13.02.23	Sheet Size	A1	Scale	1:1000
Drawing No.				Rev. A	
G935 162 GRADING 2 OF 5					

This drawing, the designs and details shown are the copyright of International Design Group and shall not be copied or reproduced in any form without their written consent.