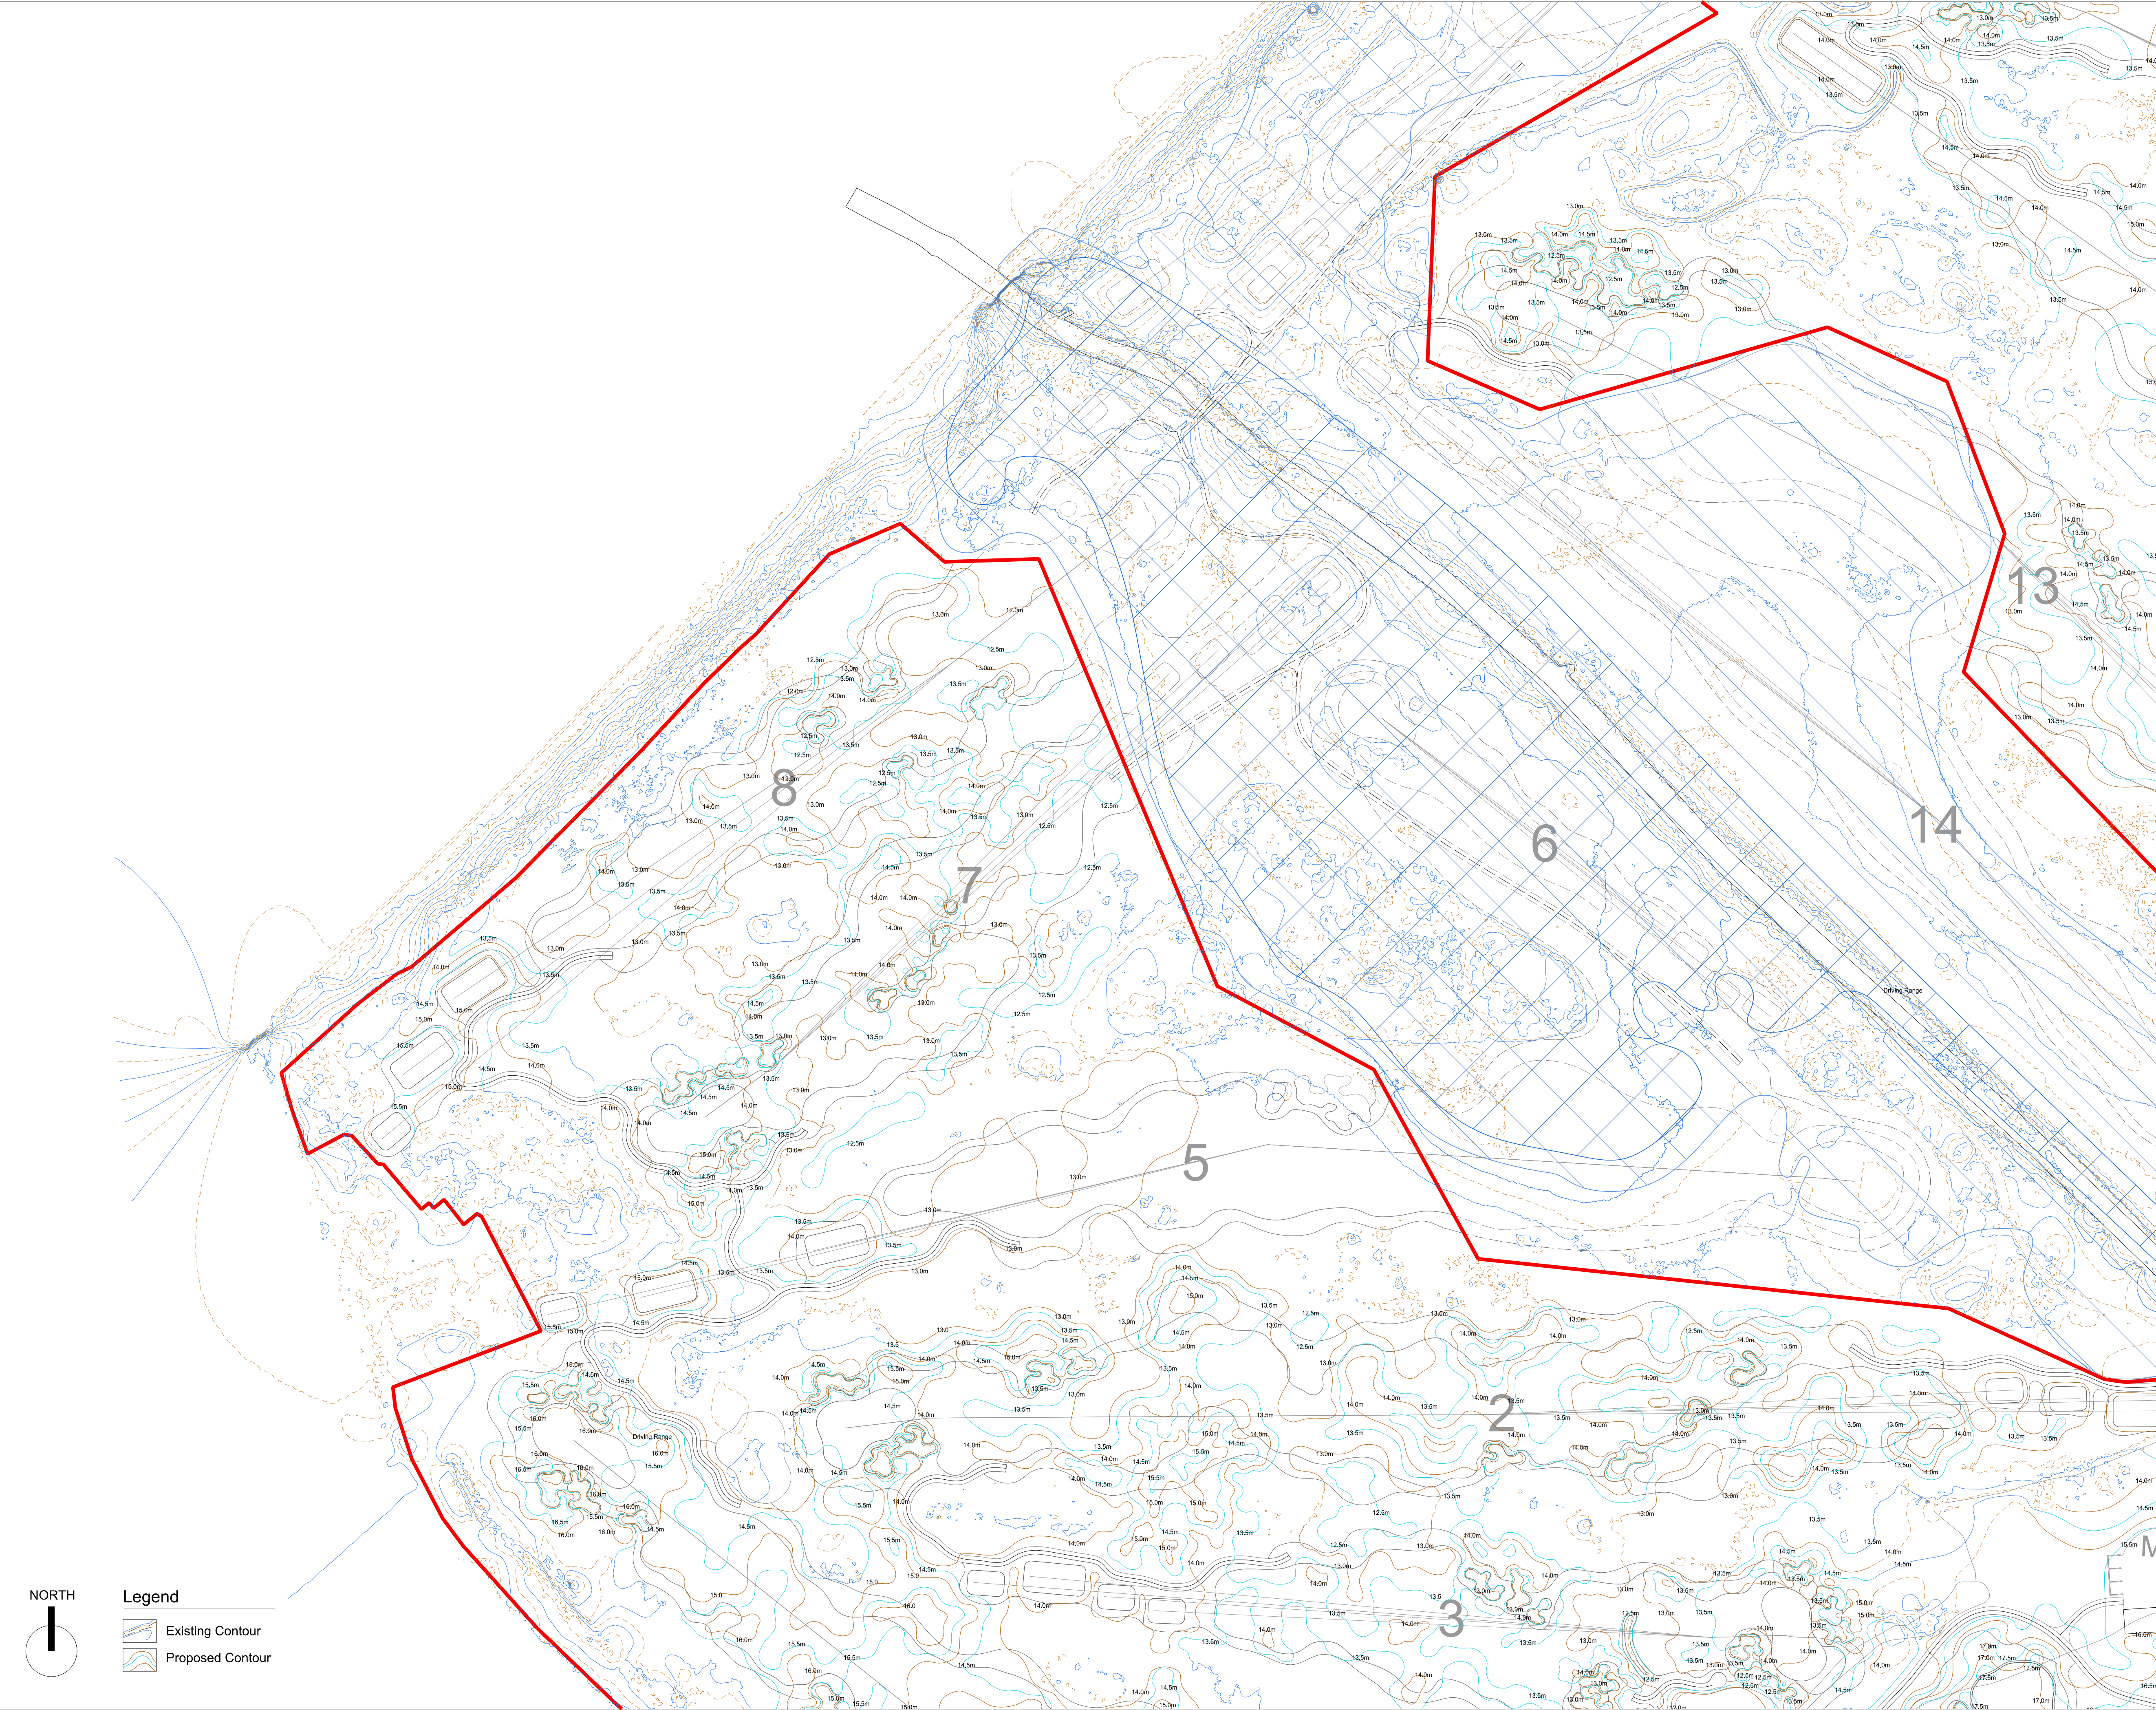


Legend

Existing Contour

Proposed Contour


GENERAL NOTES

- 01.
- 02.
- 03.
- 04.
- 05.

REVISIONS

REV	DATE	DESCRIPTION	REV BY	CHK BY
A	10.11.23	Boundary line brought 10m back from top of river	ATC	ATC

KEY PLAN

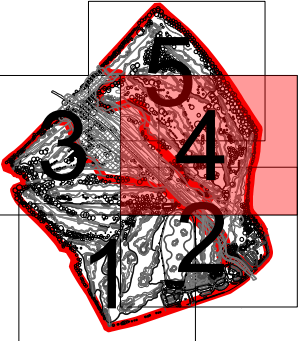

CONSULTANT



LEAD CONSULTANT

CLIENT

ISSUED FOR

Planning Application
100% submittal

PROJECT

Kirkby Valley Golf Club

DRAWING TITLE

164 Grading 4 of 5

Drawn	PA	Checked	ATC	Approved	ATC
Date	13.02.23	Sheet Size	A1	Scale	1:1000
Drawing No. G935 164 GRADING 4 OF 5					Rev. A

CAD File No.
G935 164

Consultant Project No.

This drawing, the designs and details shown are the copyright of International Design Group and shall not be copied or reproduced in any form without their written consent.

© INTERNATIONAL DESIGN GROUP