


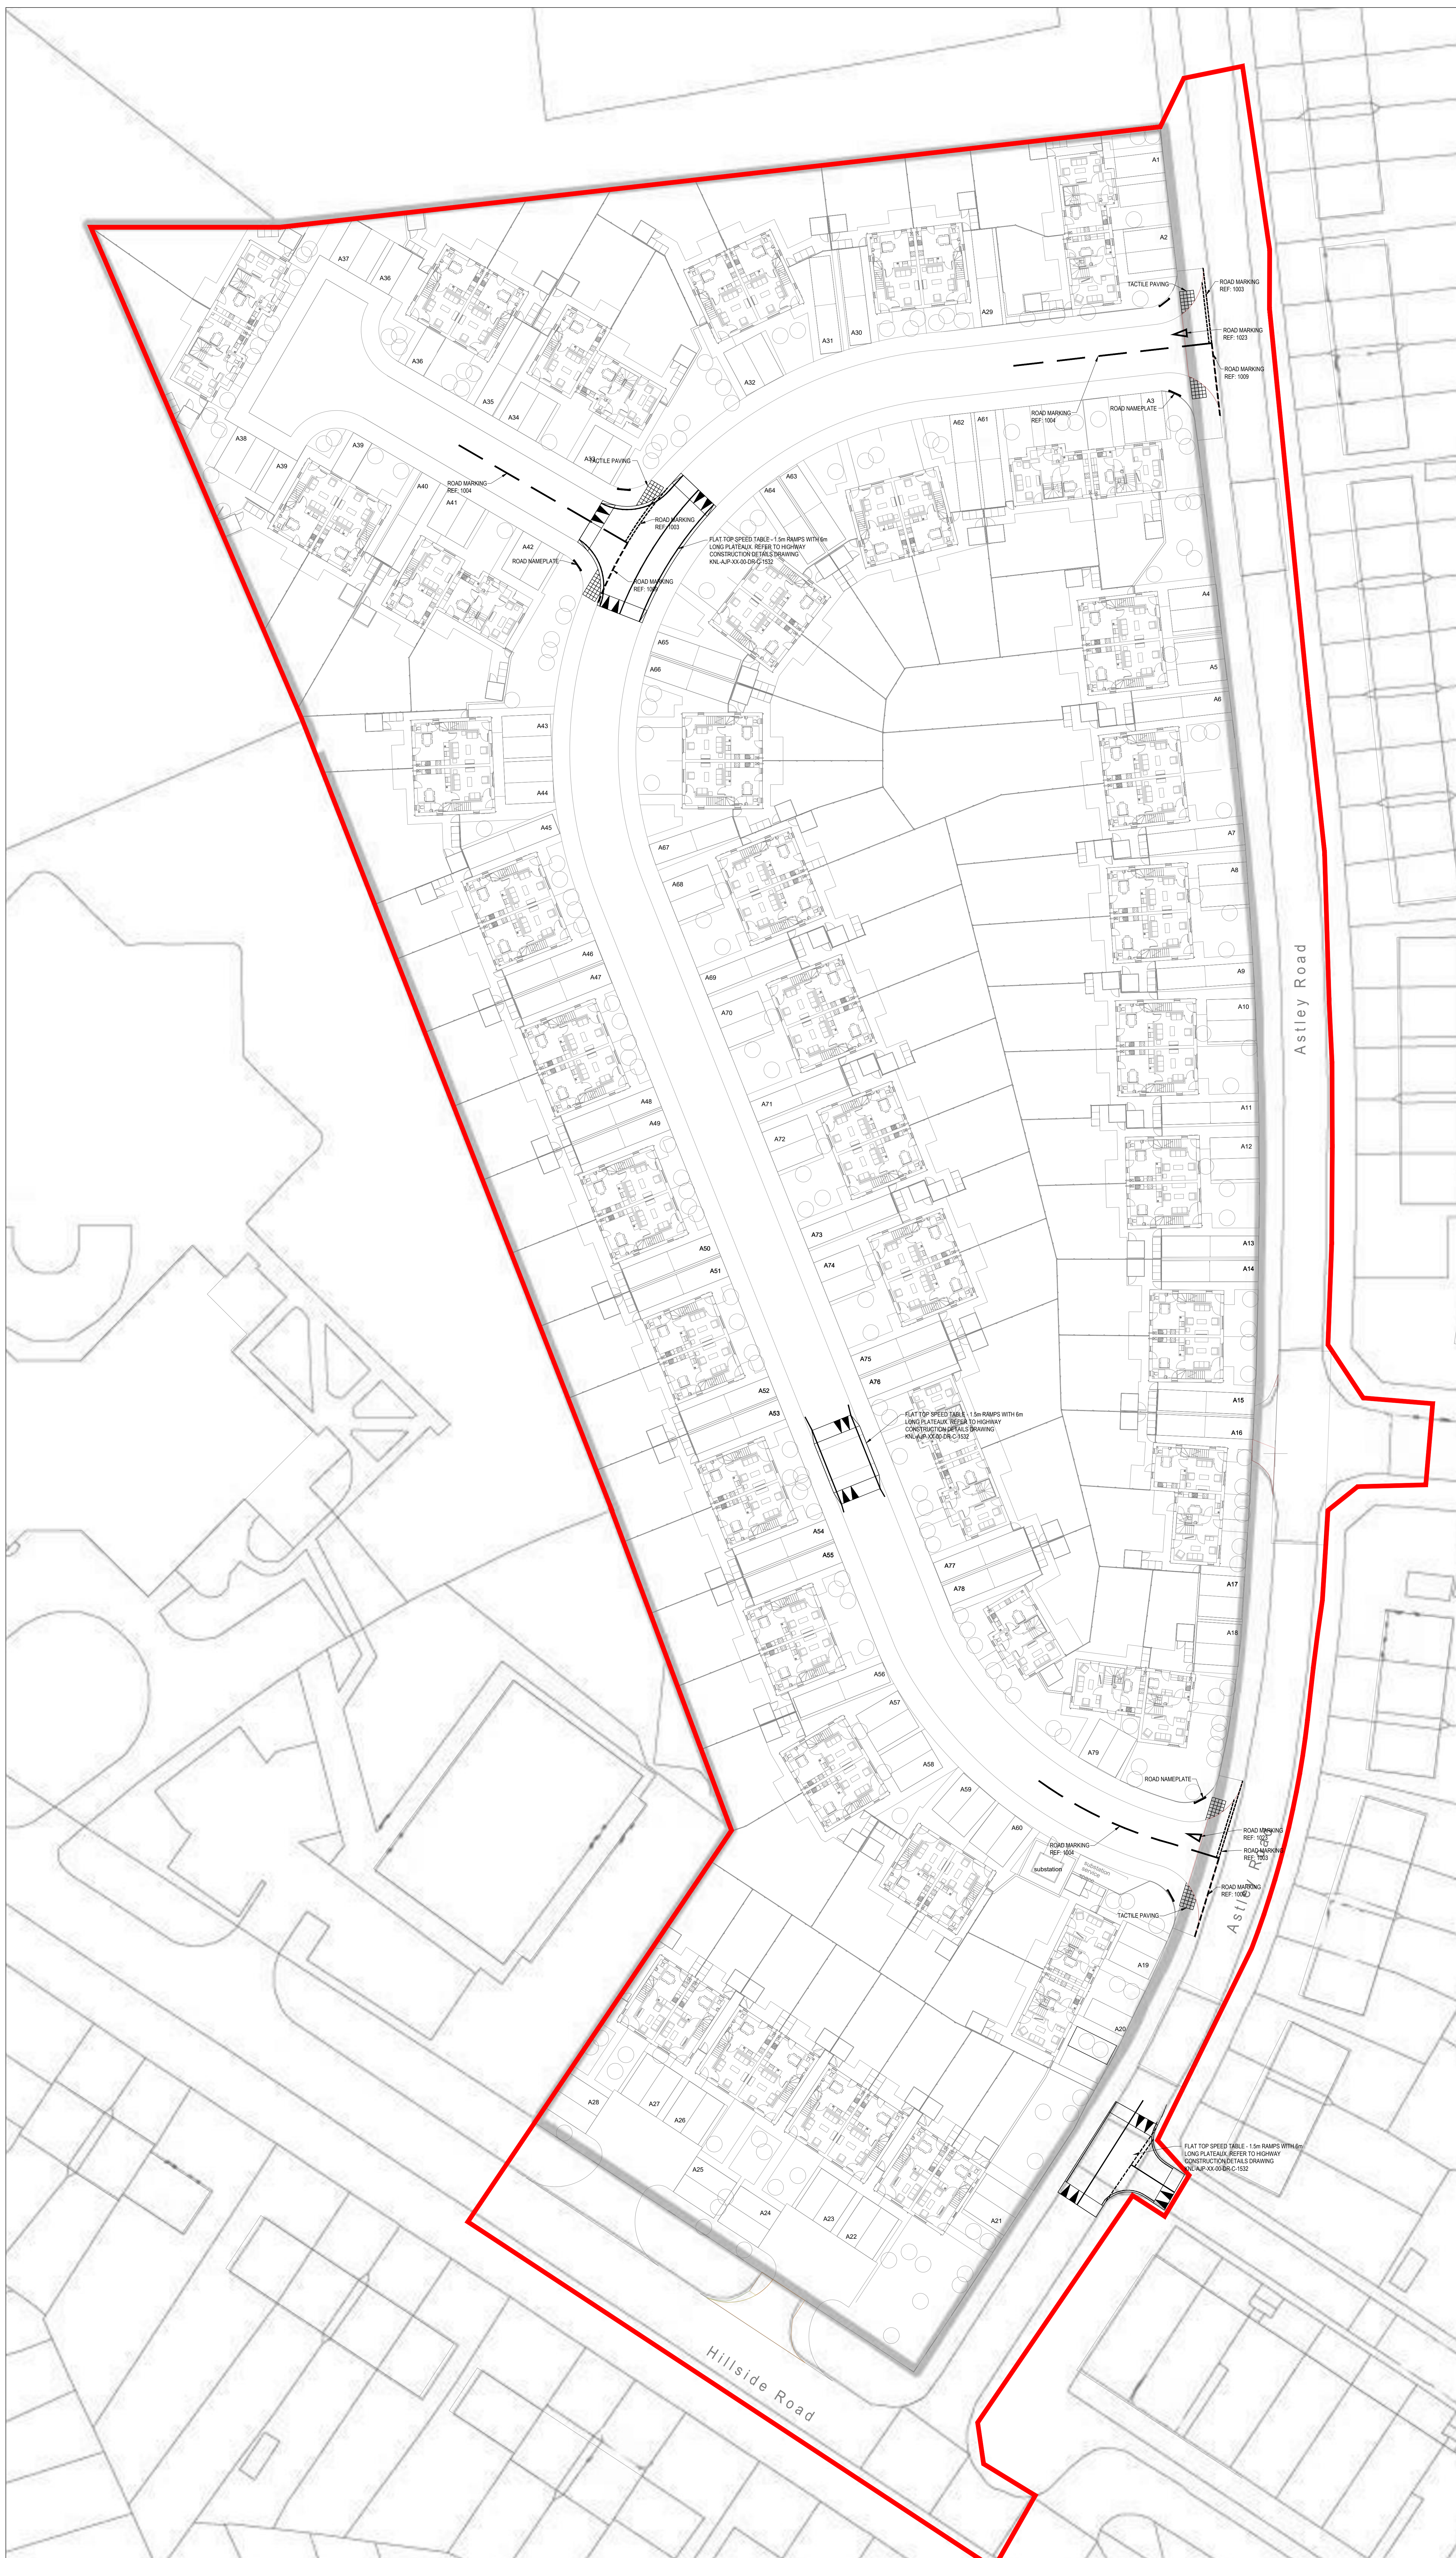

C1	23.01.2021	CONSTRUCTION ISSUE				KB	NML	KOB
P1	08.02.2021	UPDATE TO HIGHWAY COMMENTS 06.02.2021				KB	NML	KOB
P2	08.02.2021	20mph ZONE SIGNS ADDED				KB	NML	KOB
P1	09.11.2020	PRELIMINARY ISSUE				NML	NML	KOB
REV	DATE	DESCRIPTION				BY	CW	APP

ISSUING STATUS:

TORUS & HMS

CLIENT:

ARCHITECT:

BOWKER SADLER ARCHITECTURE

PROJECT:

KONNSLEY LANE DEVELOPMENT

TITLE:

**S38 TRAFFIC SIGNS AND ROAD MARKINGS
ASTLEY ROAD**

STATUS	PROJECT NO.	PROJECT	ORIGINATOR	VOL/SHTS	LEVEL	TYPE	ROLE	ISSUING NO.	REV.
S2	219-196	KNL - AJP - ZZ - 00 - DR - C - 1541	KNL	AJP	ZZ	00	DR - C	1541	C1

SCALE @ A1	DRAWN	CHECKED	APPROVED	DATE
1:250	A.McGorry	A.McGorry	K.O'Brien	November 2020

alan johnston partnership LLP
CONSULTING STRUCTURAL & CIVIL ENGINEERS

1 Dale Street,
Liverpool L2 2ET

Tel: 0151 227 1462
Fax: 0151 225 1187

E-Mail: Mail@apjstudios.com

