


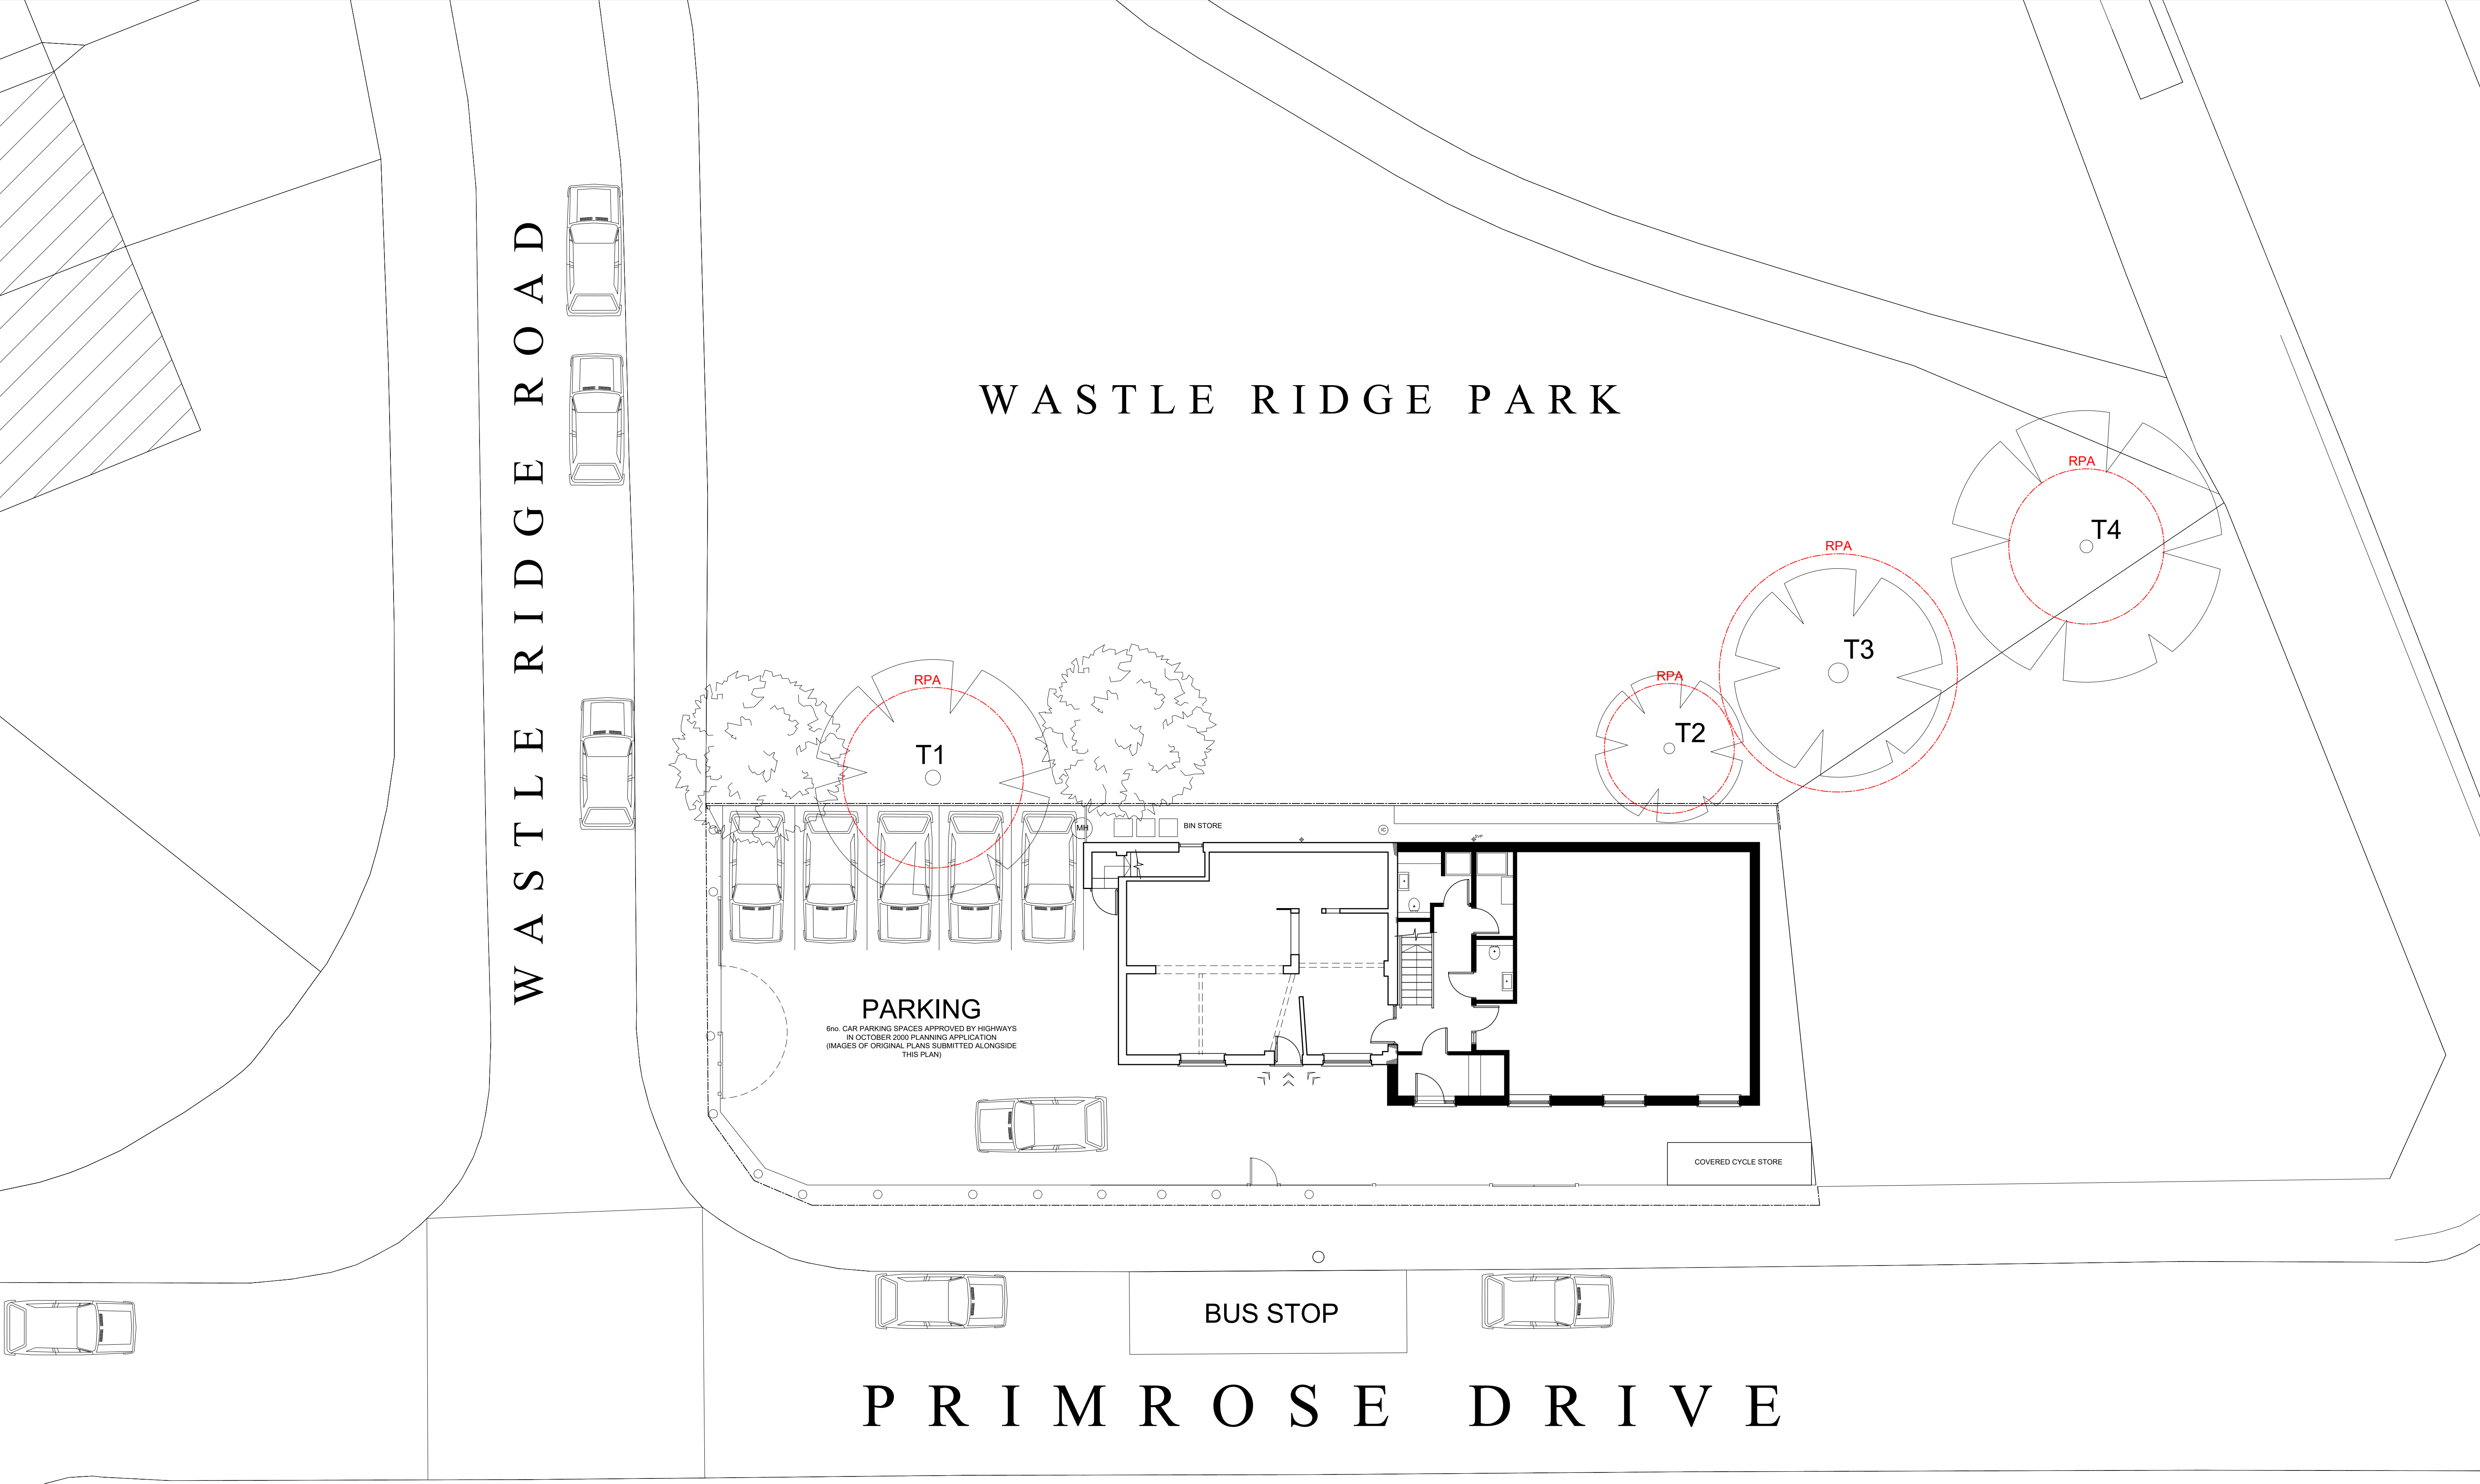

PROPOSED SITE BLOCK PLAN

1:100 scale bar 0 1 2 3 4 Metres

Rev B: RPA's added 23.09.2022
Rev A: Parking amended 25.08.22

R J G Architecture Ltd For All Your Architectural Design Requirements	Project Bluebell Barbers Huyton Liverpool		
	Dwg Title Proposed Site Block Plan		
W : 07932 341 844 e: info@rjgarchitecture.com	Dwg No	01583/SK/02	Rev B
	Drawn by C. S	Scale 1:100	Date May '22

1. Figure dimensions to be taken in preference to scale.
2. All dimensions to be stated on all.
3. No drawing requires the copyright of the architect and
may not be copied without prior consent.