


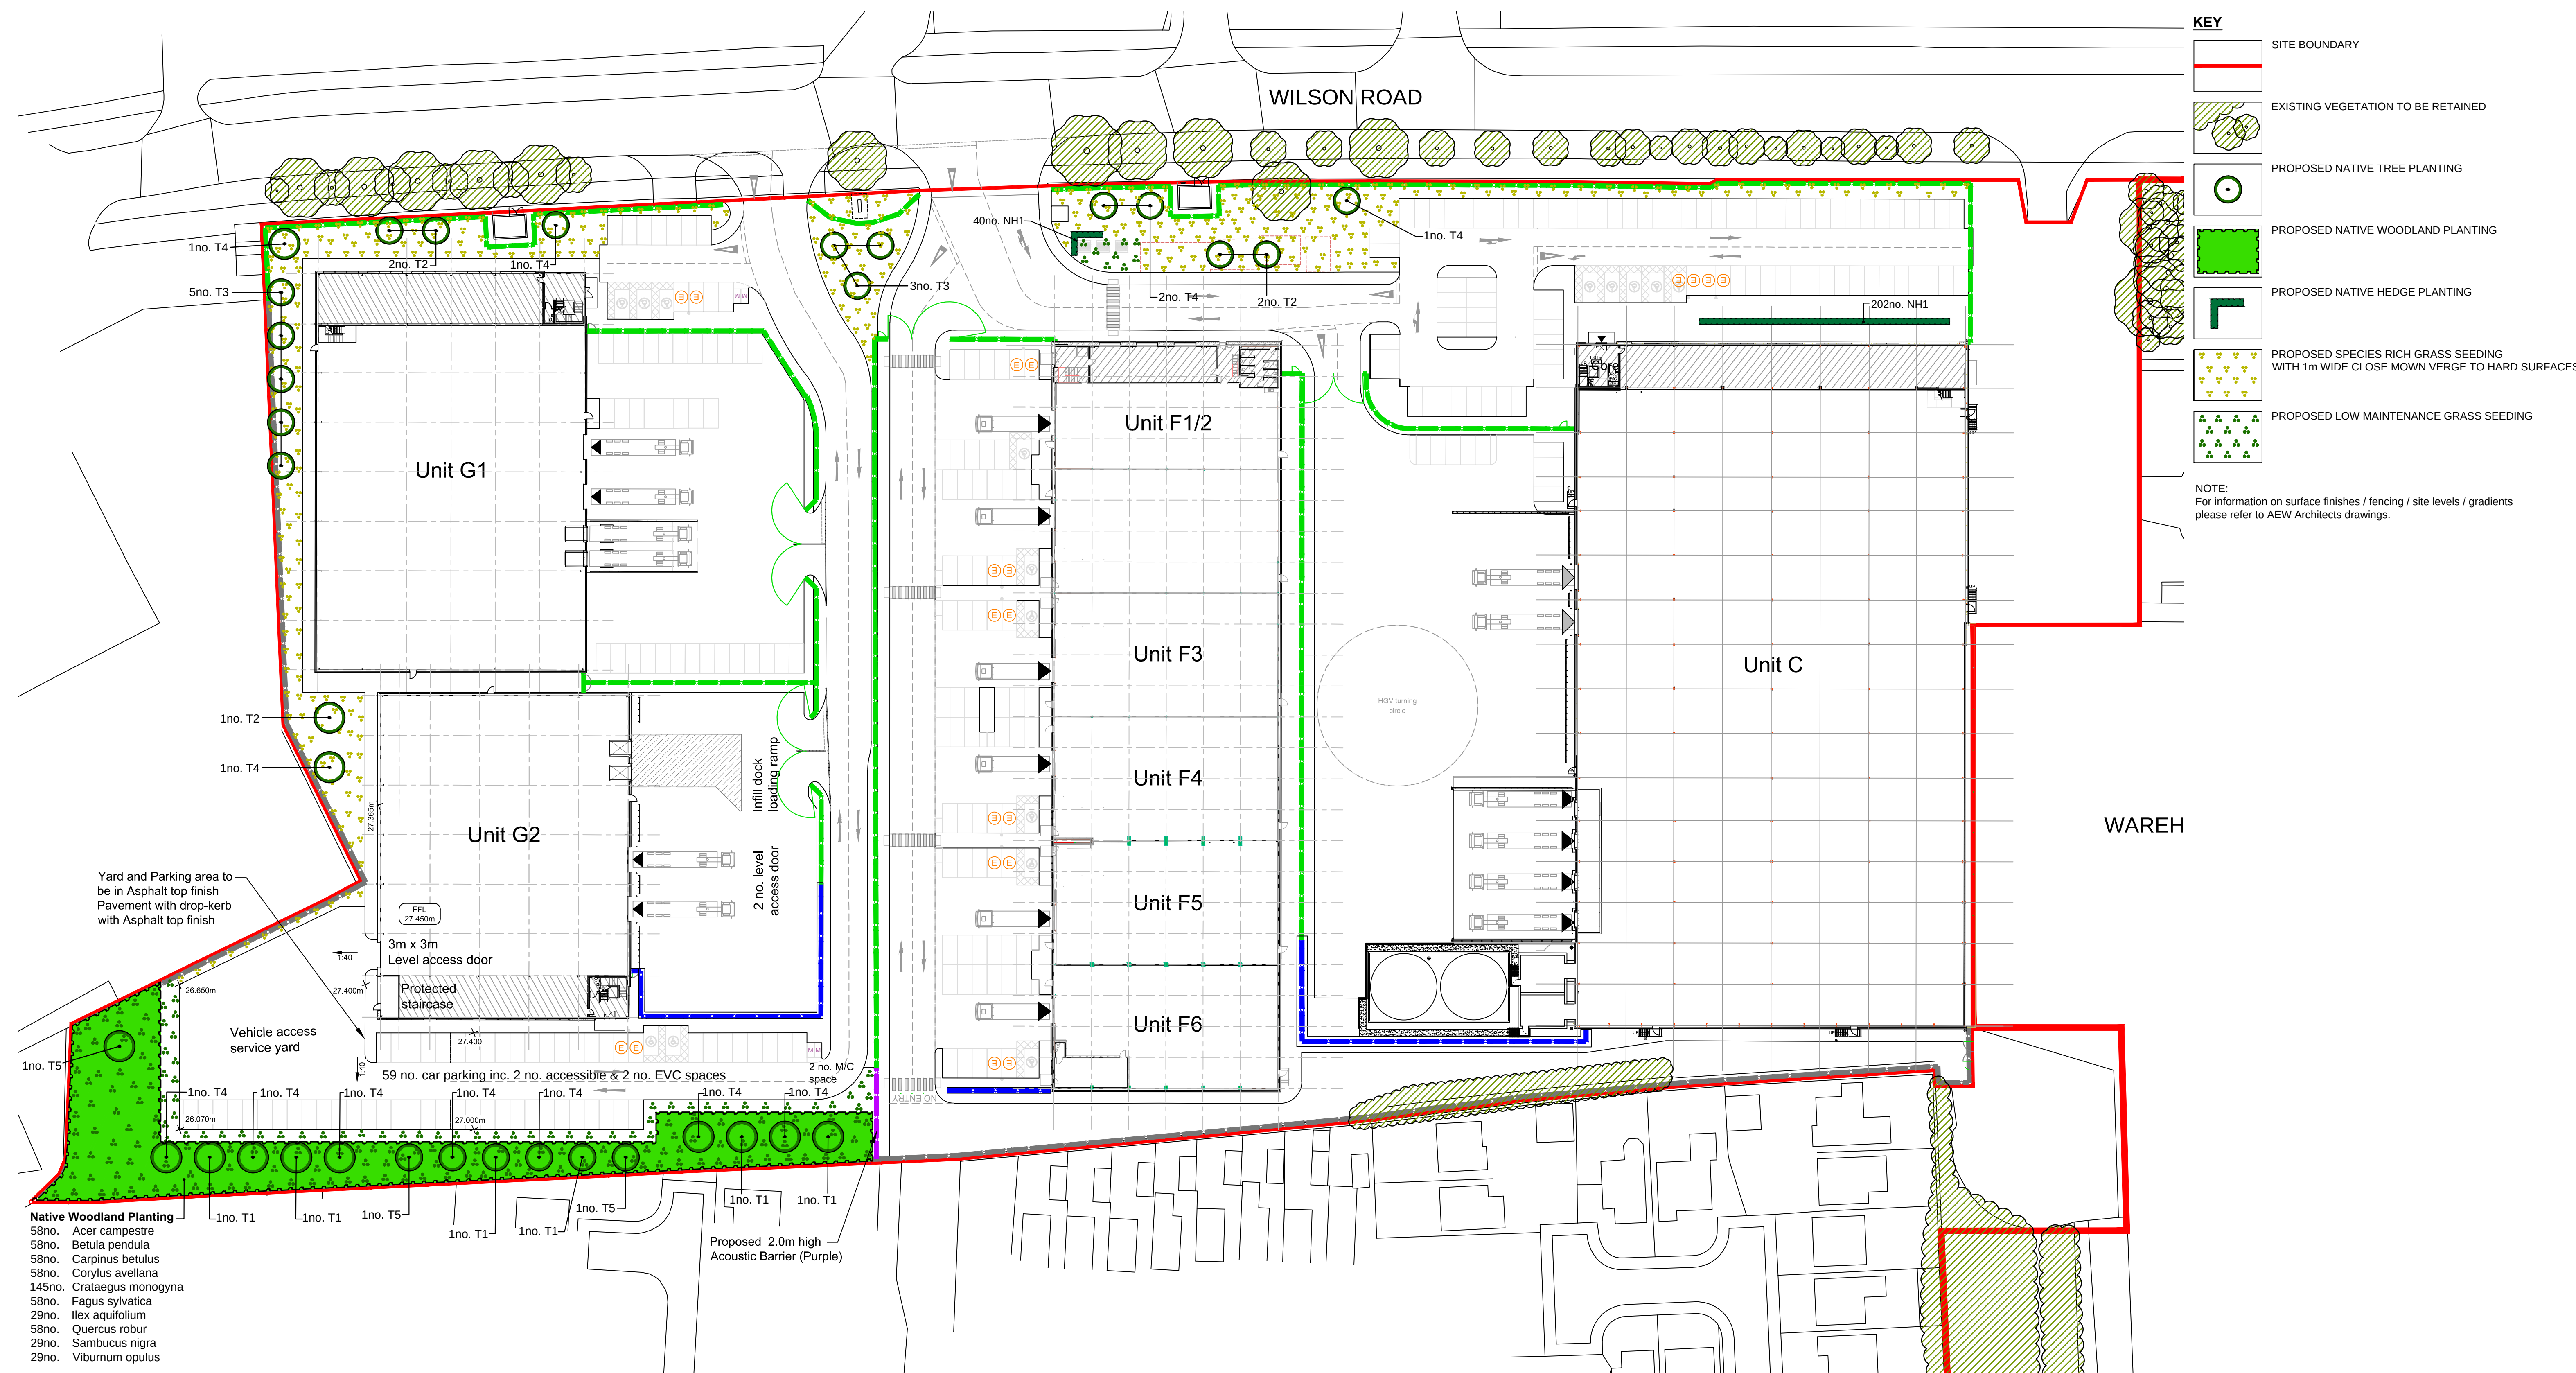

Rev. B. 06-05-25. Native tree planting amended & updates to planting specification following comments from LPA.
Rev. A. 30-04-25. Native tree planting species amended & numbers increased following comments from LPA.

Project/Client
PHASE 1 SOVEREIGN BUSINESS PARK, HUYTUN.
DAVOS INDUSTRIAL LTD.

Drawing
LANDSCAPE PROPOSALS
(S73 Application)

Scale	Drawn	Date
1:500 @ A1	JC Checked RE	MARCH 2025
Drawing No.		Revision
4190-03		B

Richard Eaves
CML Chartered Landscape Architect
3 Park Terrace - The Green - Wrea Green - Preston - Lancashire - PR4 2WN
Tel: 01772 685 779
Mobile: 0771 800 4182
Email: info@eaveslandscape.co.uk

