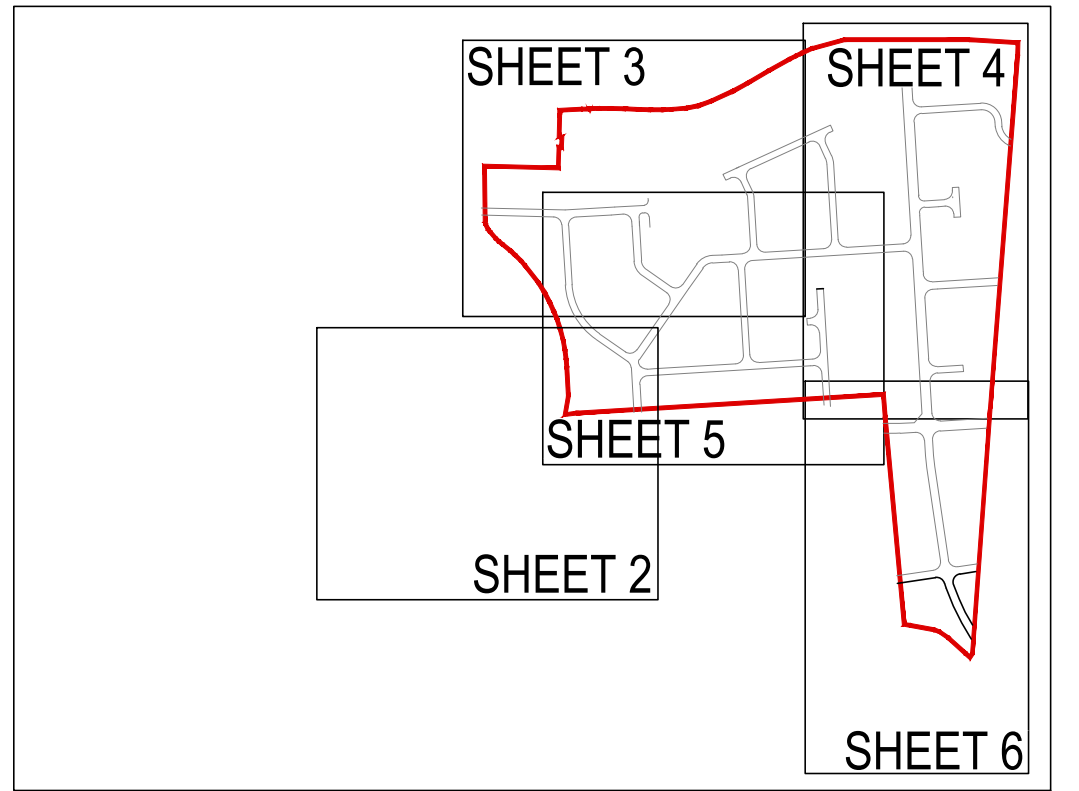
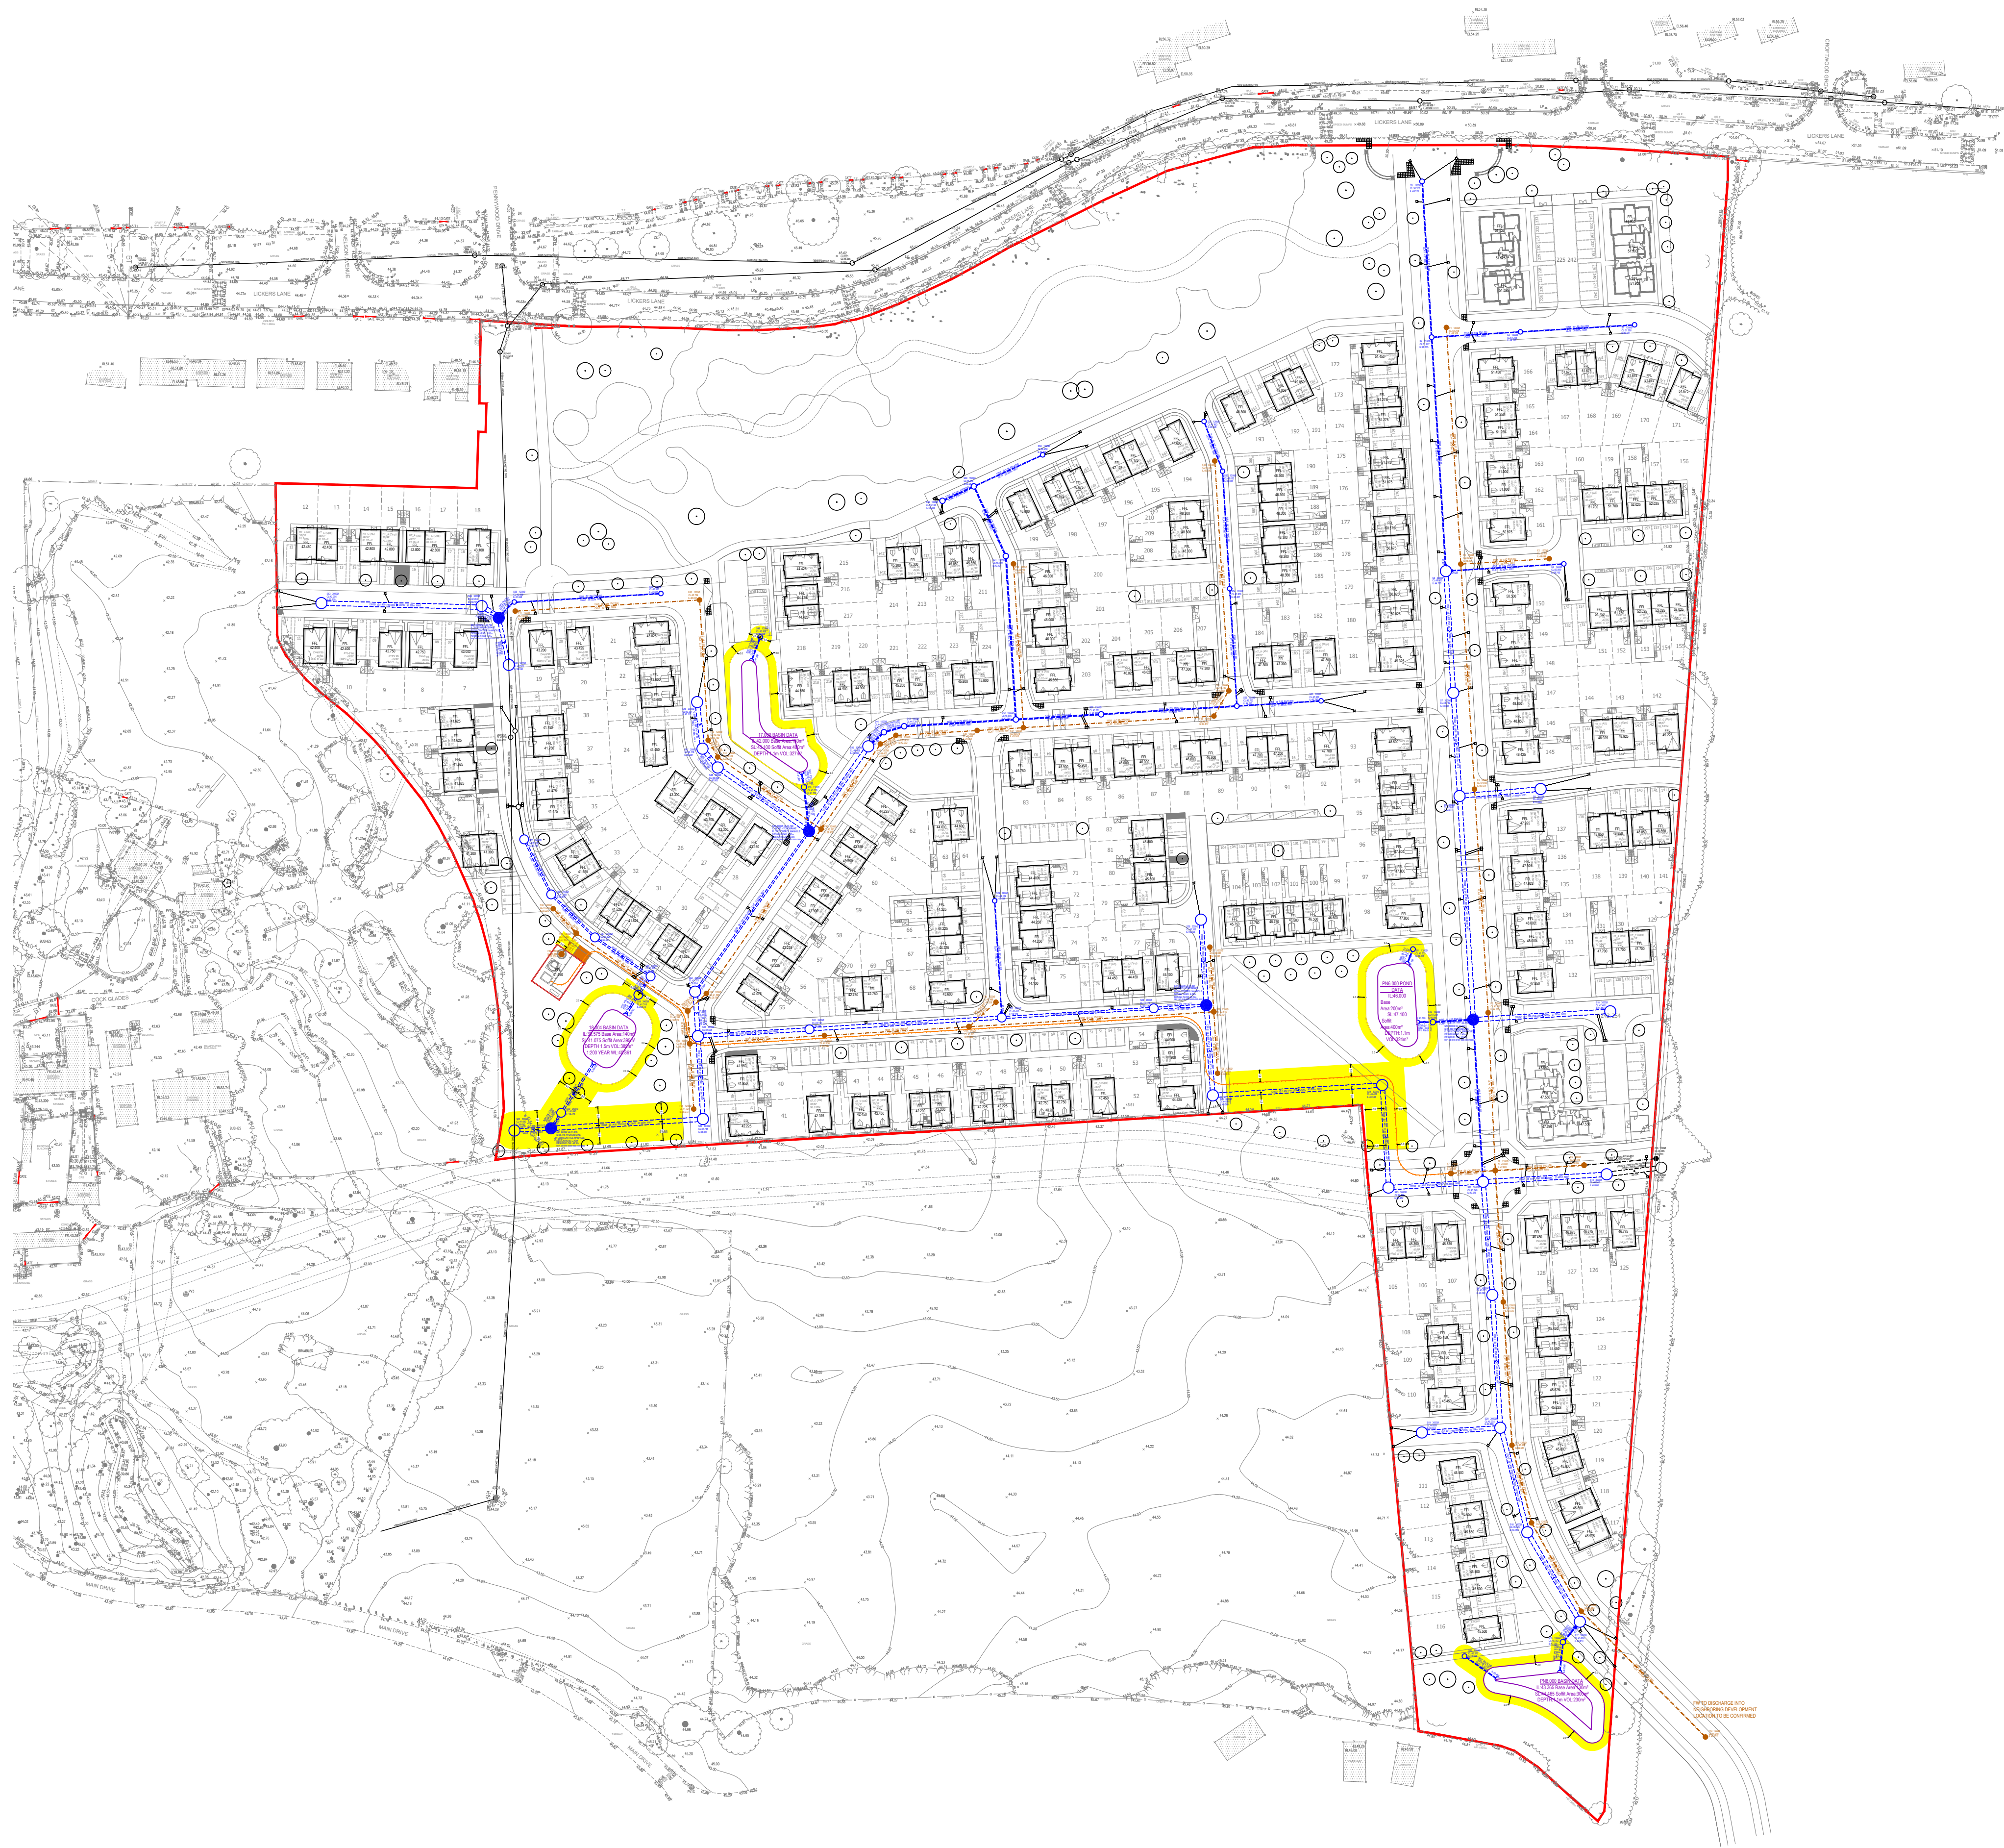


LEGEND	
	PROPOSED 150mm SURFACE WATER MANHOLE AND SEWER SUBJECT TO UNITED UTILITIES AGREEMENT
	PROPOSED 150mm FLOW CONTROL MANHOLE AND SEWER SUBJECT TO UNITED UTILITIES AGREEMENT
	PROPOSED 150mm FOUL WATER MANHOLE AND SEWER SUBJECT TO UNITED UTILITIES AGREEMENT
	PROPOSED HIGHWAY GULLY AND CONNECTION SUBJECT TO S38 AGREEMENT
	PROPOSED HIGHWAY MANHOLE AND SEWER SUBJECT TO S38 AGREEMENT
	1500 - 3750 + 6m WIDE EASEMENT 4000 - 12000 + 10m WIDE EASEMENT
	PUMPING STATION RISING MAIN

REV	11.08.2022	UPDATED TO SUIT LATEST ARCHITECTS LAYOUT	LS	KOB	KOB
REV	02.08.2022	UPDATED TO SUIT LATEST ARCHITECTS LAYOUT	LS	KOB	KOB
REV	13.05.2022	FW NETWORK UPDATED. FW RISING MAIN NO LONGER DISCHARGING INTO LICKERS LANE.	LS	KOB	KOB
REV	25.01.2022	UPDATED TO SUIT LATEST ARCHITECTS LAYOUT	LS	KOB	KOB
REV	13.01.2022	UPDATED TO SUIT LATEST ARCHITECTS LAYOUT	LS	KOB	KOB
REV	04.01.2022	DISCHARGE RATE INCREASED FROM NEIGHBOURING SITE. DRAINAGE UPDATED TO SUIT	LS	KOB	KOB
REV	22.11.2022	UPDATED TO SUIT LATEST ARCHITECTS LAYOUT	LS	KOB	KOB
REV	01.11.2022	UPDATED TO SUIT LATEST ARCHITECTS LAYOUT	LS	KOB	KOB
REV	10.09.2022	FW NETWORK ADDED	LS	KOB	KOB
REV	06.08.2022	PRELIMINARY ISSUE	LS	KOB	KOB
REV	DATE	DESCRIPTION	BY	CHK	APP

DRAWING STATUS: PRELIMINARY					
CLIENT: YOUR HOUSING GROUP					
ARCHITECT: BARTON WILLMORE					
PROJECT: HALSNEAD GARDEN VILLAGE LICKERS LANE WHISTON					
TITLE: DRAINAGE STRATEGY MASTERPLAN					
STATUS:	PROJECT NO.	PROJECT	ORIGINATOR	VOLUME/LEVEL	TYPE
S2	220-275	HGV - AJP - XX - 00 - DR - C - 0900	P10		
SCALE & NO	DESIGNED	DRAWN	CHECKED	APPROVED	DATE
1:1000	LS	LS	KOB	KOB	OCT 2022