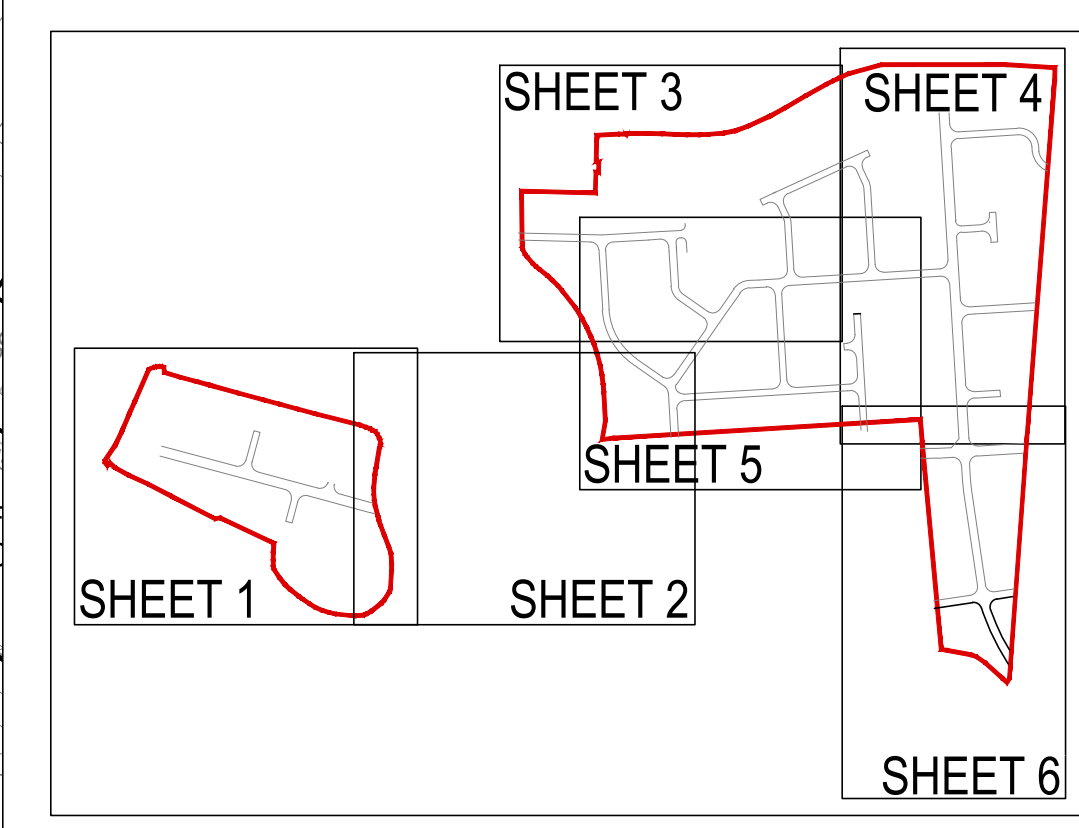
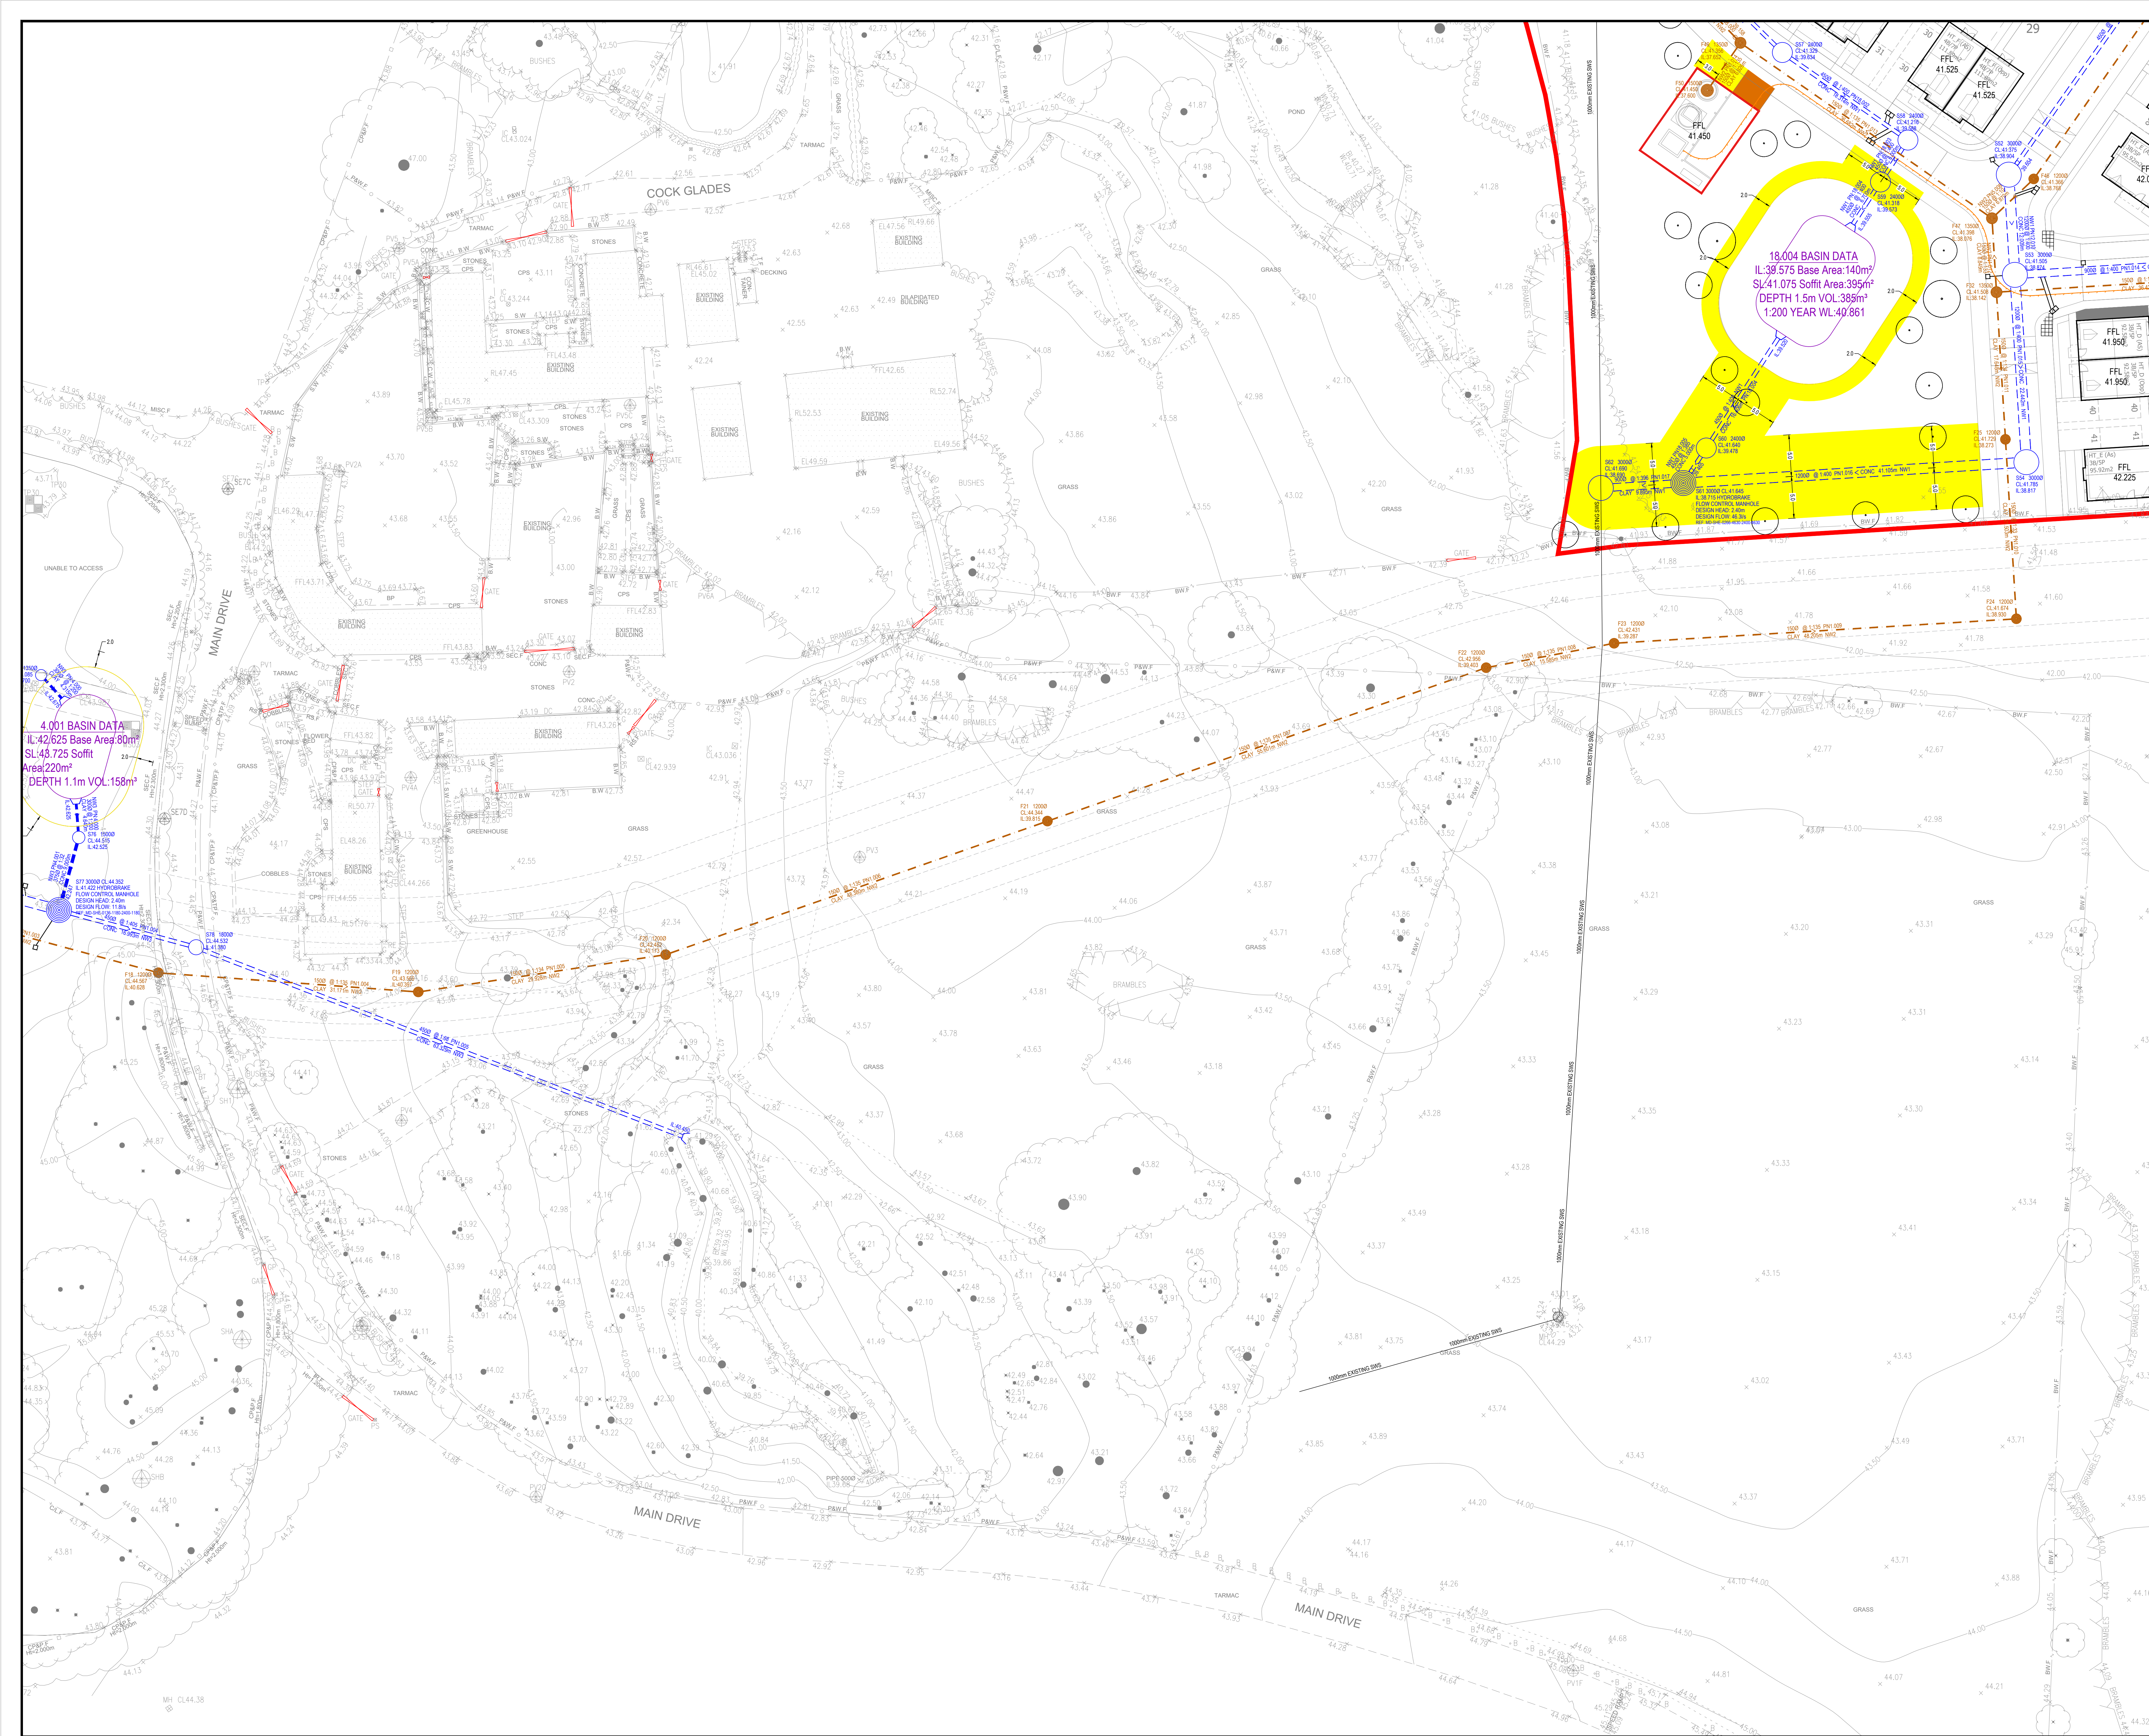


- LEGEND**
- PROPOSED 150mm SURFACE WATER MANHOLE AND SEWER SUBJECT TO UNITED UTILITIES AGREEMENT
 - PROPOSED 100mm FLOW CONTROL MANHOLE CHAMBER
 - PROPOSED 150mm FLOW WATER MANHOLE AND SEWER SUBJECT TO UNITED UTILITIES AGREEMENT
 - PROPOSED HIGHWAY GULLY AND CONNECTION SUBJECT TO S28 AGREEMENT
 - PROPOSED HIGHWAY MANHOLE AND SEWER SUBJECT TO S28 AGREEMENT
 - 150mm SEWER EASEMENTS 1500 - 3750 = 6m WIDE EASEMENT 4000 - 12000 = 10m WIDE EASEMENT
 - PUMPING STATION RISING MAIN

REV	DATE	DESCRIPTION	BY	CHK	APP
P01	11.08.2023	UPDATED TO SUIT LATEST ARCHITECTS LAYOUT	MD	KOB	KOB
P02	12.08.2023	UPDATED TO SUIT LATEST ARCHITECTS LAYOUT	LS	KOB	KOB
P03	13.05.2023	FW NETWORK UPDATED: FW RISING MAIN NO LONGER DISCHARGING INTO LICKERS LANE	LS	KOB	KOB
P04	28.01.2023	UPDATED TO SUIT LATEST ARCHITECTS LAYOUT	LS	KOB	KOB
P05	13.02.2023	UPDATED TO SUIT LATEST ARCHITECTS LAYOUT	LS	KOB	KOB
P06	04.01.2023	DISCHARGE RATE INCREASED FROM NEIGHBOURING SITE: DRAINAGE UPDATED TO SUIT	LS	KOB	KOB
P07	22.11.2022	UPDATED TO SUIT LATEST ARCHITECTS LAYOUT	LS	KOB	KOB
P08	01.11.2022	UPDATED TO SUIT LATEST ARCHITECTS LAYOUT	LS	KOB	KOB
P09	10.08.2022	FW NETWORK ADDED	LS	KOB	KOB
P10	08.08.2022	PRELIMINARY ISSUE	LS	KOB	KOB

DRAWING STATUS: PRELIMINARY

CLIENT: YOUR HOUSING GROUP

ARCHITECT: BARTON WILLMORE

PROJECT: HALSNEAD GARDEN VILLAGE
LICKERS LANE
WHISTON

TITLE: DRAINAGE STRATEGY
SHEET 2

STATUS	PROJECT NO.	PROJECT	ORIGINATOR	VOLUME/LEVEL	TYPE	ROLE	DRAWING NO.	REV
S2	220-275	HGV - AJP - XX - 00 - DR - C - 0902	P10					

SCALE & NO. 1:250

DESIGNED	DRAWN	CHECKED	APPROVED	DATE
LS	LS	KOB	KOB	OCT 2022

AJP consulting engineers
0151 227 1462 aje@ajpe.co.uk 81 Dale Street, Liverpool, L2 2ET