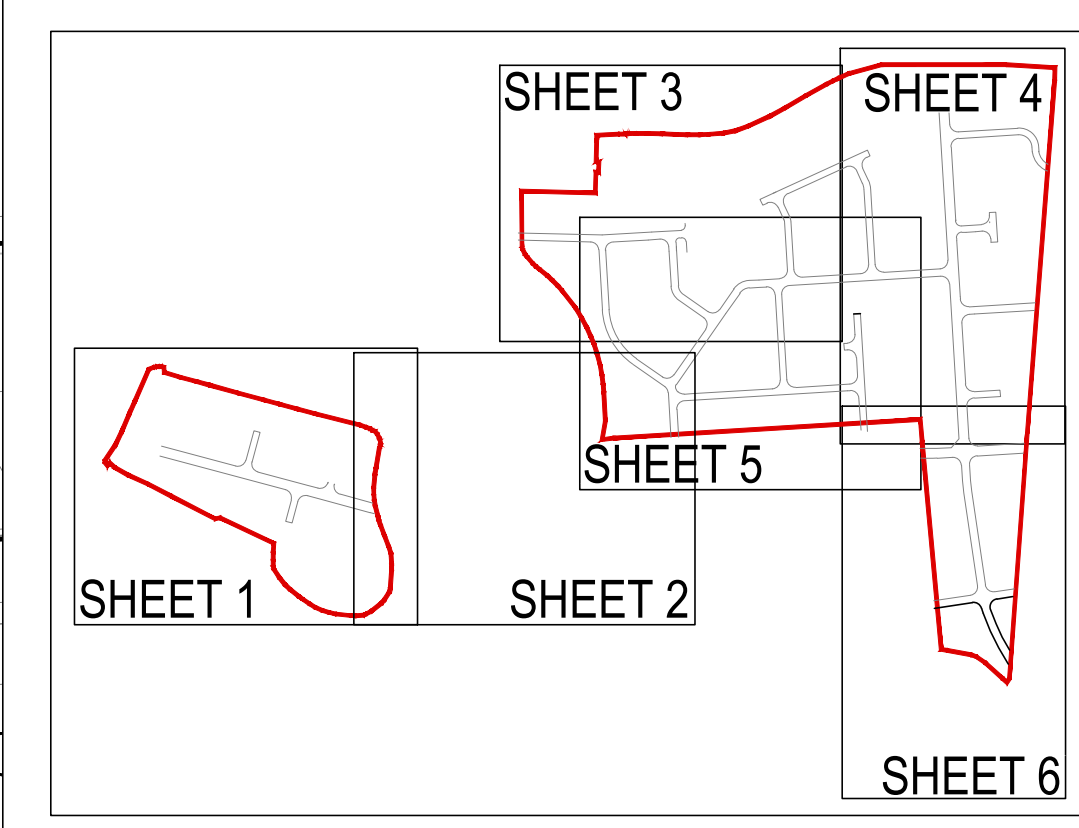
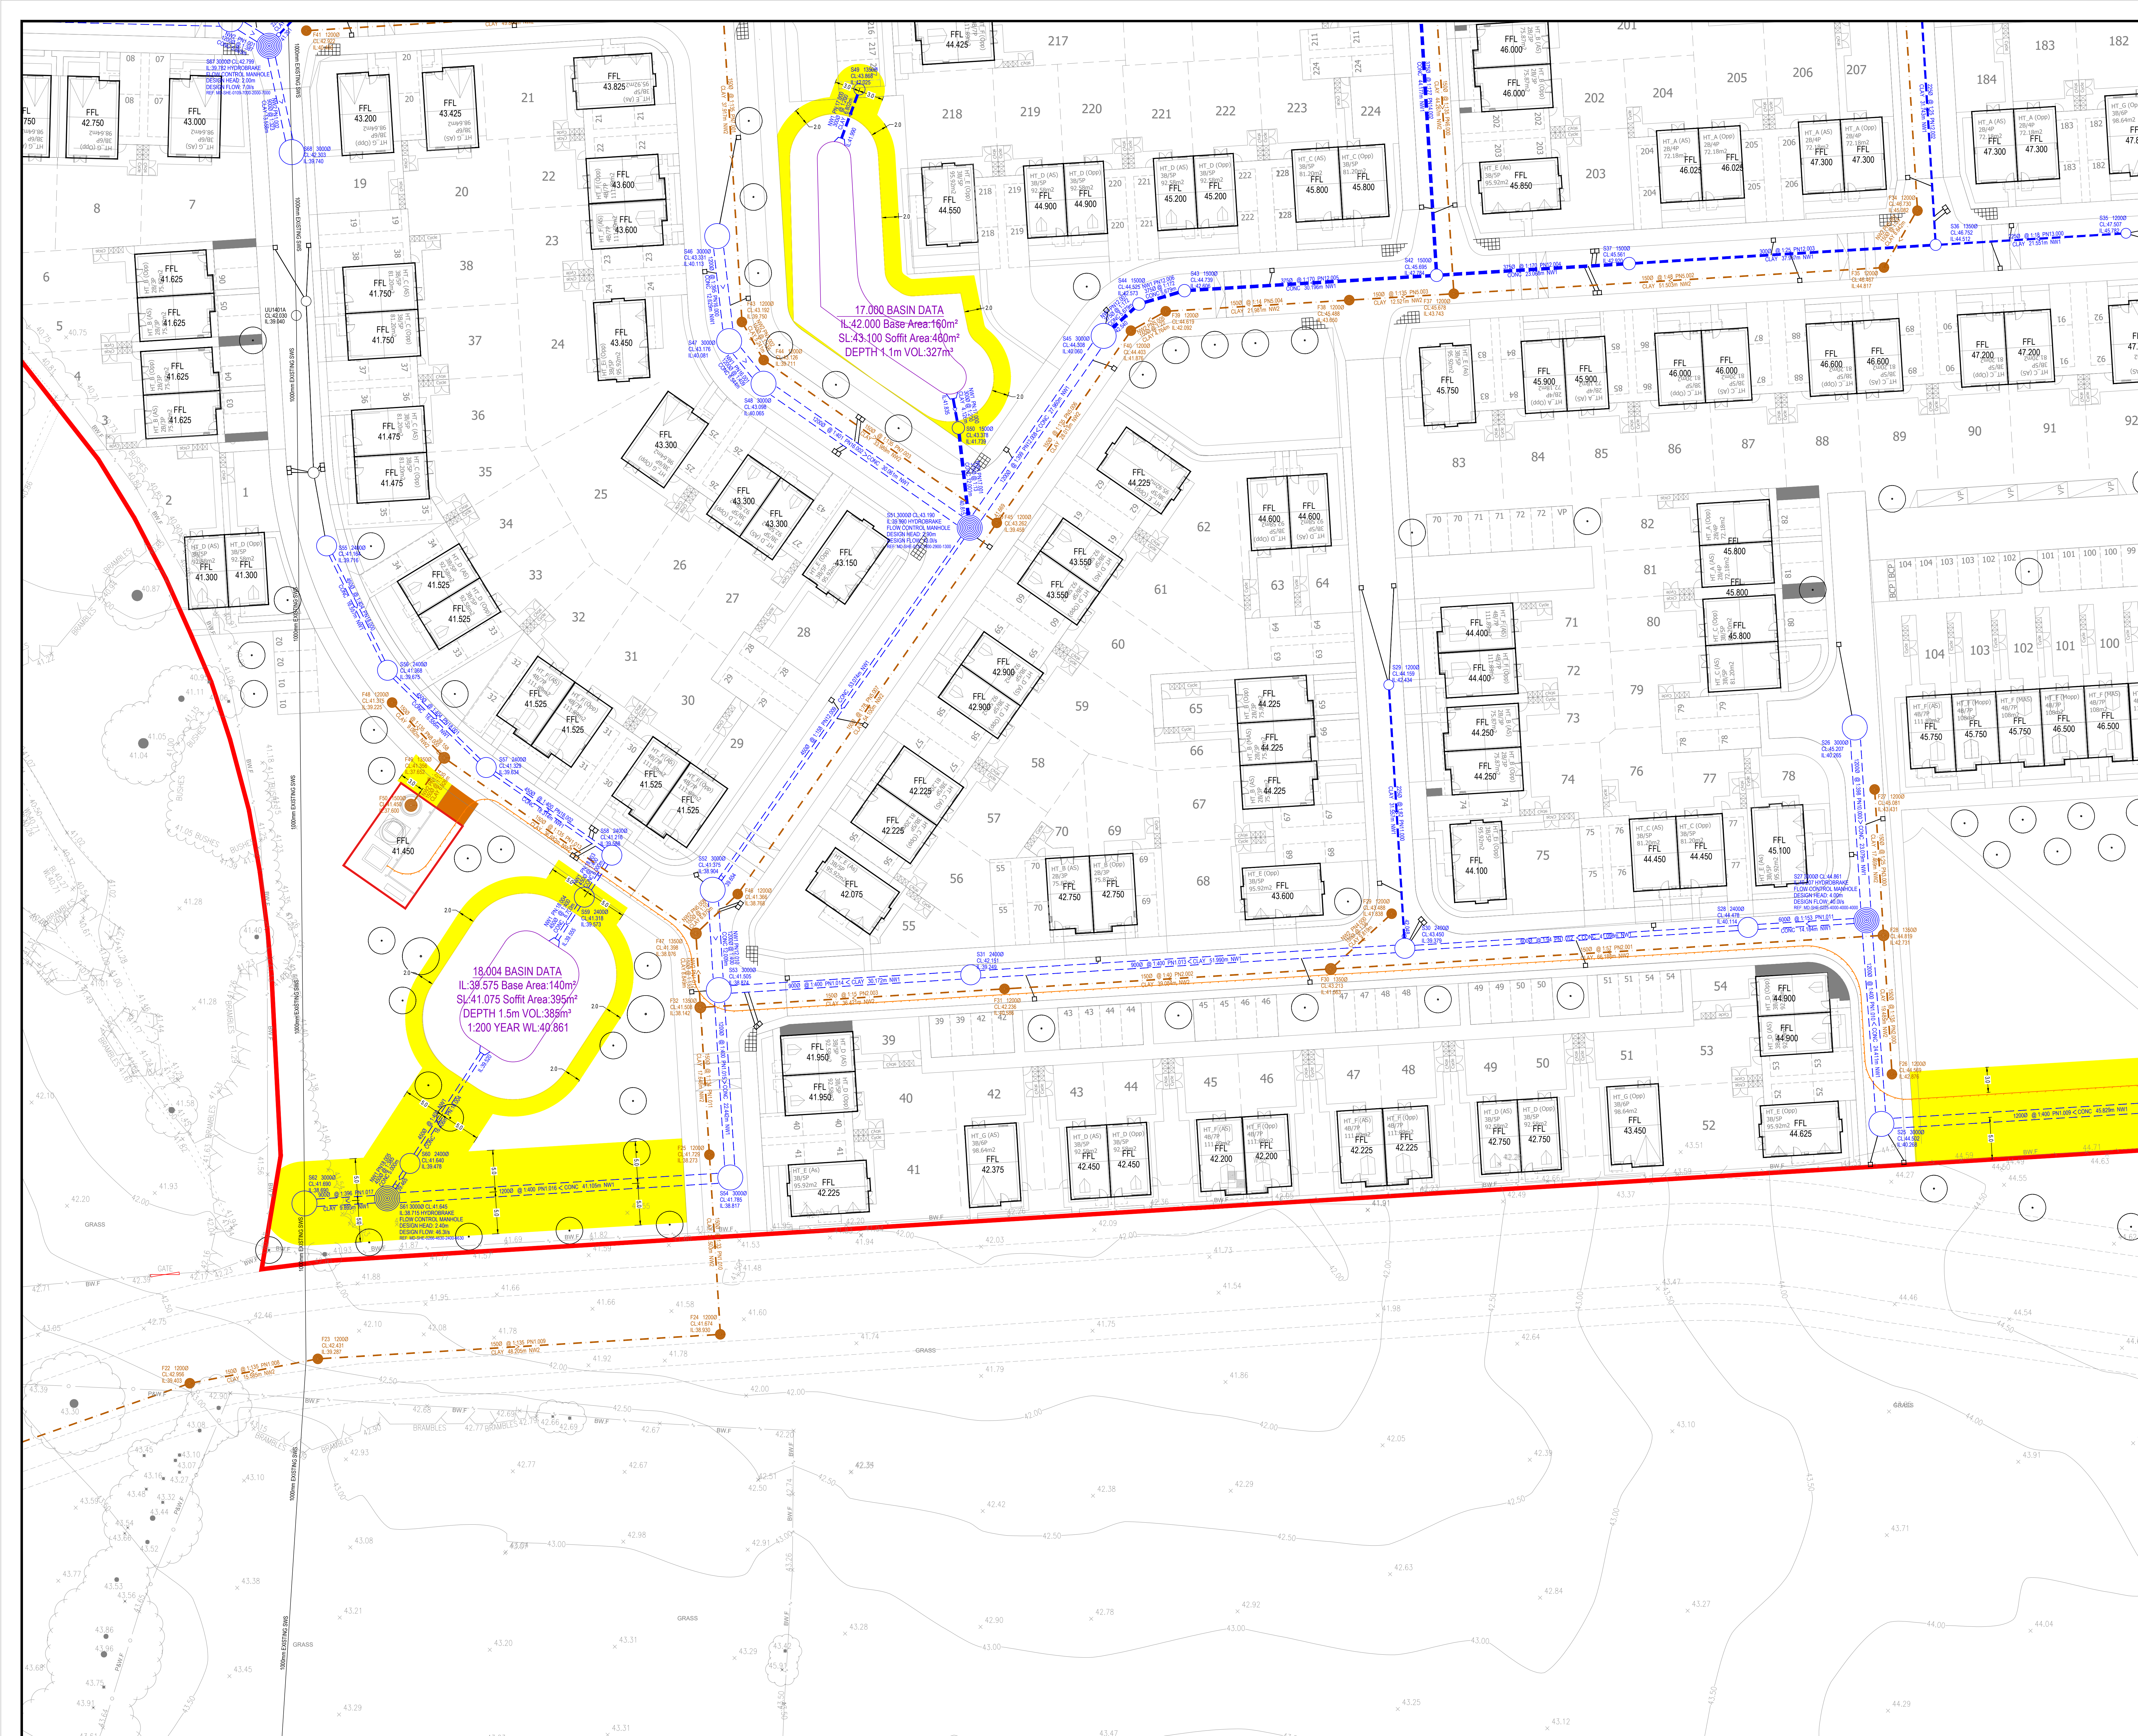


- LEGEND**
- PROPOSED S104 SURFACE WATER MANHOLE AND SEWER SUBJECT TO UNITED UTILITIES AGREEMENT
 - PROPOSED S104 FLOW CONTROL MANHOLE CHAMBER
 - PROPOSED S104 FLOW CONTROL MANHOLE CHAMBER
 - PROPOSED HIGHWAY GULLY AND CONNECTION SUBJECT TO UNITED UTILITIES AGREEMENT
 - PROPOSED HIGHWAY MANHOLE AND SEWER SUBJECT TO UNITED UTILITIES AGREEMENT
 - S104 SEWER EASEMENTS 1500 - 3750 + 6m WIDE EASEMENT 4000 - 12000 + 10m WIDE EASEMENT
 - PUMPING STATION RISING MAIN

REV	DATE	DESCRIPTION	BY	CHK	APP
P01	11.08.2023	UPDATED TO SUIT LATEST ARCHITECTS LAYOUT	LS	KOB	KOB
P02	02.09.2023	UPDATED TO SUIT LATEST ARCHITECTS LAYOUT	LS	KOB	KOB
P03	13.05.2023	FW RISING MAIN NO LONGER DISCHARGING INTO LICKERS LANE	LS	KOB	KOB
P04	26.01.2023	UPDATED TO SUIT LATEST ARCHITECTS LAYOUT	LS	KOB	KOB
P05	03.02.2023	UPDATED TO SUIT LATEST ARCHITECTS LAYOUT	LS	KOB	KOB
P06	04.01.2023	DISCHARGE RATE INCREASED FROM NEIGHBOURING SITE DRAINAGE UPDATED TO SUIT	LS	KOB	KOB
P07	22.11.2022	UPDATED TO SUIT LATEST ARCHITECTS LAYOUT	LS	KOB	KOB
P08	01.11.2022	UPDATED TO SUIT LATEST ARCHITECTS LAYOUT	LS	KOB	KOB
P09	10.08.2022	FW NETWORK ADDED	LS	KOB	KOB
P10	08.08.2022	PRELIMINARY ISSUE	LS	KOB	KOB

DRAWING STATUS: PRELIMINARY						
CLIENT:	YOUR HOUSING GROUP					
ARCHITECT:	BARTON WILLMORE					
PROJECT:	HALSNEAD GARDEN VILLAGE LICKERS LANE WHISTON					
TITLE:	DRAINAGE STRATEGY SHEET 5					
STATUS:	PROJECT NO:	PROJECT	ORIGINATOR	VOLUME/LEVEL	TYPE	ROLE
S2	220-275	HGV - AJP - XX - 00 - DR - C - 0905	P10			
SCALE & NO	DESIGNED	DRAWN	CHECKED	APPROVED	DATE	
1:250	LS	LS	KOB	KOB	OCT 2022	