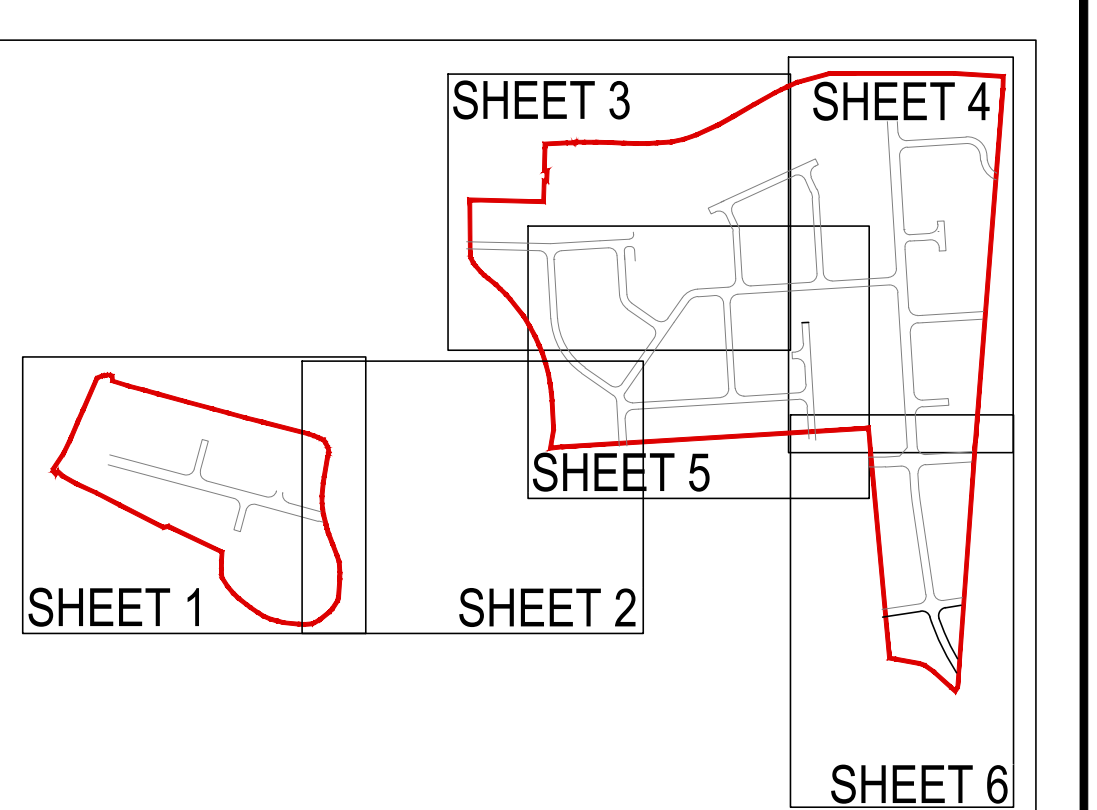
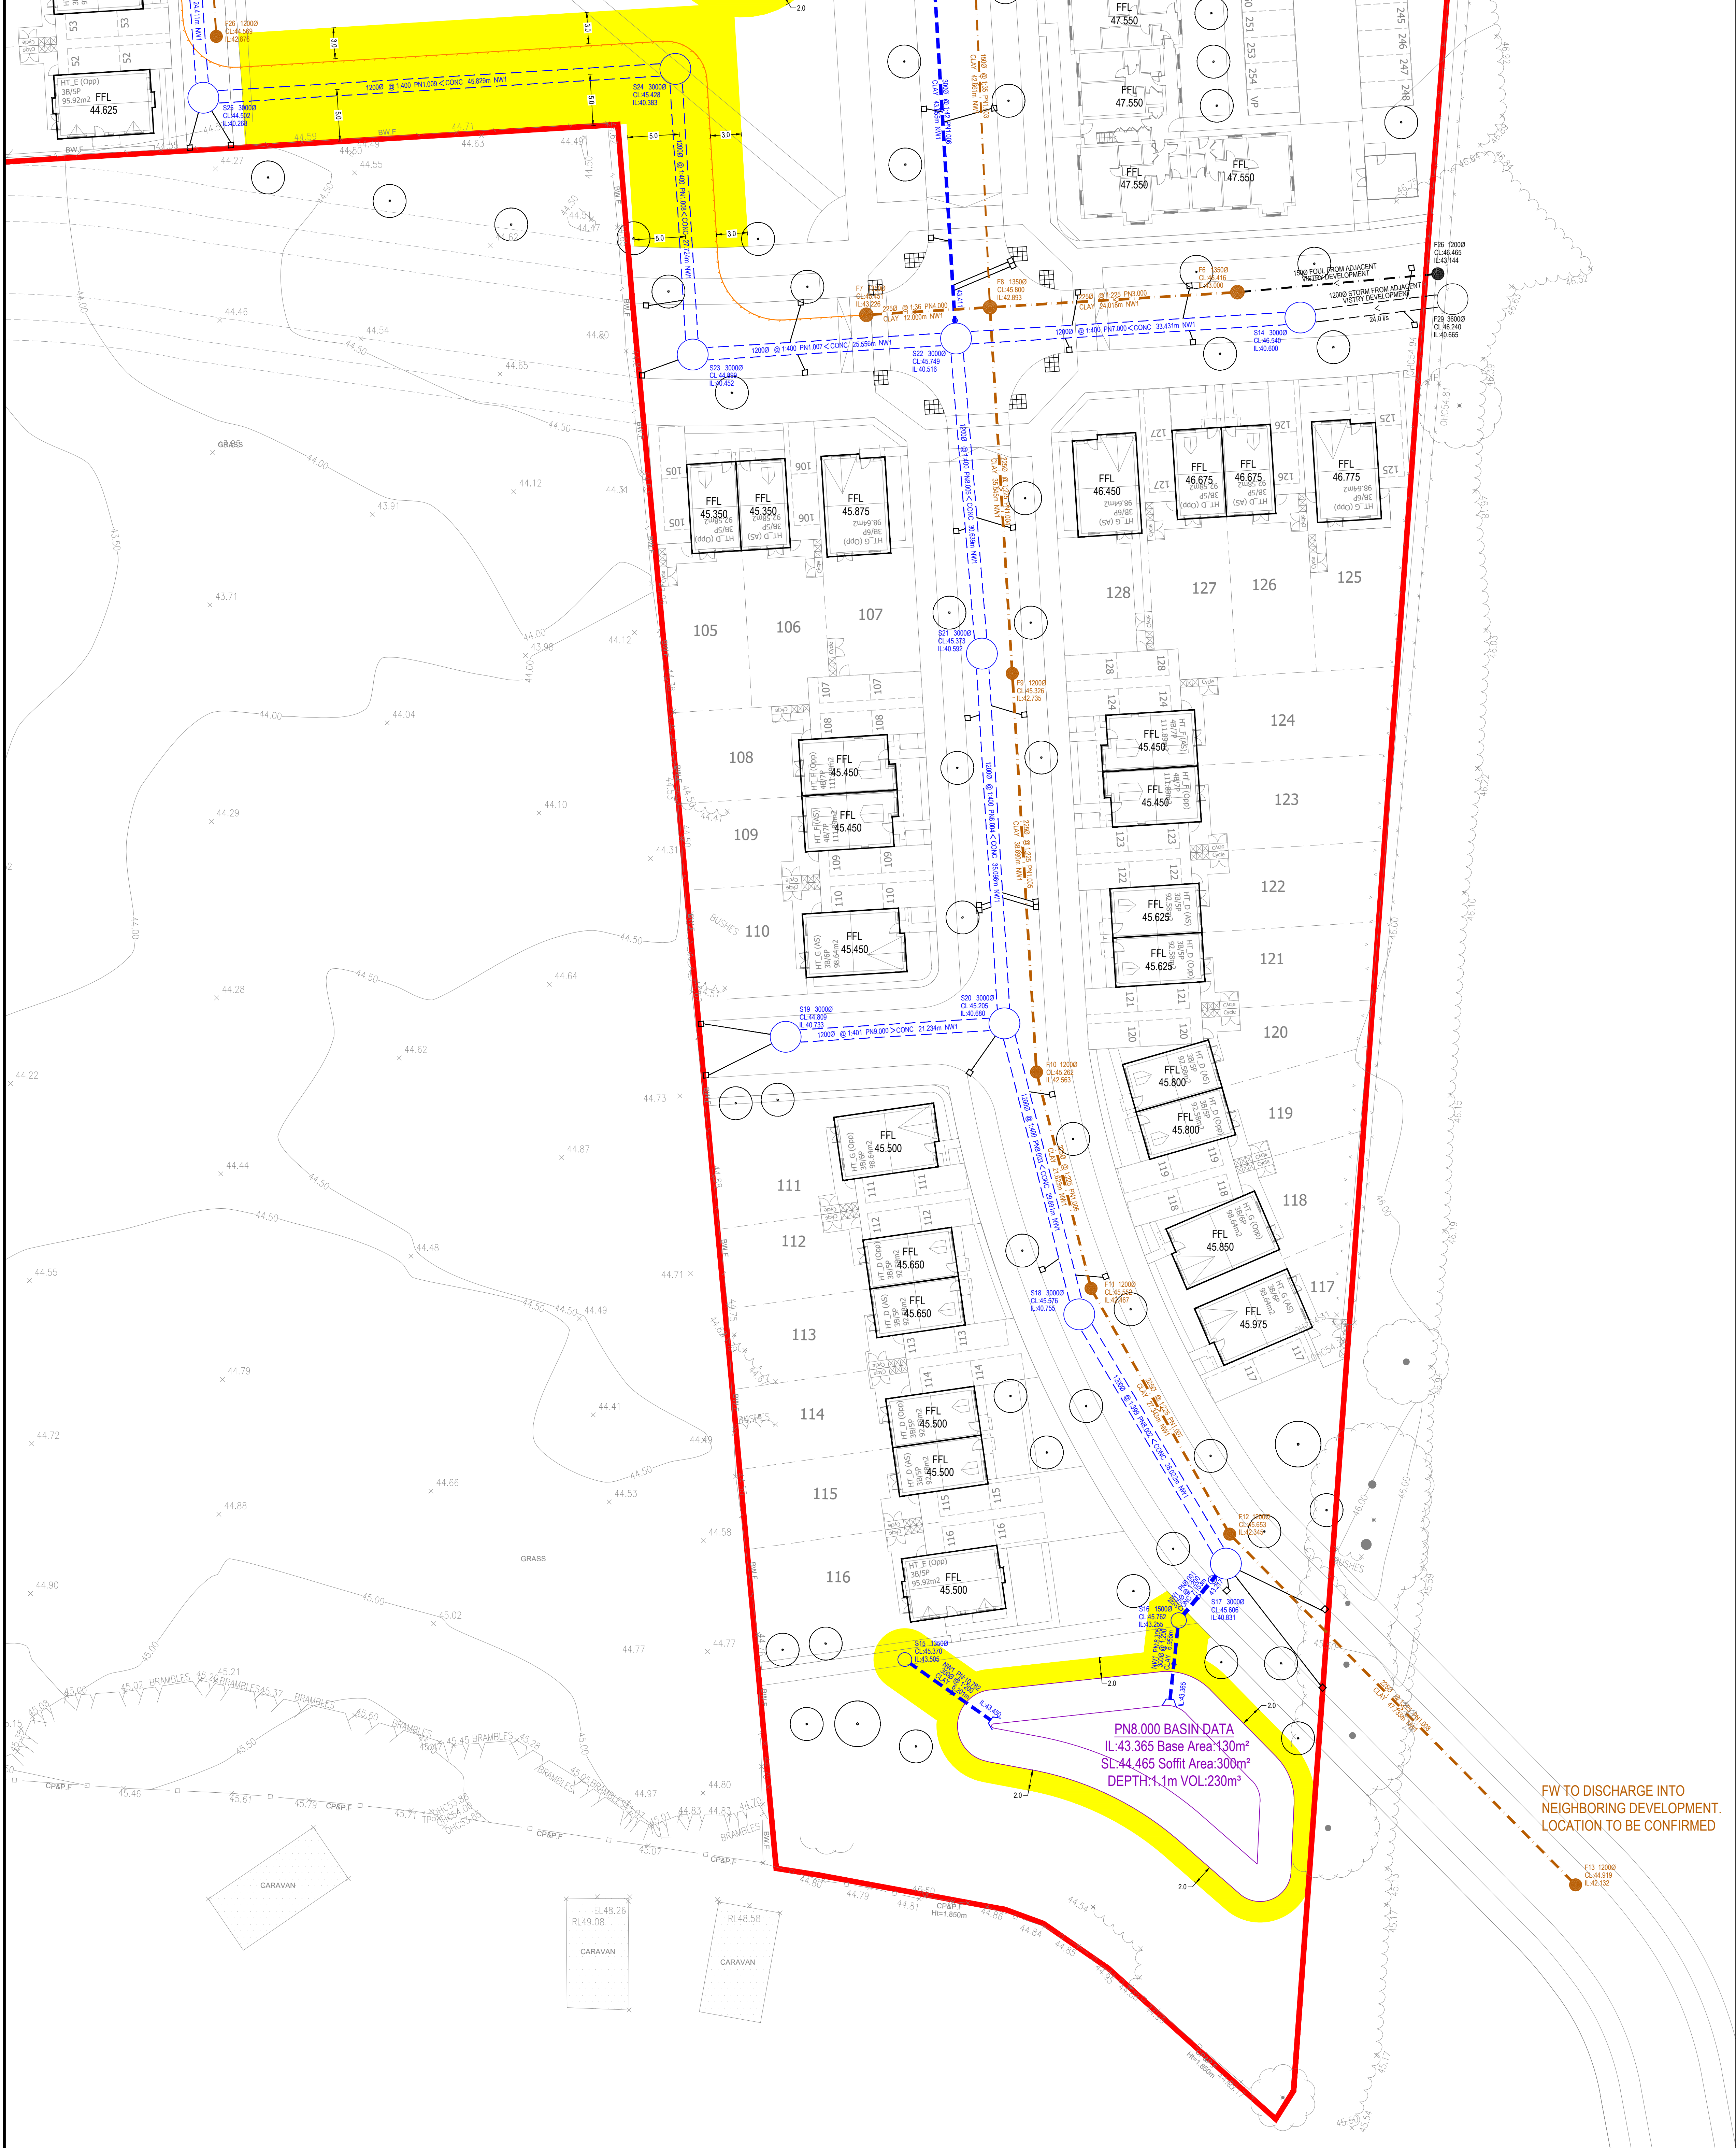


LEGEND

- PROPOSED S154 SURFACE WATER MANHOLE AND SEWER SUBJECT TO UNITED UTILITIES AGREEMENT
- PROPOSED S154 FLOW CONTROL MANHOLE CHAMBER
- PROPOSED S154 FOWL WATER MANHOLE AND SEWER SUBJECT TO UNITED UTILITIES AGREEMENT
- PROPOSED HIGHWAY GULLY AND CONNECTION SUBJECT TO S154 AGREEMENT
- PROPOSED HIGHWAY MANHOLE AND SEWER SUBJECT TO S154 AGREEMENT
- S154 SEWER EASEMENTS: 1500 - 1710' = 64' WIDE EASEMENT, 4000 - 12000' = 10m WIDE EASEMENT
- PUMPING STATION RISING MAIN

PN1	10.09.2023	UPDATED TO SUIT LATEST ARCHITECTS LAYOUT	LS	KOB	KOB
PN2	02.09.2023	UPDATED TO SUIT LATEST ARCHITECTS LAYOUT	LS	KOB	KOB
PN3	10.09.2023	FW RISING MAIN NO LONGER DISCHARGING INTO LICKERS LANE	LS	KOB	KOB
PN4	25.01.2023	UPDATED TO SUIT LATEST ARCHITECTS LAYOUT	LS	KOB	KOB
PN5	13.01.2023	UPDATED TO SUIT LATEST ARCHITECTS LAYOUT	LS	KOB	KOB
PN6	04.01.2023	DISCHARGE RATE INCREASED FROM NEIGHBOURING SITE. DRAINAGE UPDATED TO SUIT	LS	KOB	KOB
PN7	22.11.2022	UPDATED TO SUIT LATEST ARCHITECTS LAYOUT	LS	KOB	KOB
PN8	01.11.2022	UPDATED TO SUIT LATEST ARCHITECTS LAYOUT	LS	KOB	KOB
PN9	10.09.2022	FW NETWORK ADDED	LS	KOB	KOB
PN10	05.08.2022	PRELIMINARY ISSUE	LS	KOB	KOB
REV	DATE	DESCRIPTION	BY	CHK	APP

DRAWING STATUS: PRELIMINARY

CLIENT: YOUR HOUSING GROUP

ARCHITECT: BARTON WILLMORE

PROJECT: HALSNEAD GARDEN VILLAGE
LICKERS LANE
WHISTON

TITLE: DRAINAGE STRATEGY
SHEET 6

STATUS:	PROJECT No:	PROJECT:	DESIGNATOR:	LEVEL:	TYPE:	ROLE:	DRAWING No:	REV:
S2	220-275	HGV - AJP	- XX - 00 - DR - C - 0906	P10				

SCALE & NO:	DESIGNED:	DRAWN:	CHECKED:	APPROVED:	DATE:
1:250	LS	LS	KOB	KOB	OCT 2022

ajp consulting engineers
0151 227 1462 89info@ajpjttd.co.uk 81 Dale Street, Liverpool, L2 2ET