


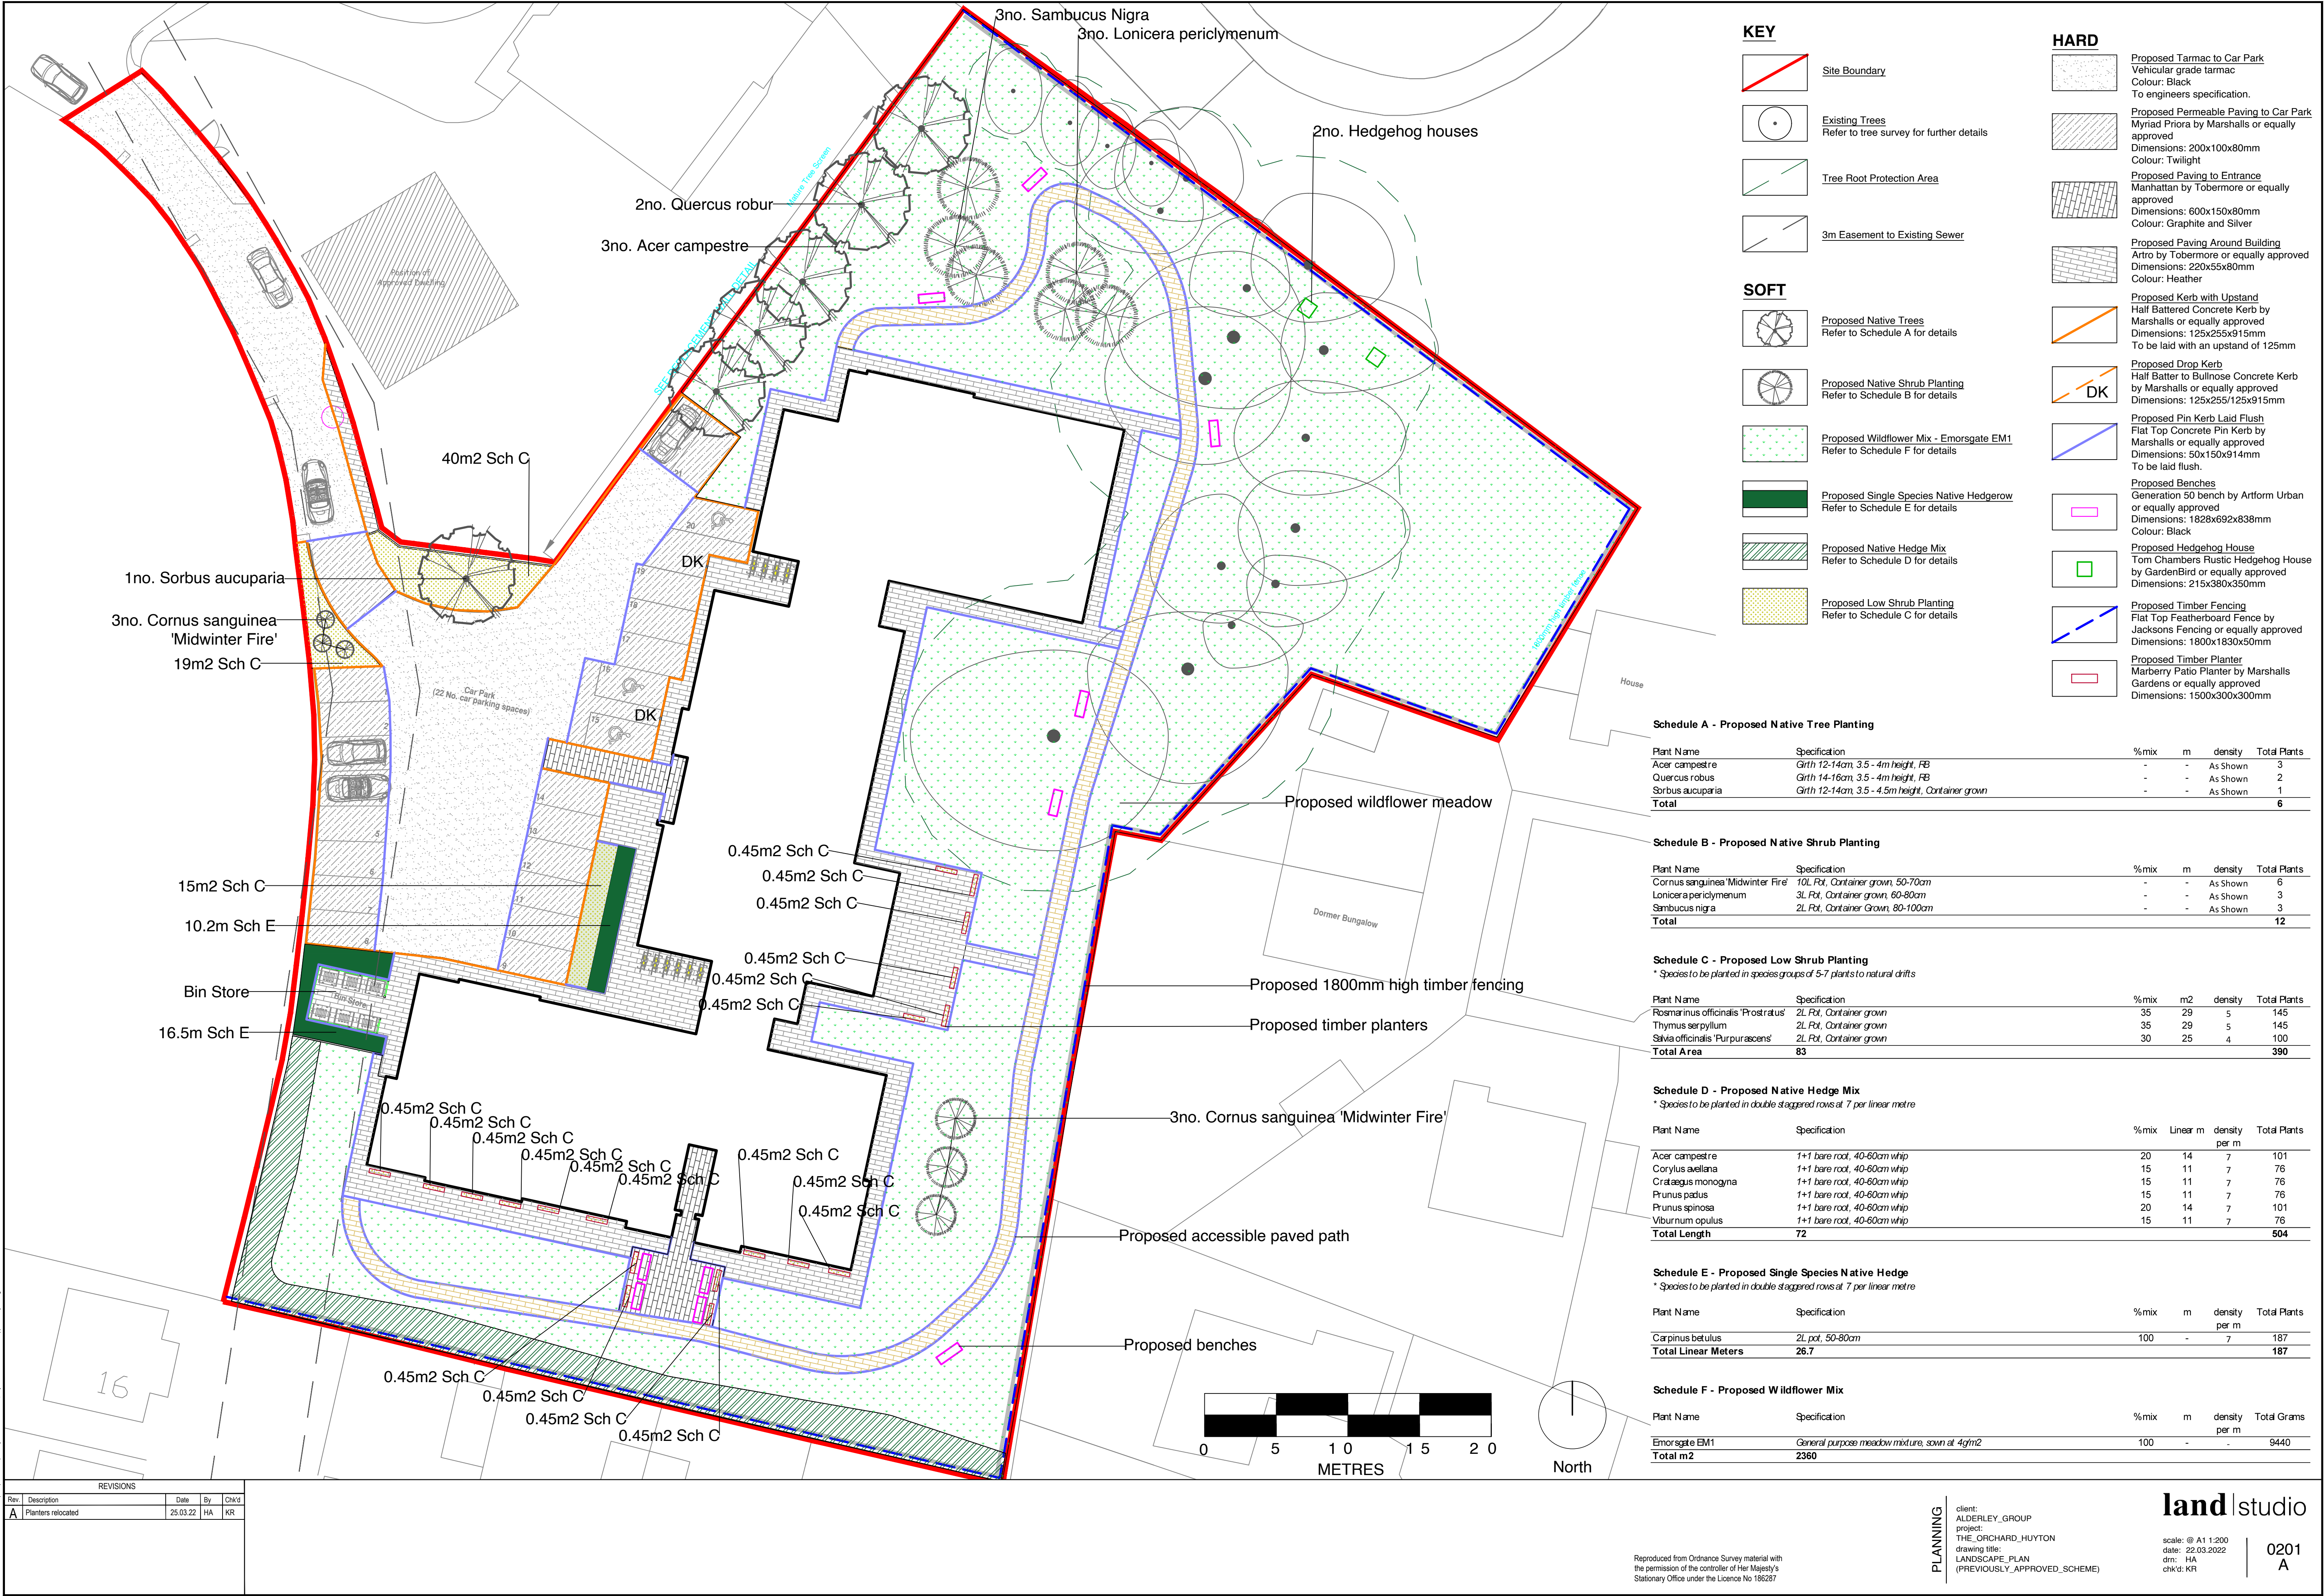

REVISIONS				
Rev	Description	Date	By	CHK'd
A	Planters relocated	25.03.22	HA	KR

© This drawing is the property of Land Studio and the information can only be reproduced with their prior permission

Reproduced from Ordnance Survey material with the permission of the controller of Her Majesty's Stationary Office under the Licence No 186287

client: ALDERLEY_GROUP
project: THE_ORCHARD_HUYTON
drawing title: LANDSCAPE_PLAN
(PREVIOUSLY_APPROVED_SCHEME)

land studio
scale: @ A1 1:200
date: 22.03.2022
dm: HA
chk'd: KR
0201
A