

CUSTOM
Sign 1 - Internally Illuminated Fascia Sign - Scale 1:25



Face panels to be LASER cut 2.5mm Aluminium with 50mm returns and 25mm step top.
All panels to be powder coated externally Green PM2418c.
To be fixed using 40x40mm extruded aluminium angle for fixing support.

1No. Set of Strapline lettering to be CNC Router cut 20mm Opal 1T77 Acrylic,
leaving a retaining lip, then pushed through. Illuminated using LEDs

1No. 'Specsavers' premium logo's manufactured from: 5mm Opal 050 acrylic face,
3mm Opal 050 acrylic returns (at 30mm deep). Complete with blackout colour matched metamark
Green vinyl to face & rear 18mm of returns. (N.B Only partial return illumination).
To be fixed over 10mm White foamex backtray.
Complete with set of 'Specsavers letters to be 20mm 1T77 acrylic pushed through (see section through).
All to be illuminated via LED's.
To be fixed to aluminium face panel using M5 threaded rods.

Spec & Dimensions TBC following site survey

Height from ground to underside of sign 2546mm approx.

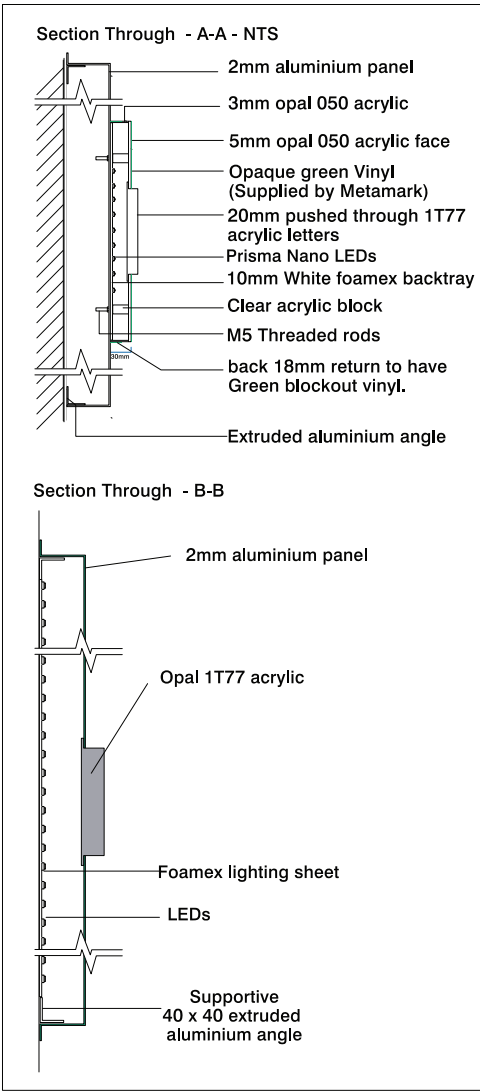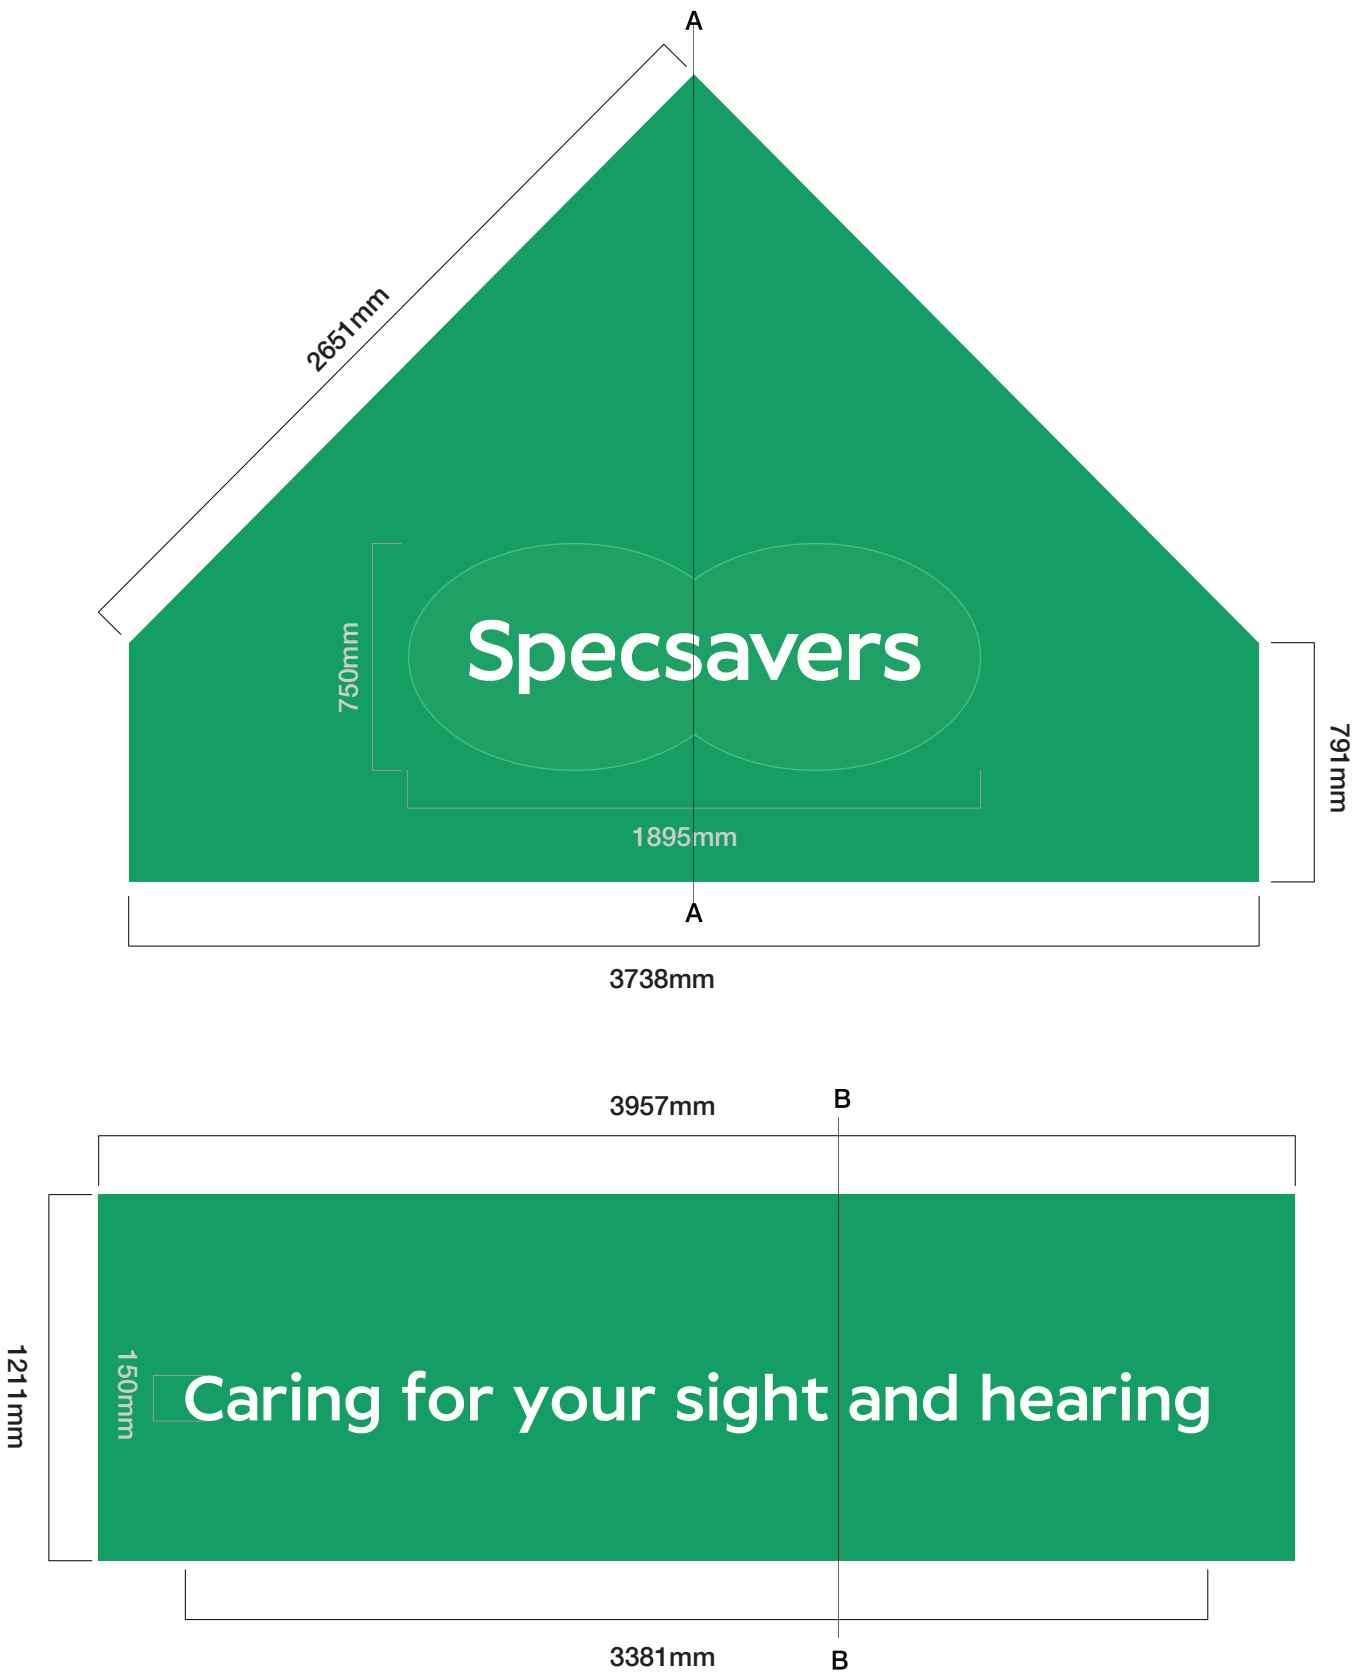

Site
Specsavers
Prescot

Job Number
133948A Page 4

Drawing Location
U:\2023\2023 Drawings\Specsavers\

Scale
as shown @ A3

Issue / Rev
Issue 01

Drawn By
PP

Checked By
BF

Sales Rep
JS

Date
11/08/2023



BUTTERFIELD SIGNS LTD
174 Sunbridge Rd
Bradford
West Yorkshire
BD1 2RZ
Tel: 01274 722244
Fax: 01274 848996
Web: www.butterfieldsigns.co.uk