
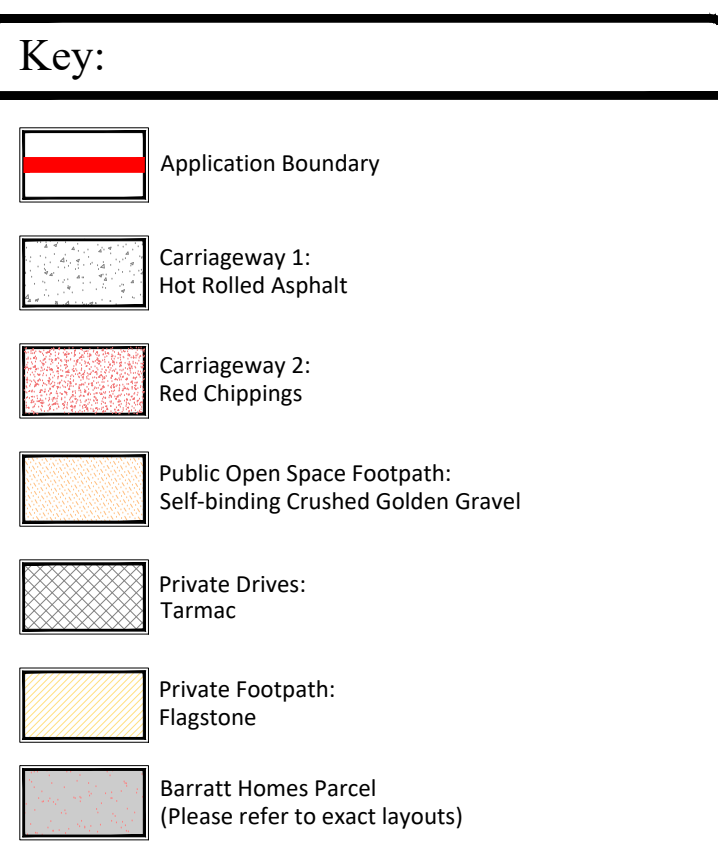


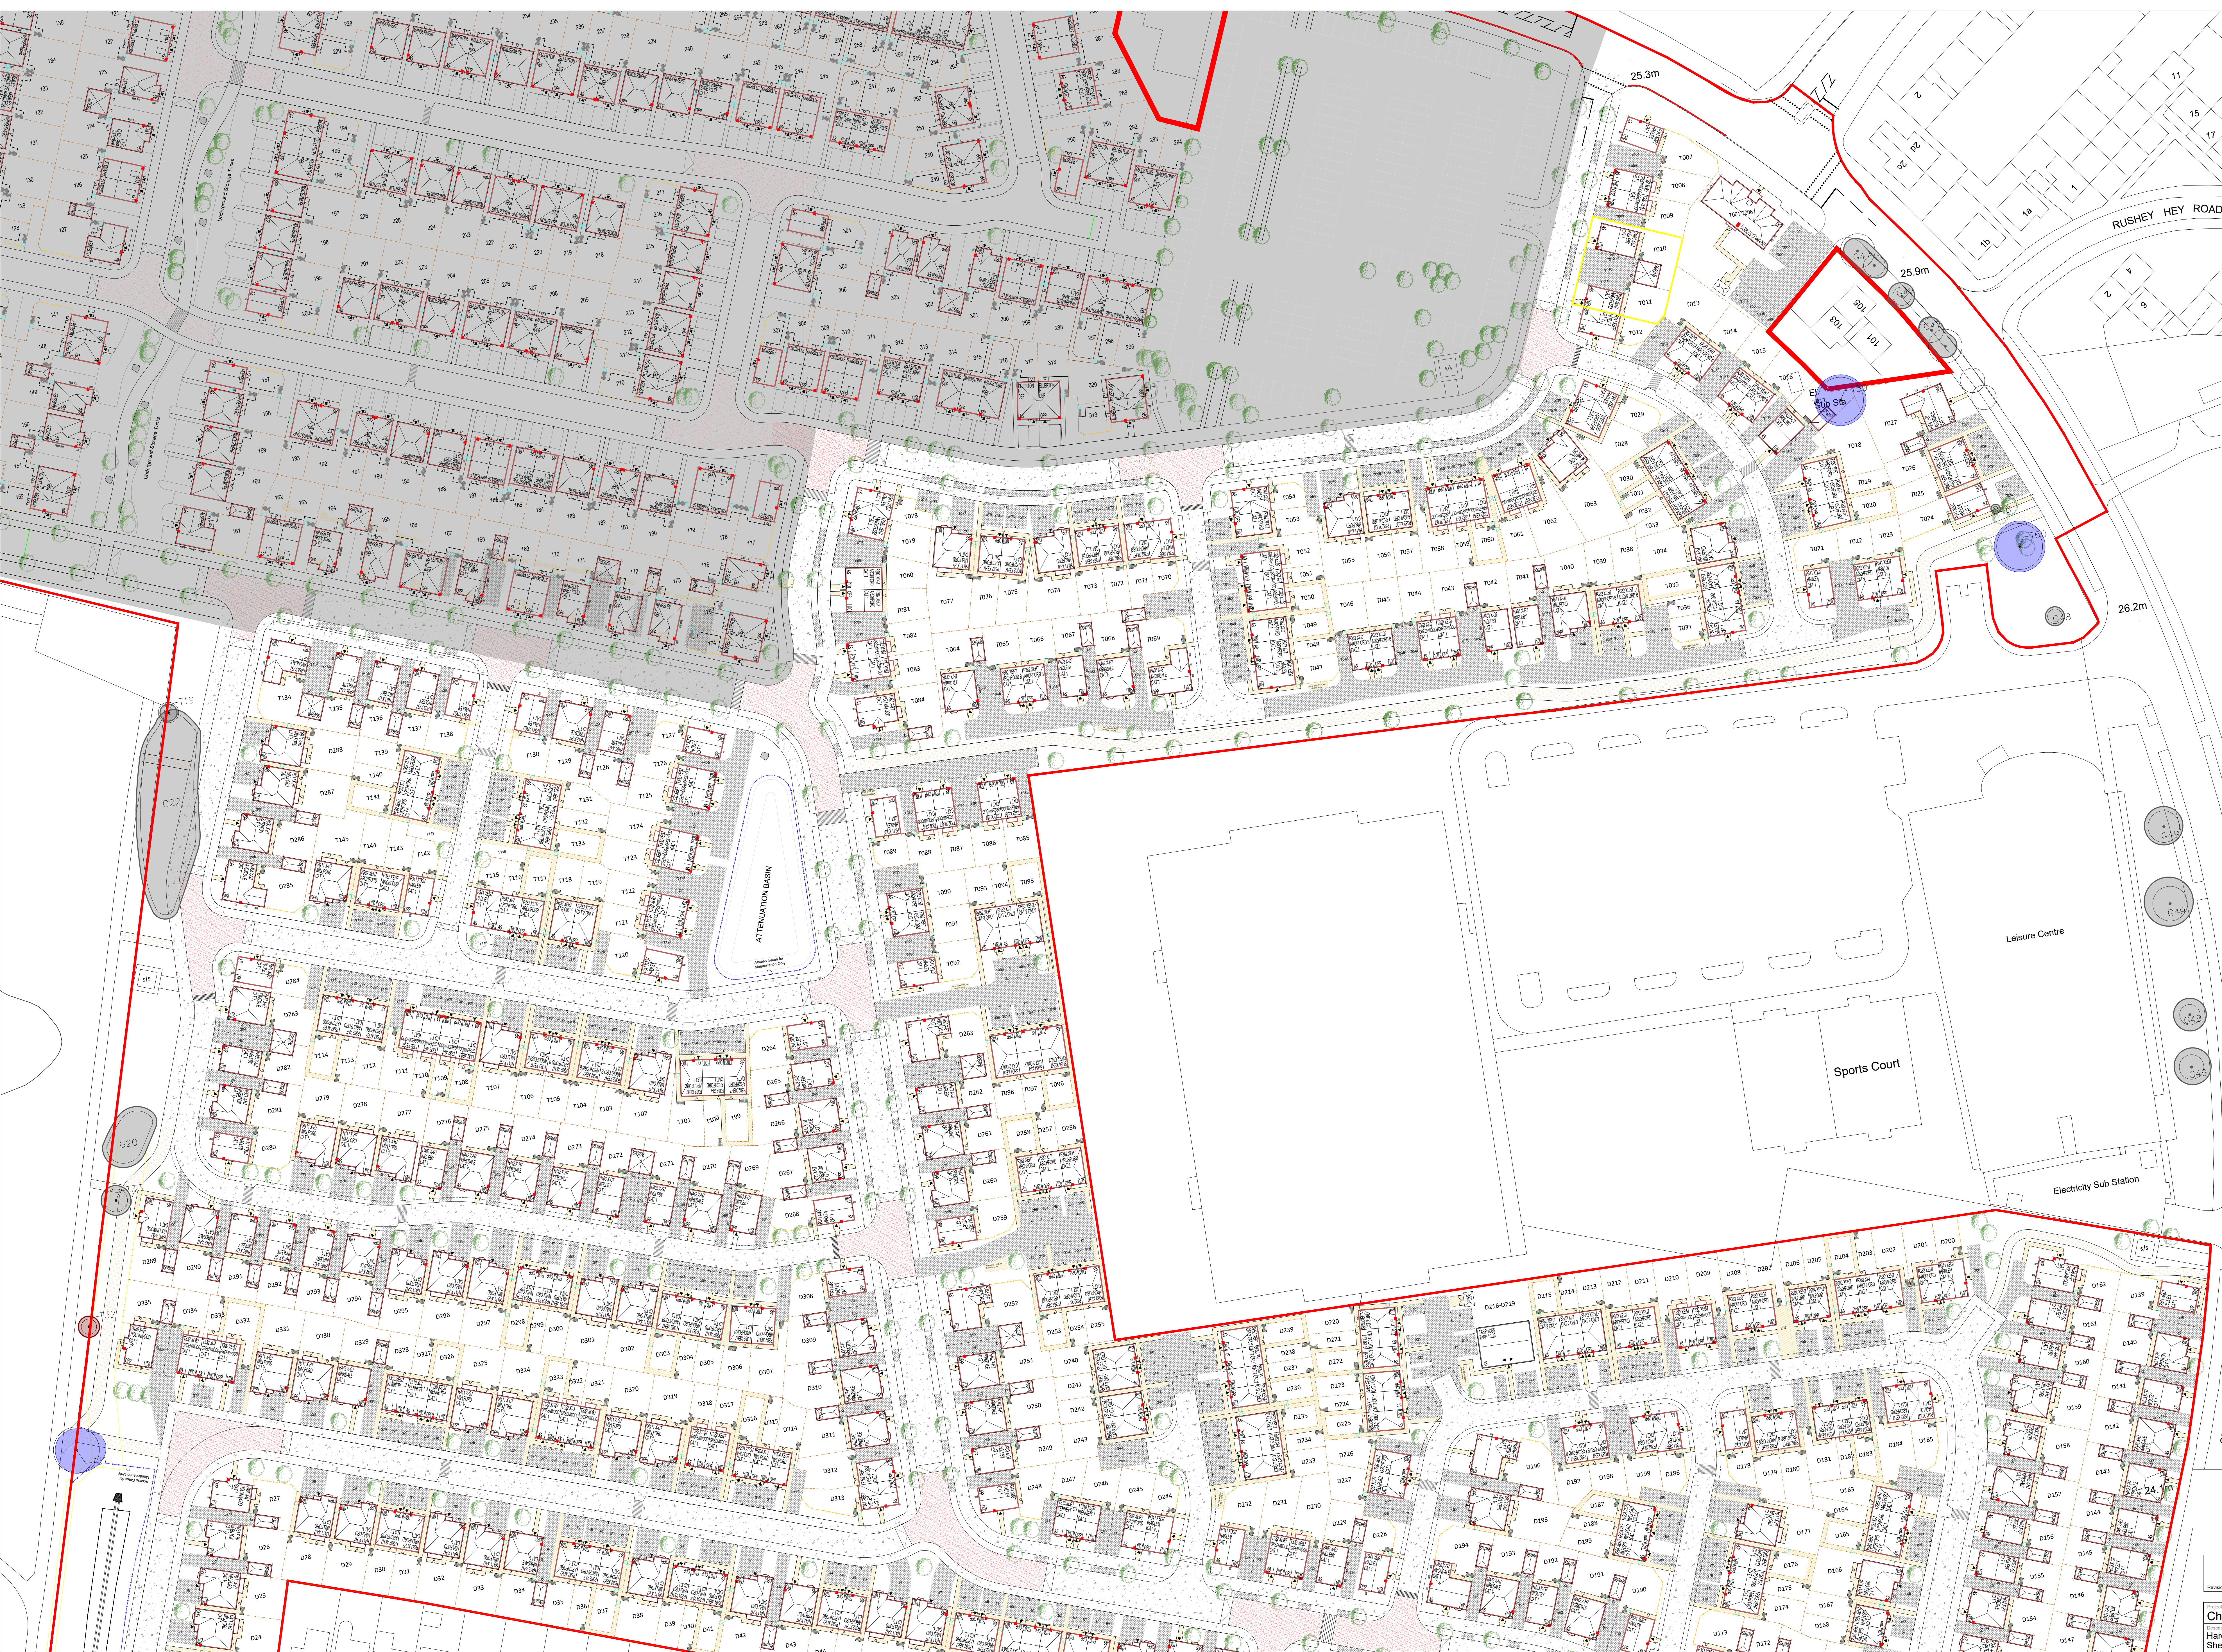

CHERRYFIELD DRIVE, KIRKBY
HARD LANDSCAPING PLAN
2 OF 2

[illegible]