
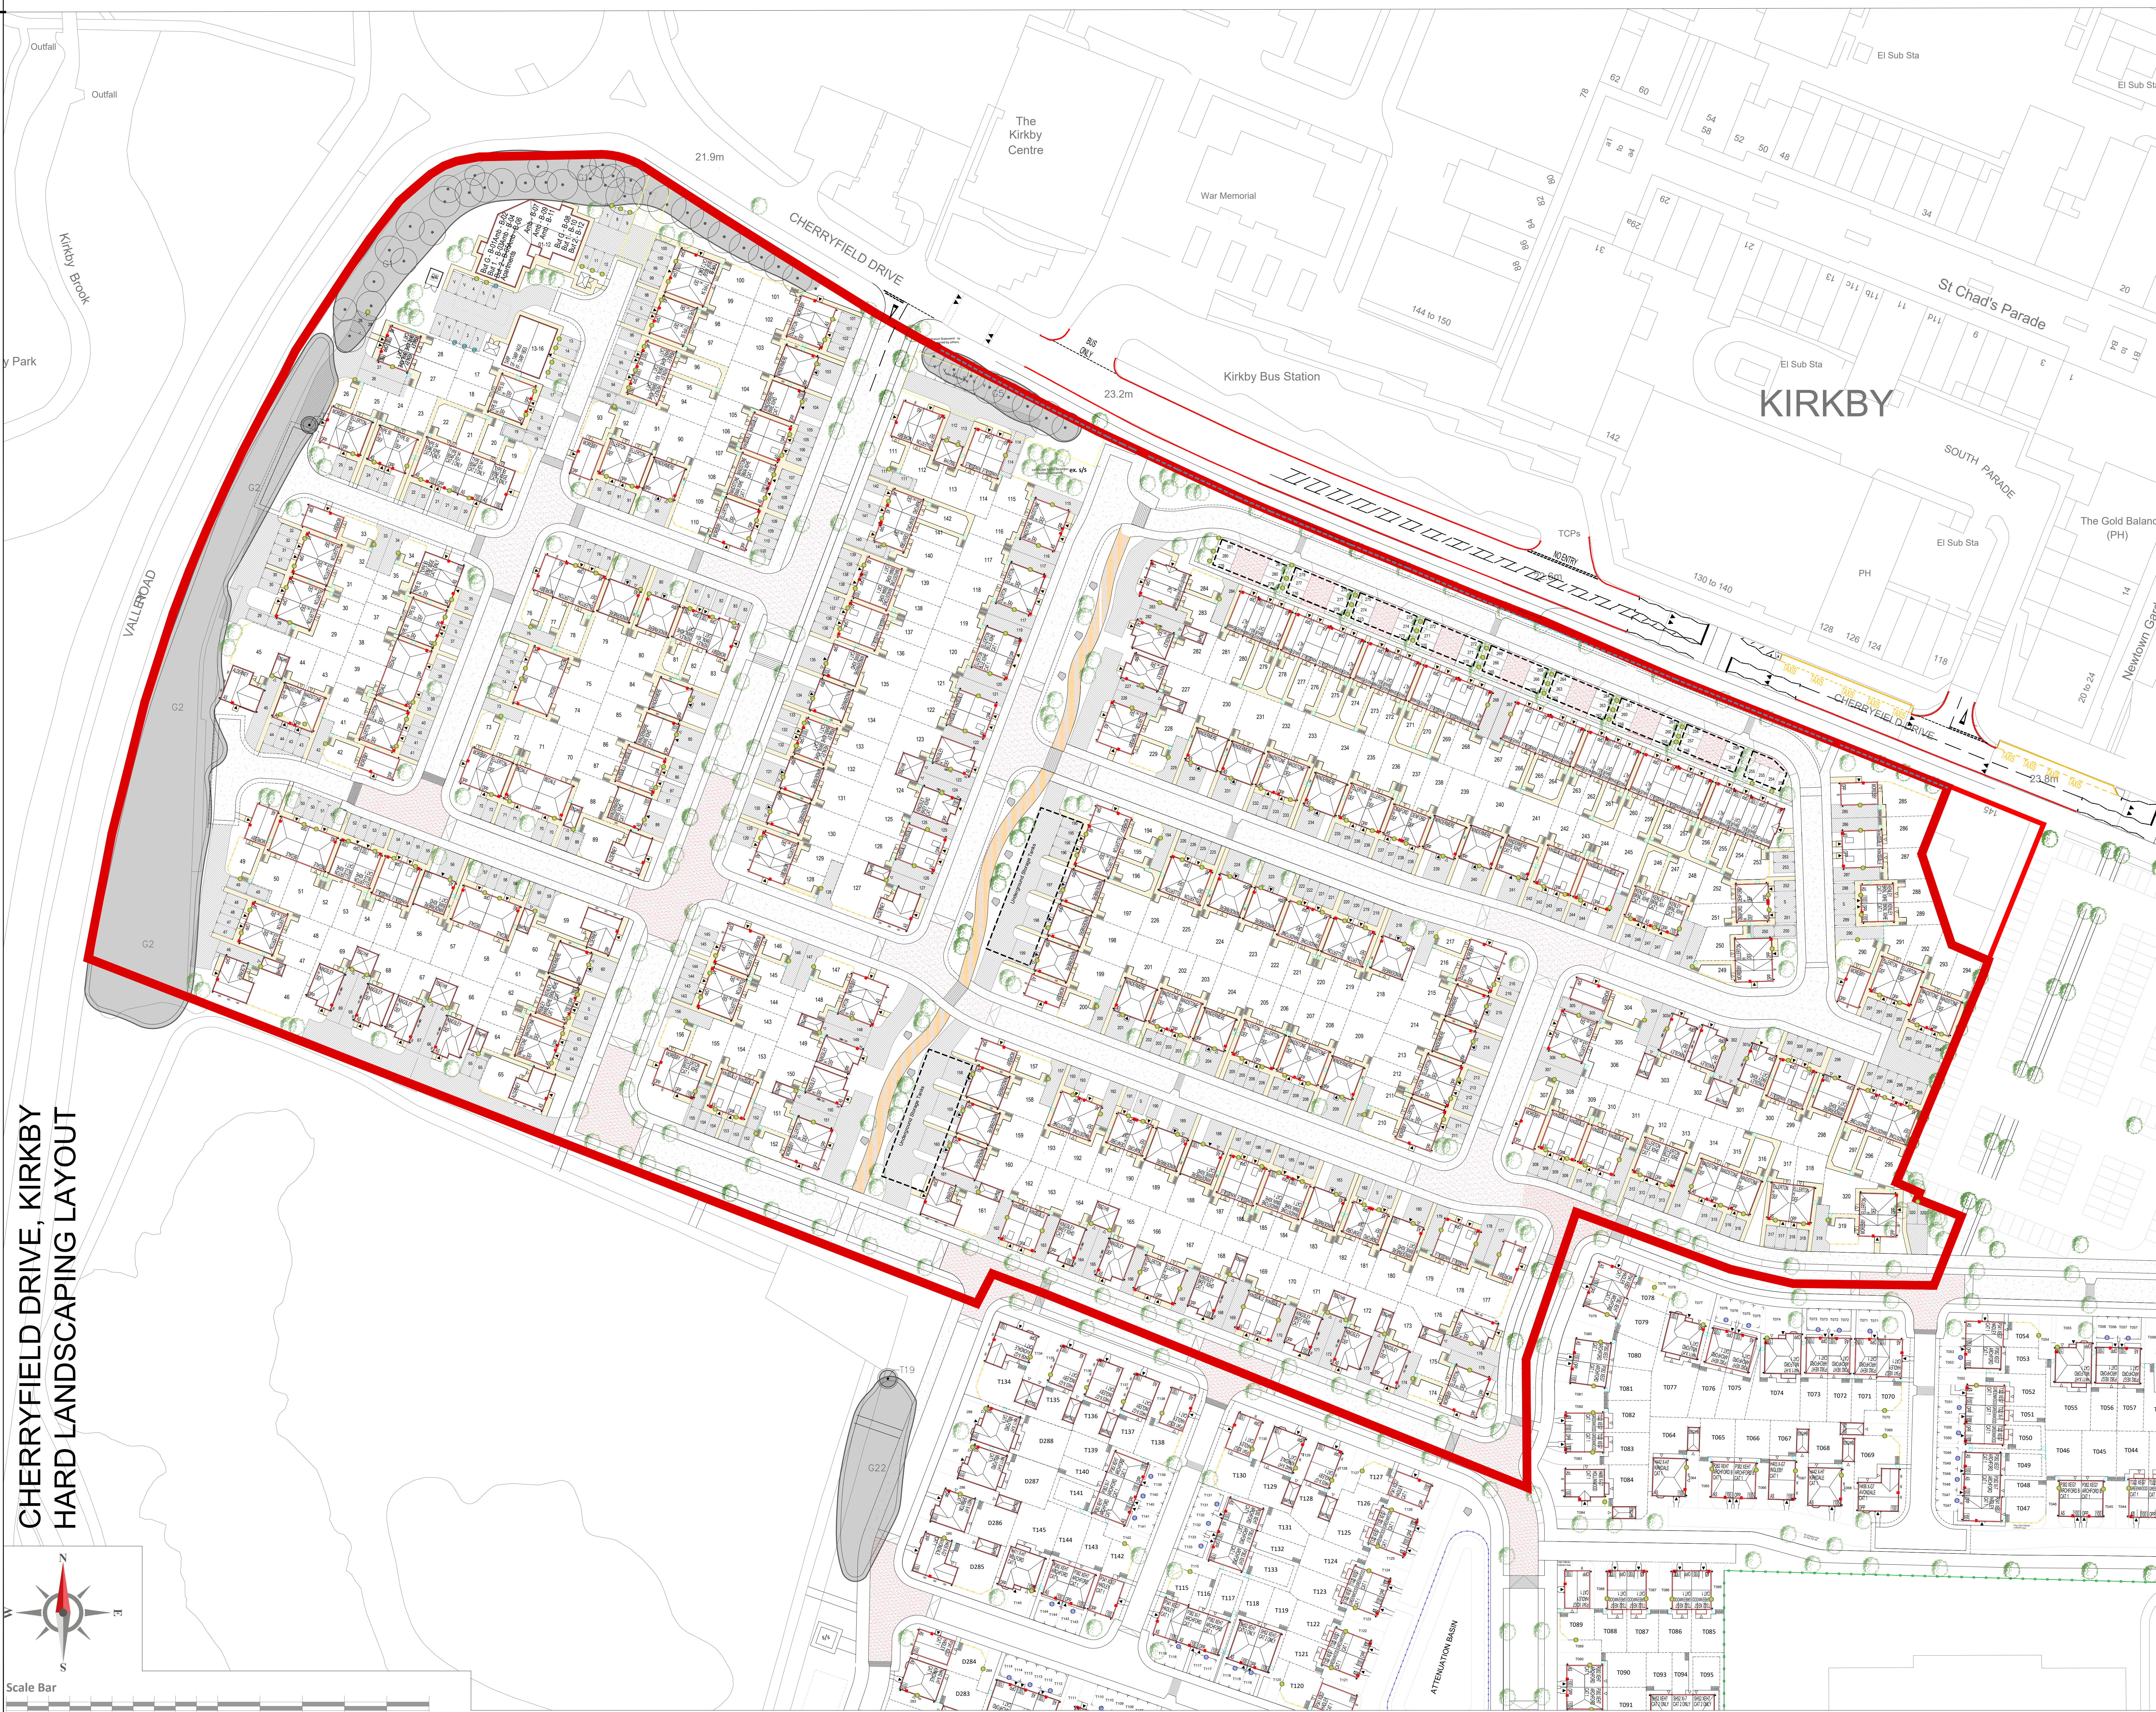
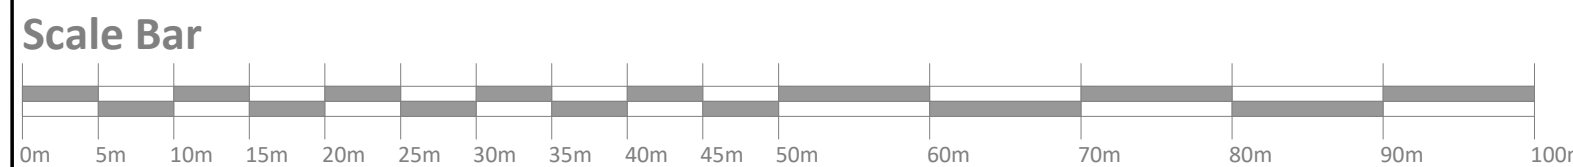


CHERRYFIELD DRIVE, KIRKBY
HARD LANDSCAPING LAYOUT

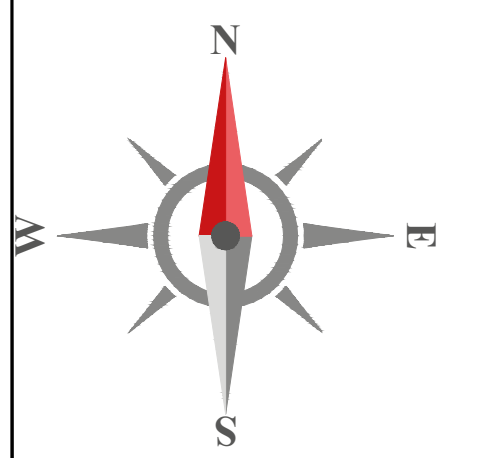

Warning to House Purchasers
Buyers are warned that this is a working drawing and the contents of this drawing may be subject to change during the build process. The layout, form, content and dimensions specified are intended for general guidance only. Fixtures or features shown may differ in respect of individual properties. Whilst we make every effort to ensure our drawings are up to date there may from time to time be an unavoidable delay in updating these due to changes in regulations and/or requirements. Purchasers are advised to check with Sales Advisor whether any alterations have been made to this drawing. The contents of the drawing is not constitute a contract, and if any contract or ancillary terms specifically incorporate into the contract. They should not be relied upon for the purposes of entering into a contract to purchase any property.

Key:

- Carriageway 1: Hot Rolled Asphalt Tarmac
- Raised Tables: Asphalt Tarmac with Red Chippings
- Public Open Space Footpath: 120mm resin bound aggregate 'Butterscotch' coloured
- Private Drives: Tarmac
- Private Footpath: Flagstone

06	Updated layout to Highways comments	15.01.25	AP
05	Updated layout to latest revision 27	20.12.24	AP
04	Updated layout to latest revision 26	29.11.24	CL
03	Updated layout to latest revision 22	12.11.24	AA
02	Updated layout to latest revision 21	10.10.24	CL
01	Updated layout to latest revision	13.03.24	JSM

Project: Cherryfield Drive, Kirkby			
Hard Landscaping Layout			
Sheet 2 of 3 (Barratt)			
Author: GUD	Date: 09.10.23	Scale: 1:500 @ A0	Revision: 06
Drawn: H9341 - BAH -	Check: XX	Issue: - XX - DR - UD -	202300
Do not scale from this drawing. Work to given dimensions only. Any discrepancies are to be reported to Originator.			
© Barratt Homes Ltd.			