



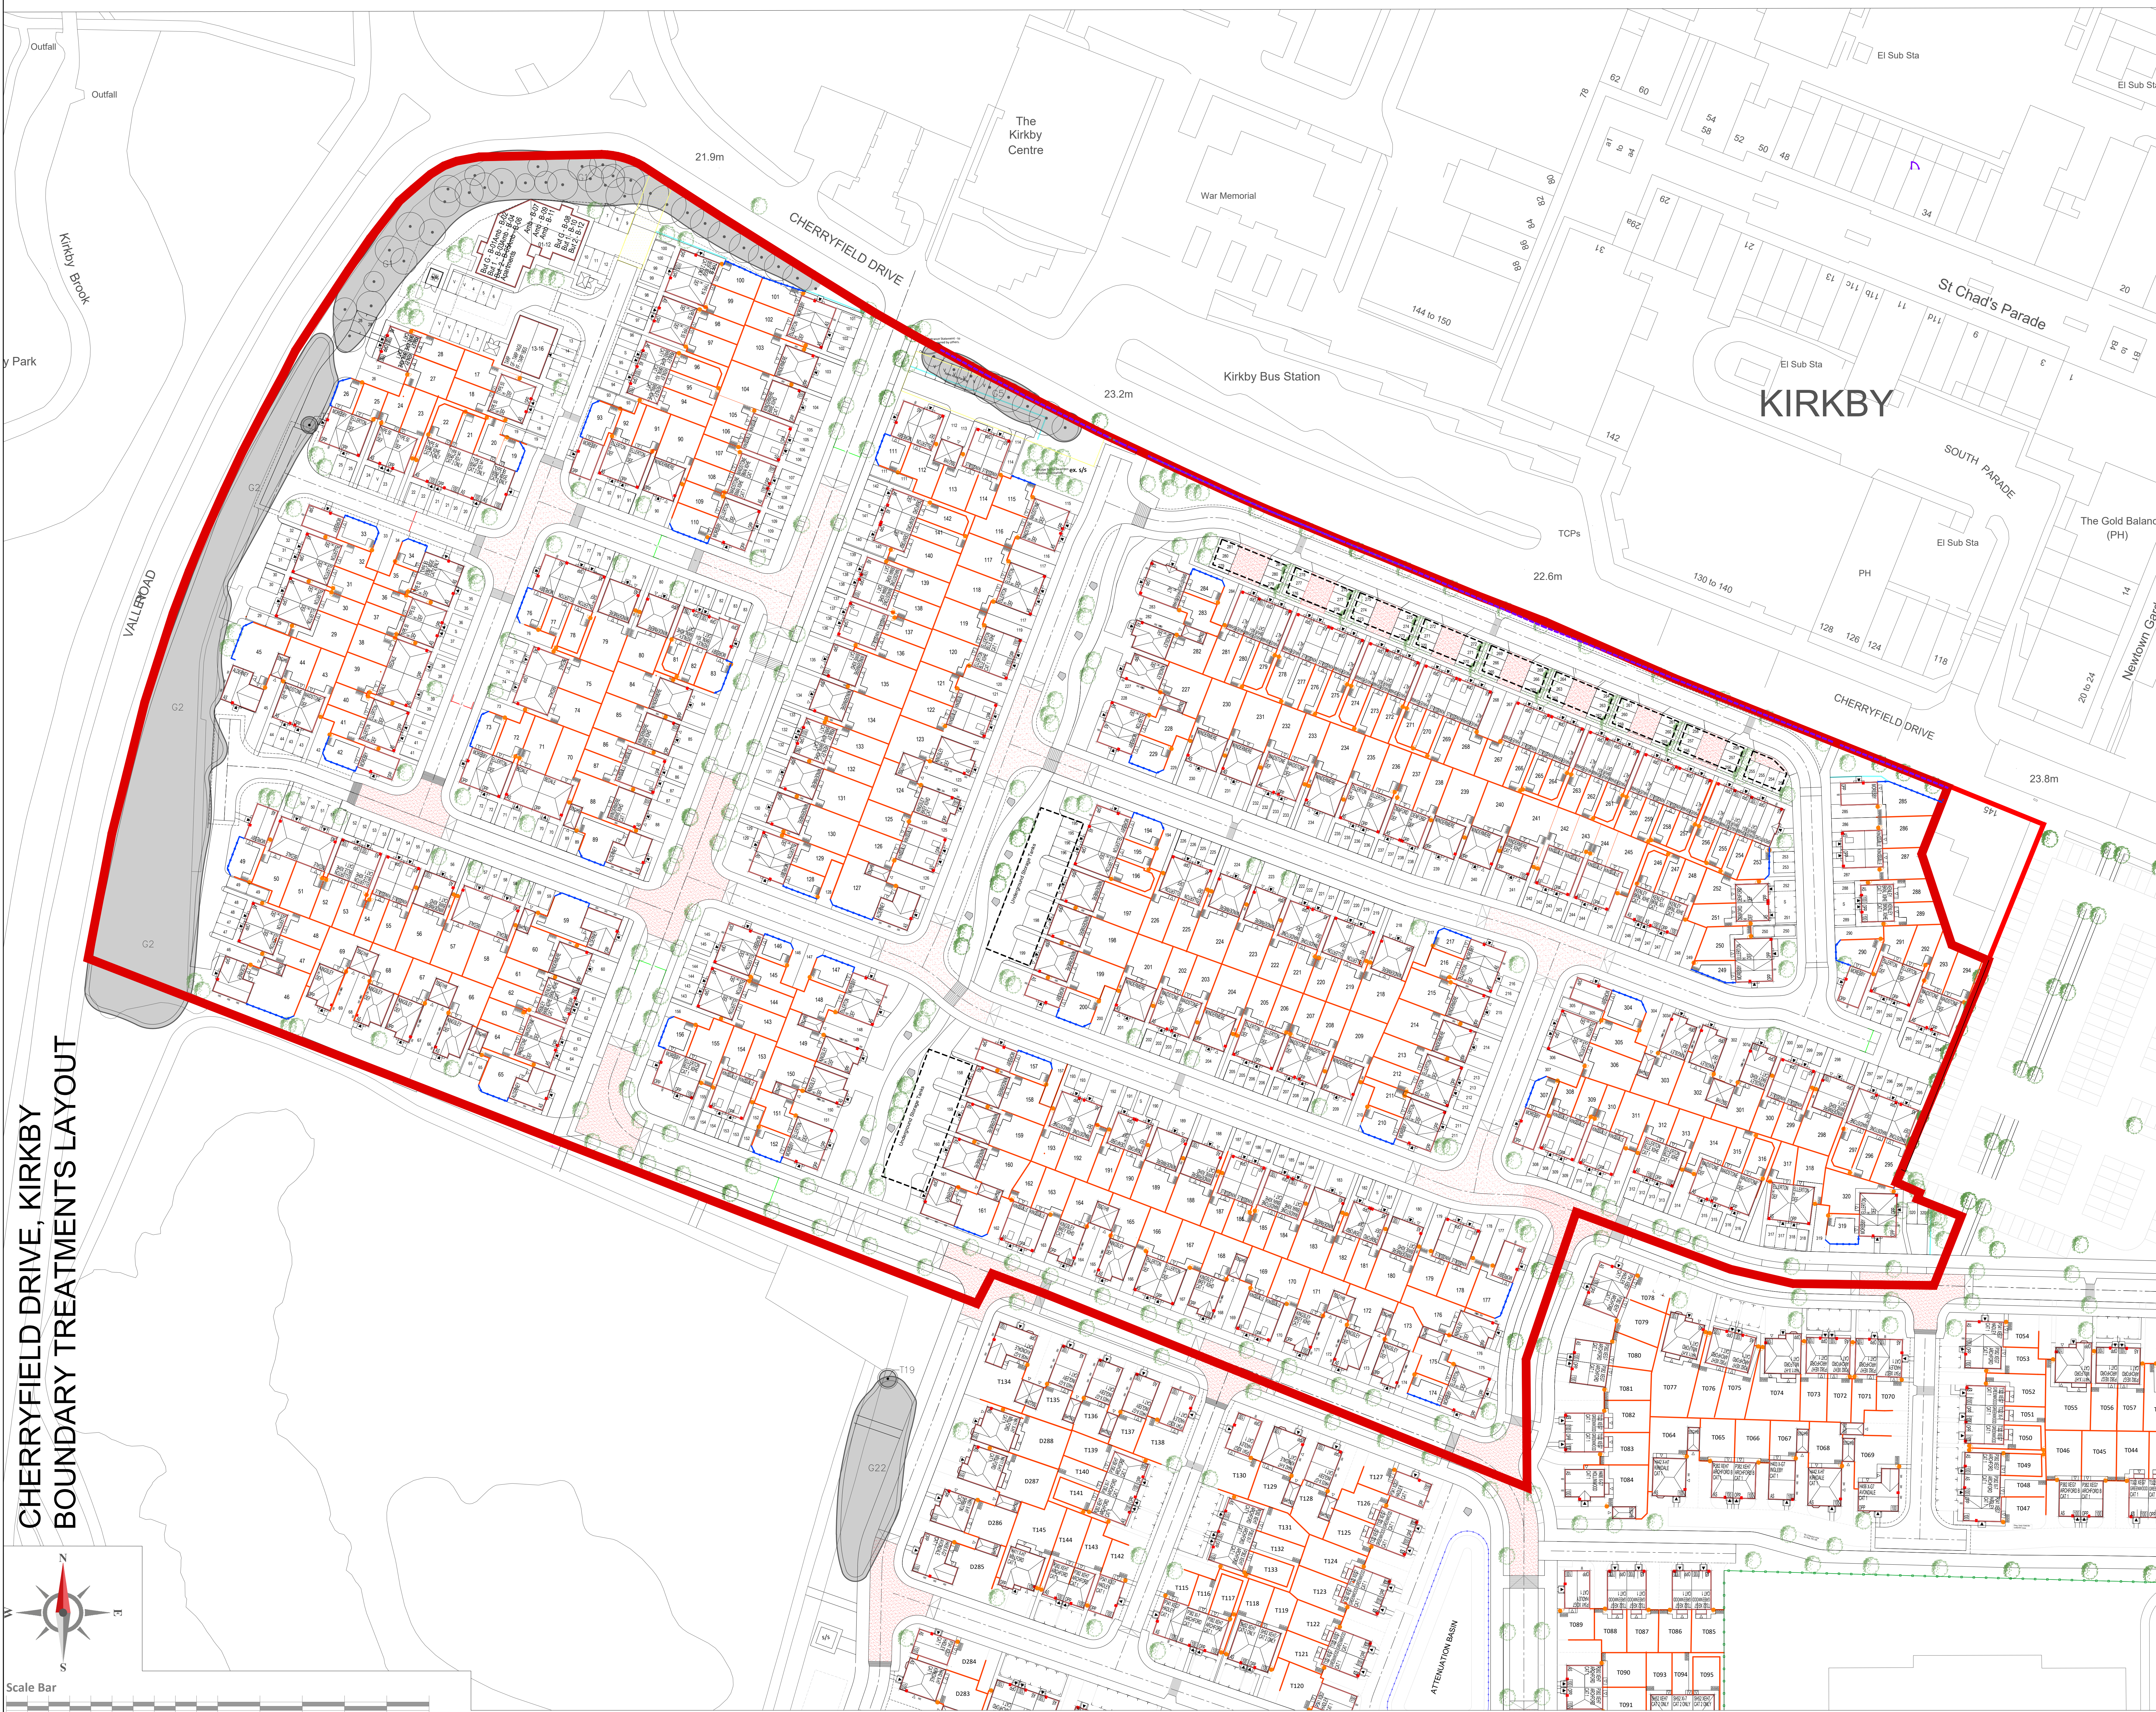


Warning to House Purchasers
Buyers are warned that this is a working drawing and the contents of this drawing may be subject to change during the build process. The layout, form, content and dimensions specified are included for general guidance only. Fixtures or features shown may differ in respect of individual properties. Whilst we make every effort to ensure our drawings are as up to date there may from time to time be an unavoidable delay in updating these due to changes in regulations and/or requirements. Purchasers are advised to check with Sales Advisor whether any alterations have been made to this drawing. The contents of the drawing is not considered a contract, and if any contract or variation arises specifically incorporating into the contract. They should not be relied upon for the purposes of entering into a contract to purchase any property.

Key:

- 1800mm close boarded fences
- 1800mm Brick Screen Wall
- 1200mm Hoop topped Rail
- 4m high acoustic fence
- 1200mm High wall with railings 600mm wall
- 1800mm High Timber Gate

CHERRYFIELD DRIVE, KIRKBY
BOUNDARY TREATMENTS LAYOUT

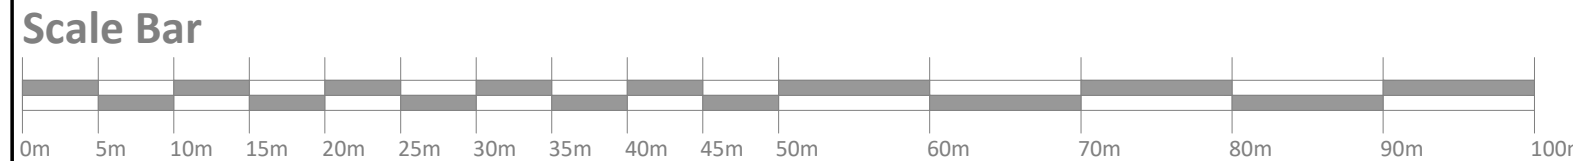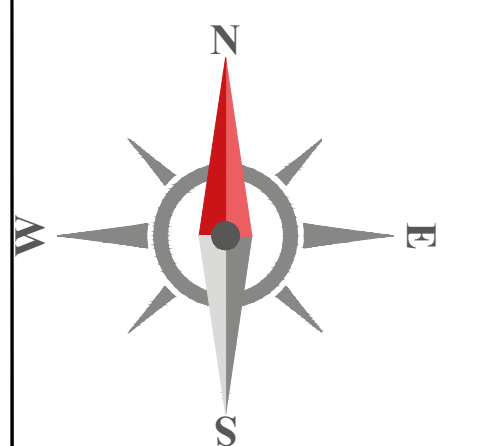

05	Updated layout to Highways Comments	15.01.25	AP
04	Updated layout to latest revision 27	20.12.24	AP
03	Updated layout to latest revision 26	26.11.24	CL
02	Updated layout to latest revision 21	10.10.24	CL
01	Updated layout to latest revision	13.03.24	JSM

Project: Cherryfield Drive, Kirkby			
Boundary Treatments Layout			
Sheet 2 of 3 (Barratt)			
Client: GUD	Date: 09.10.23	Scale: 1:500 @ A0	Revision: 05
Drawn: H9341 - BAH -	XX	- XX - DR - UD -	2023250
Do not scale from this drawing. Work to given dimensions only. Any discrepancies are to be reported to Originator.			
© Barratt Homes Ltd.			