



Whiston - Phase 2

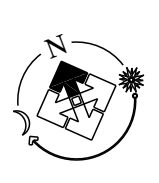

0m 10m 20m 30m 40m 50m
1:500

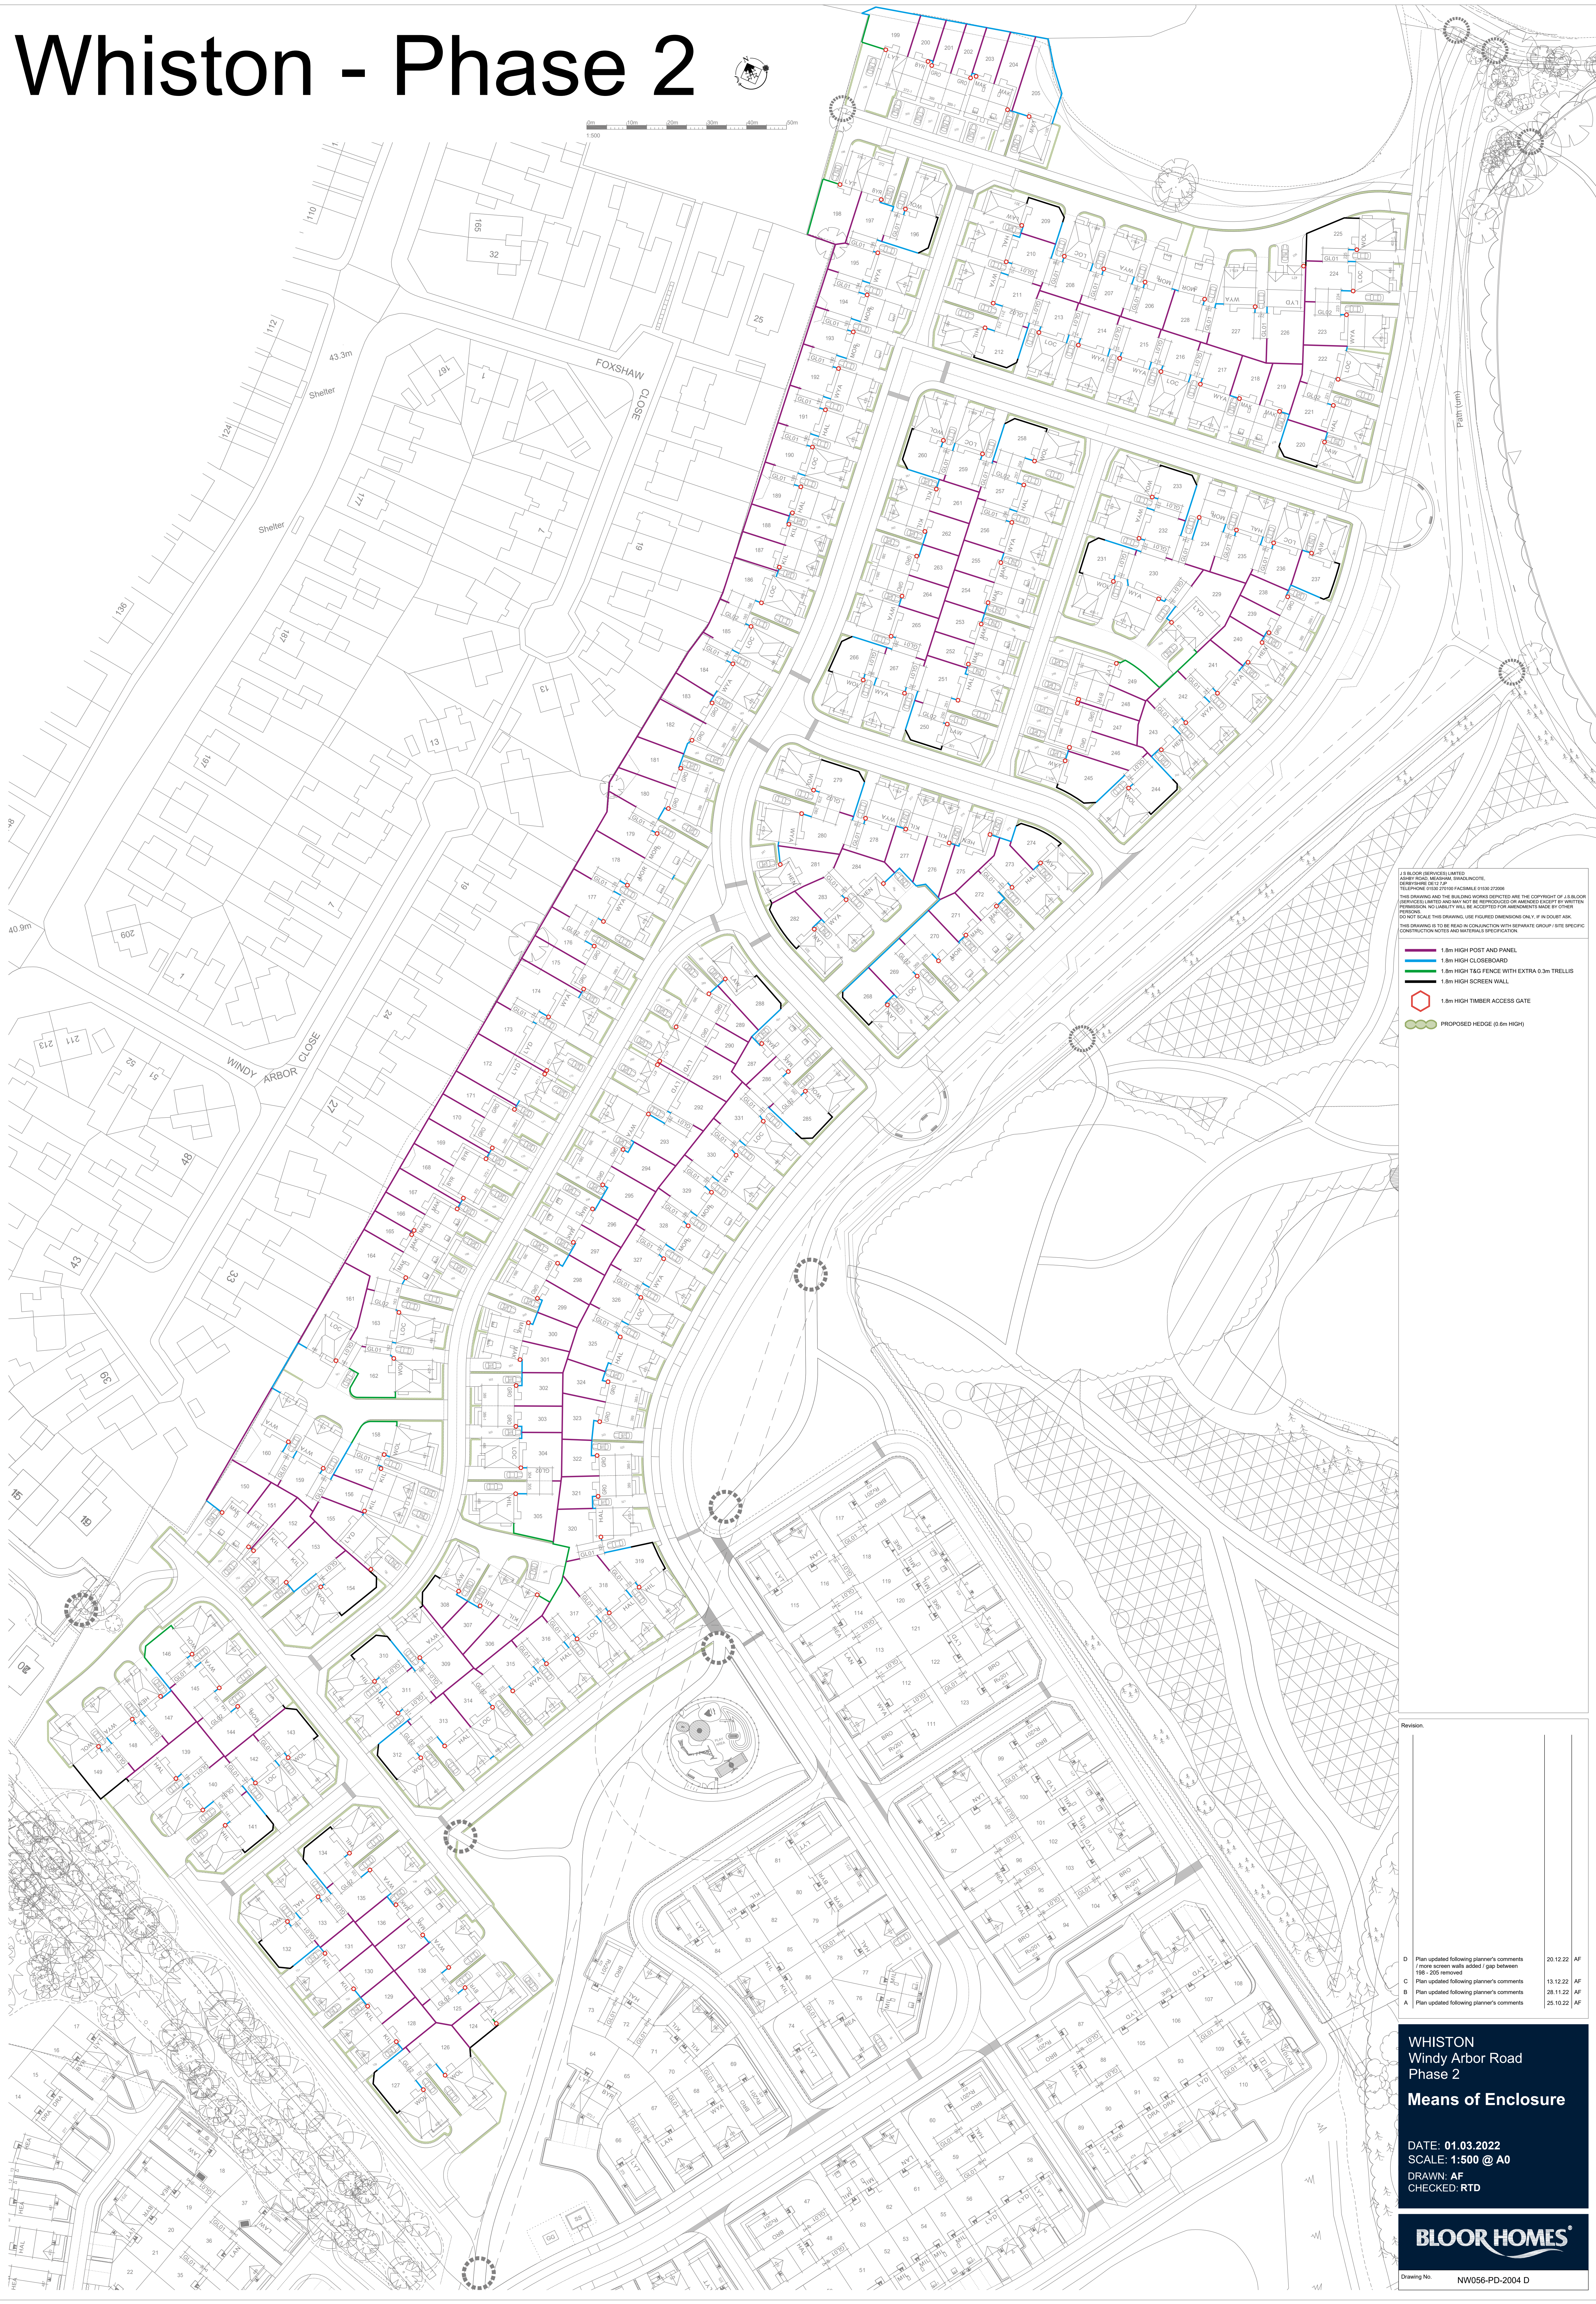

THIS DRAWING AND THE BUILDING WORKS DERIVED THEREFROM ARE THE COPYRIGHT OF BLOOR HOMES LIMITED AND MAY NOT BE REPRODUCED OR AMENDED WITHOUT THE WRITTEN PERMISSION OF BLOOR HOMES LIMITED. NO LIABILITY WILL BE ACCEPTED FOR AMENDMENTS MADE BY OTHER PERSONS.
THIS DRAWING IS TO BE READ IN CONJUNCTION WITH SEPARATE GROUP 1 SITE SPECIFIC CONSTRUCTION NOTES AND MATERIALS SPECIFICATION.
- 1.8m HIGH POST AND PANEL
 - 1.8m HIGH CLOSEBOARD
 - 1.8m HIGH T&G FENCE WITH EXTRA 0.3m TRELLIS
 - 1.8m HIGH SCREEN WALL
 - 1.8m HIGH TIMBER ACCESS GATE
 - PROPOSED HEDGE (0.6m HIGH)

Revision		
D	Plan updated following planner's comments / Floor screen walls added / gap between 198 - 205 removed	20.12.22 AF
C	Plan updated following planner's comments	13.12.22 AF
B	Plan updated following planner's comments	28.11.22 AF
A	Plan updated following planner's comments	25.10.22 AF

WHISTON
Windy Arbor Road
Phase 2

Means of Enclosure

DATE: 01.03.2022
SCALE: 1:500 @ A0
DRAWN: AF
CHECKED: RTD

BLOOR HOMES

Drawing No. NW056-PD-2004 D