


Whiston - Phase 2

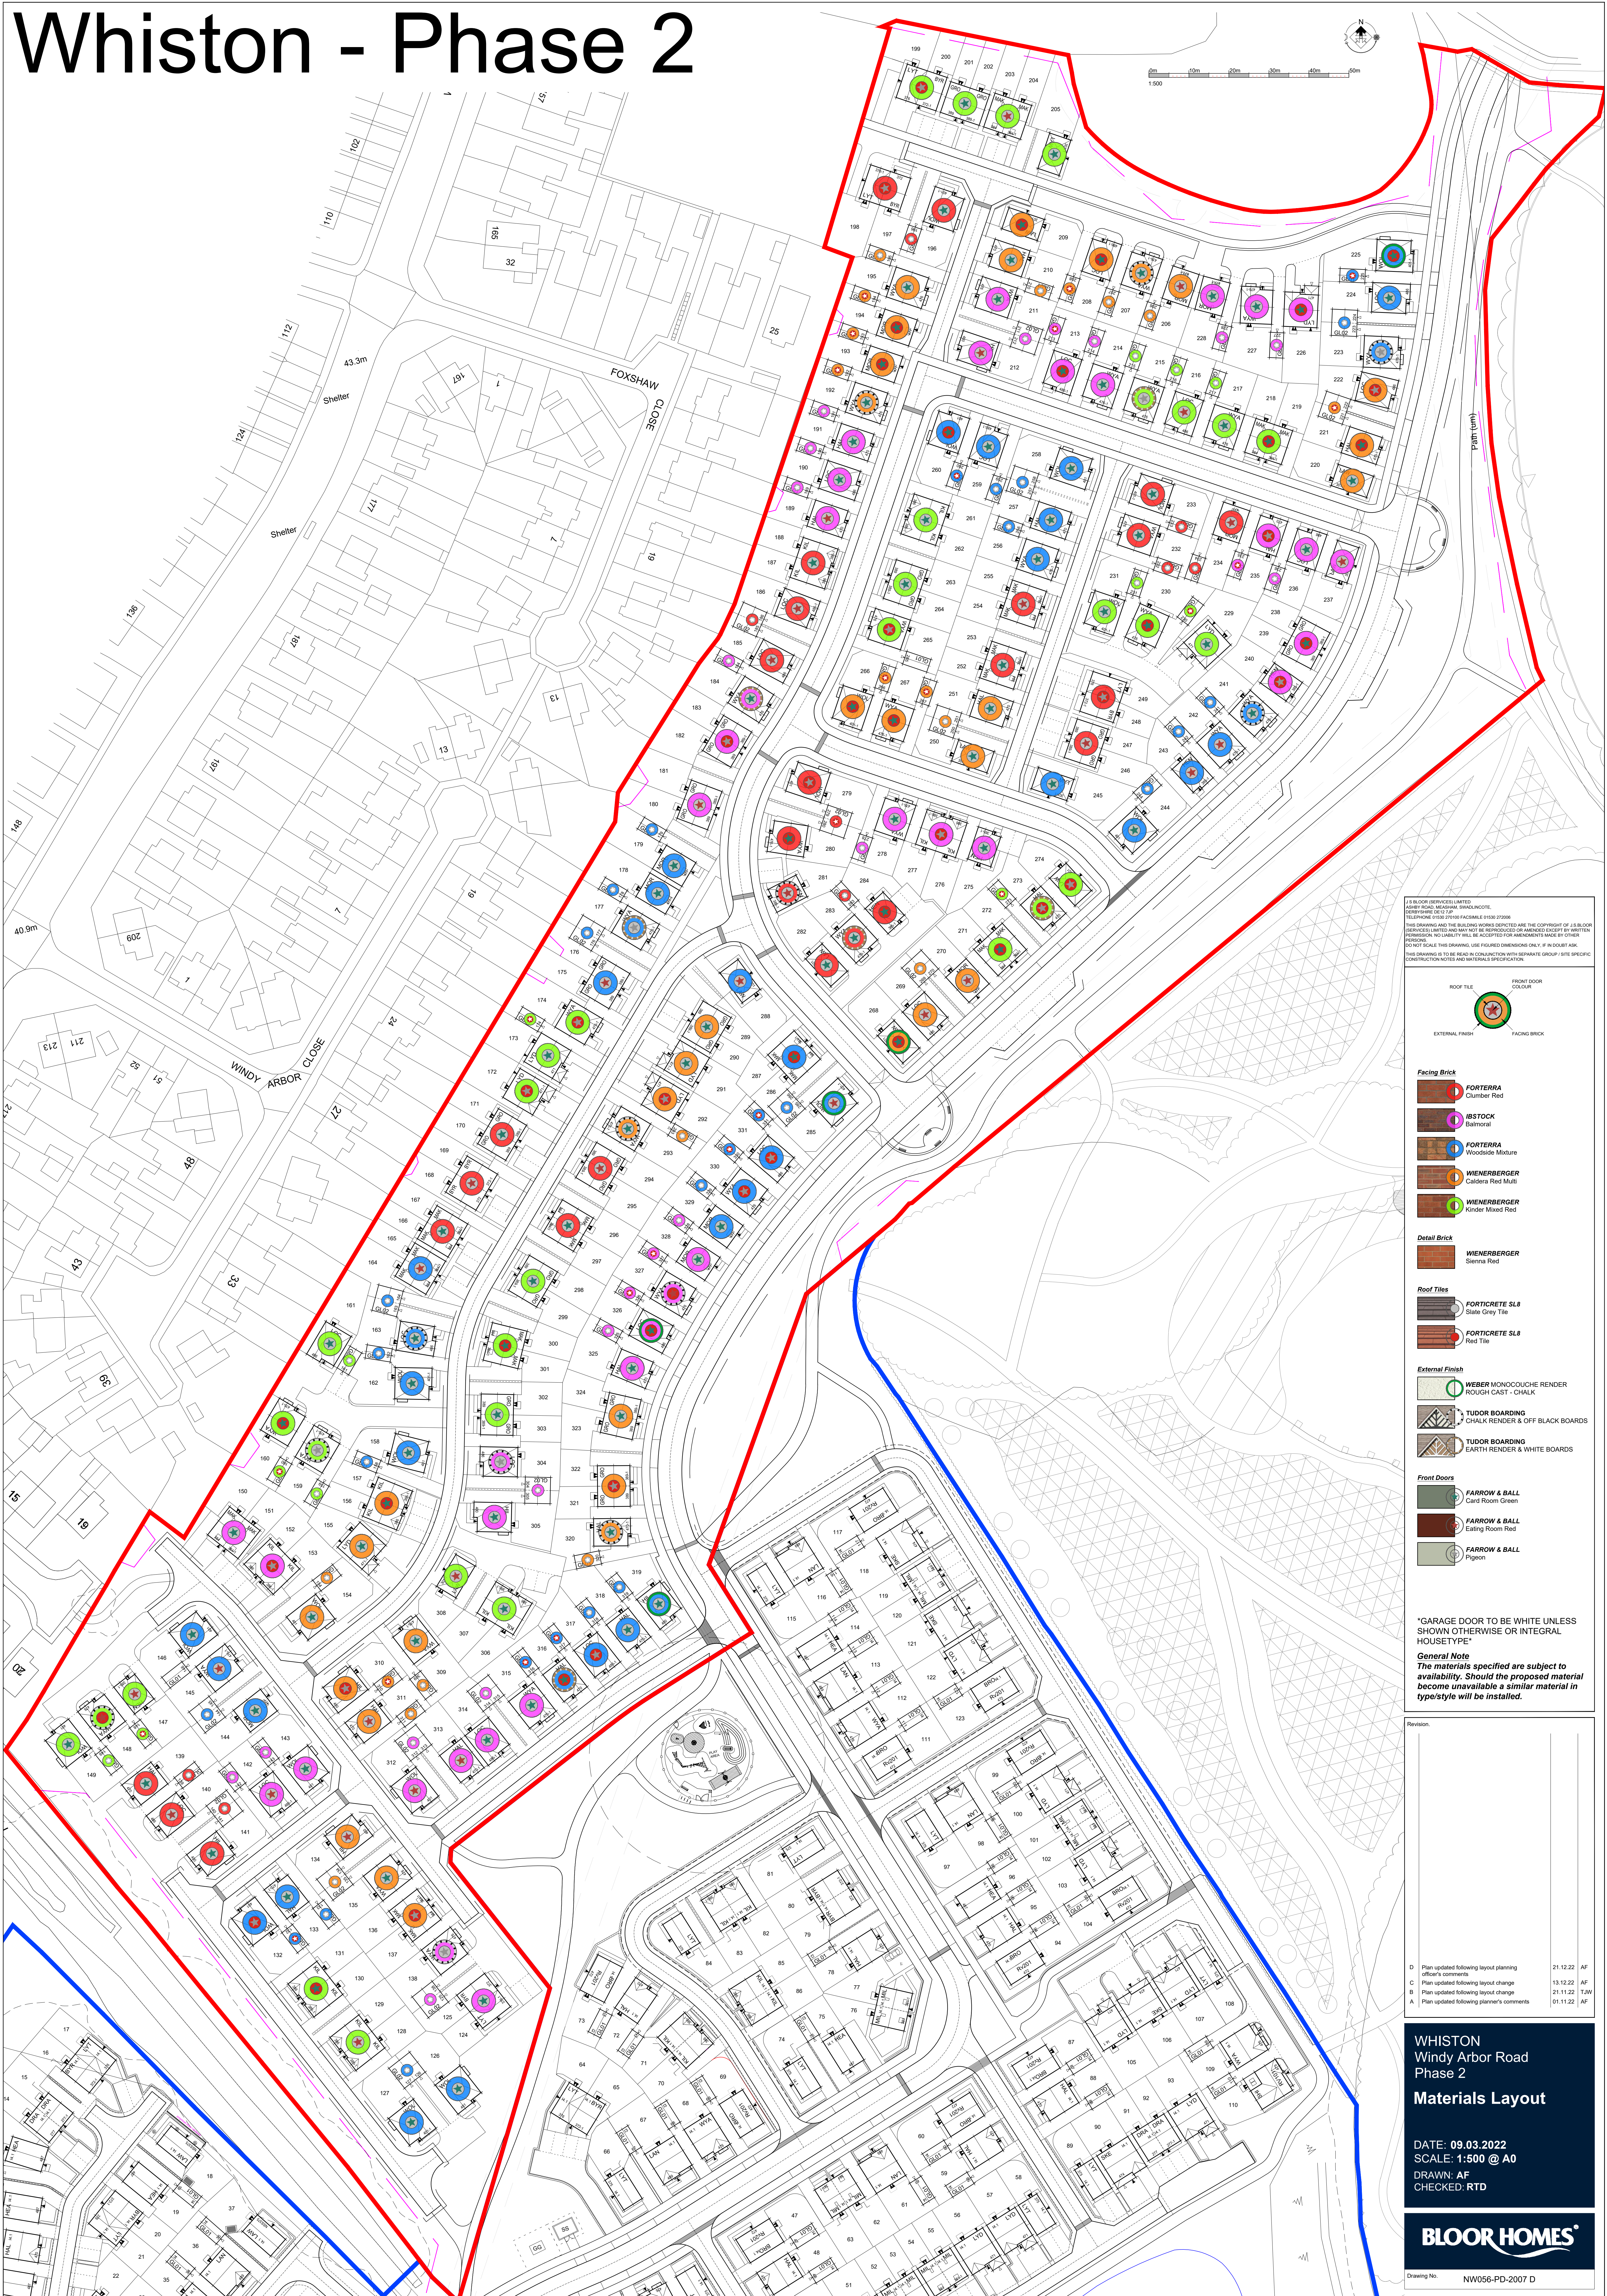


J S BLOOR (SERVICES) LIMITED
 ASD-BY ROAD, MEASHAM, SWADLINCOTE,
 DERBYSHIRE DE 12 7JF
 TELEPHONE 01530 270166 FACSIMILE 01530 272006

THIS DRAWING AND THE BUILDING WORKS DEPICTED ARE THE COPYRIGHT OF J.S.BLOOR (SERVICES) LIMITED AND MAY NOT BE REPRODUCED OR AMENDED EXCEPT BY WRITTEN PERMISSION. NO LIABILITY WILL BE ACCEPTED FOR AMENDMENTS MADE BY OTHER PERSONS.

DO NOT SCALE THIS DRAWING, USE FIGURED DIMENSIONS ONLY. IF IN DOUBT ASK.

THIS DRAWING IS TO BE READ IN CONJUNCTION WITH SEPARATE GROUP 1 SITE SPECIFIC CONSTRUCTION NOTES AND MATERIALS SPECIFICATION.

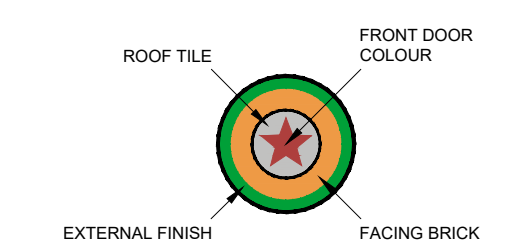

Facing Brick

	FORTERRA Clumber Red
	IBSTOCK Balmoral
	FORTERRA Woodside Mixture
	WIENERBERGER Caldera Red Multi
	WIENERBERGER Kinder Mixed Red

Detail Brick



WIENERBERGER
Sienna Red

Roof Tiles

 **FORTICRETE SL8**
Slate Grey Tile

 **FORTICRETE SL8**
Red Tile

External Finish

	WEBER MONOCOUCHE RENDER ROUGH CAST - CHALK
	TUDOR BOARDING CHALK RENDER & OFF BLACK BOARDS
	TUDOR BOARDING EARTH RENDER & WHITE BOARDS

Front Doors

	FARROW & BALL Card Room Green
	FARROW & BALL Eating Room Red
	FARROW & BALL Pigeon

GARAGE DOOR TO BE WHITE UNLESS SHOWN OTHERWISE OR INTEGRAL HOUSETYPE

General Note
The materials specified are subject to availability. Should the proposed material become unavailable a similar material in type/style will be installed.

Revision			
D	Plan updated following layout planning officer's comments	21.12.22	AF
C	Plan updated following layout change	13.12.22	AF
B	Plan updated following layout change	21.11.22	TJW
A	Plan updated following planner's comments	01.11.22	AF

WHISTON
Windy Arbor Road
Phase 2
Materials Layout

DATE: 09.03.2022
SCALE: 1:500 @ A0
DRAWN: AF
CHECKED: RTD



Drawing No. NW056-PD-2007 D