


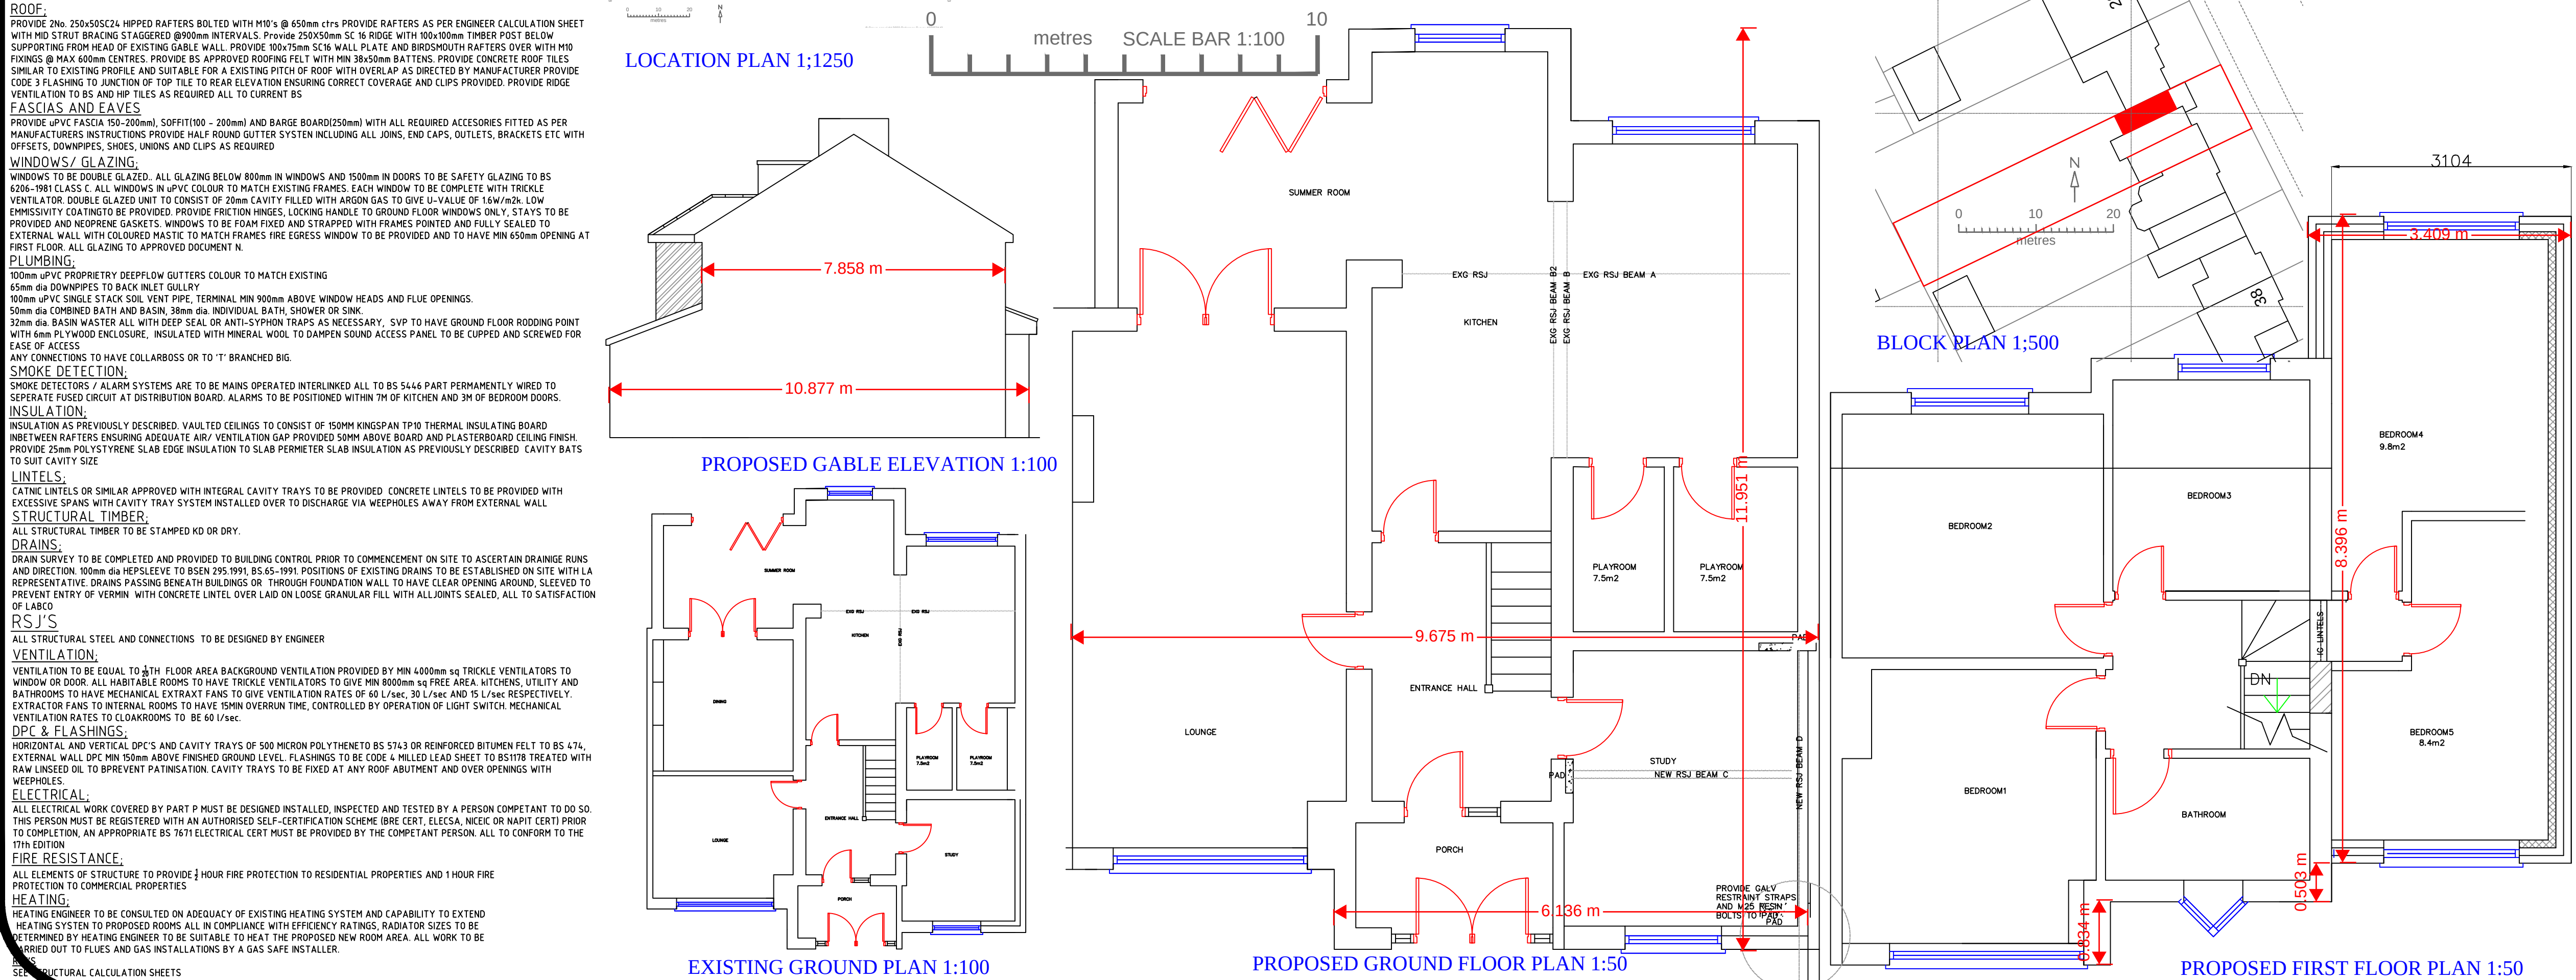

General Notes		
10 1 to 50 metres 0 10 1 to 100 metres 0		
No.	Revision/Issue	Date

FIRST FLOOR EXTENSION
TO SIDE

Project Name and Address

32 BOWRING PARK AV.
L16 2NJ

<table border="1" style="width: 100%; border-collapse: collapse;"> <tr> <td style="width: 30%; padding: 2px 5px;">Project</td> <td style="padding: 2px 5px;">BOWR</td> </tr> <tr> <td style="padding: 2px 5px;">Date</td> <td style="padding: 2px 5px;">MAR22</td> </tr> <tr> <td style="padding: 2px 5px;">Scale</td> <td style="padding: 2px 5px;">1:50 1:100 1:500 1:1250</td> </tr> </table>	Project	BOWR	Date	MAR22	Scale	1:50 1:100 1:500 1:1250	Sheet 1
Project	BOWR						
Date	MAR22						
Scale	1:50 1:100 1:500 1:1250						