


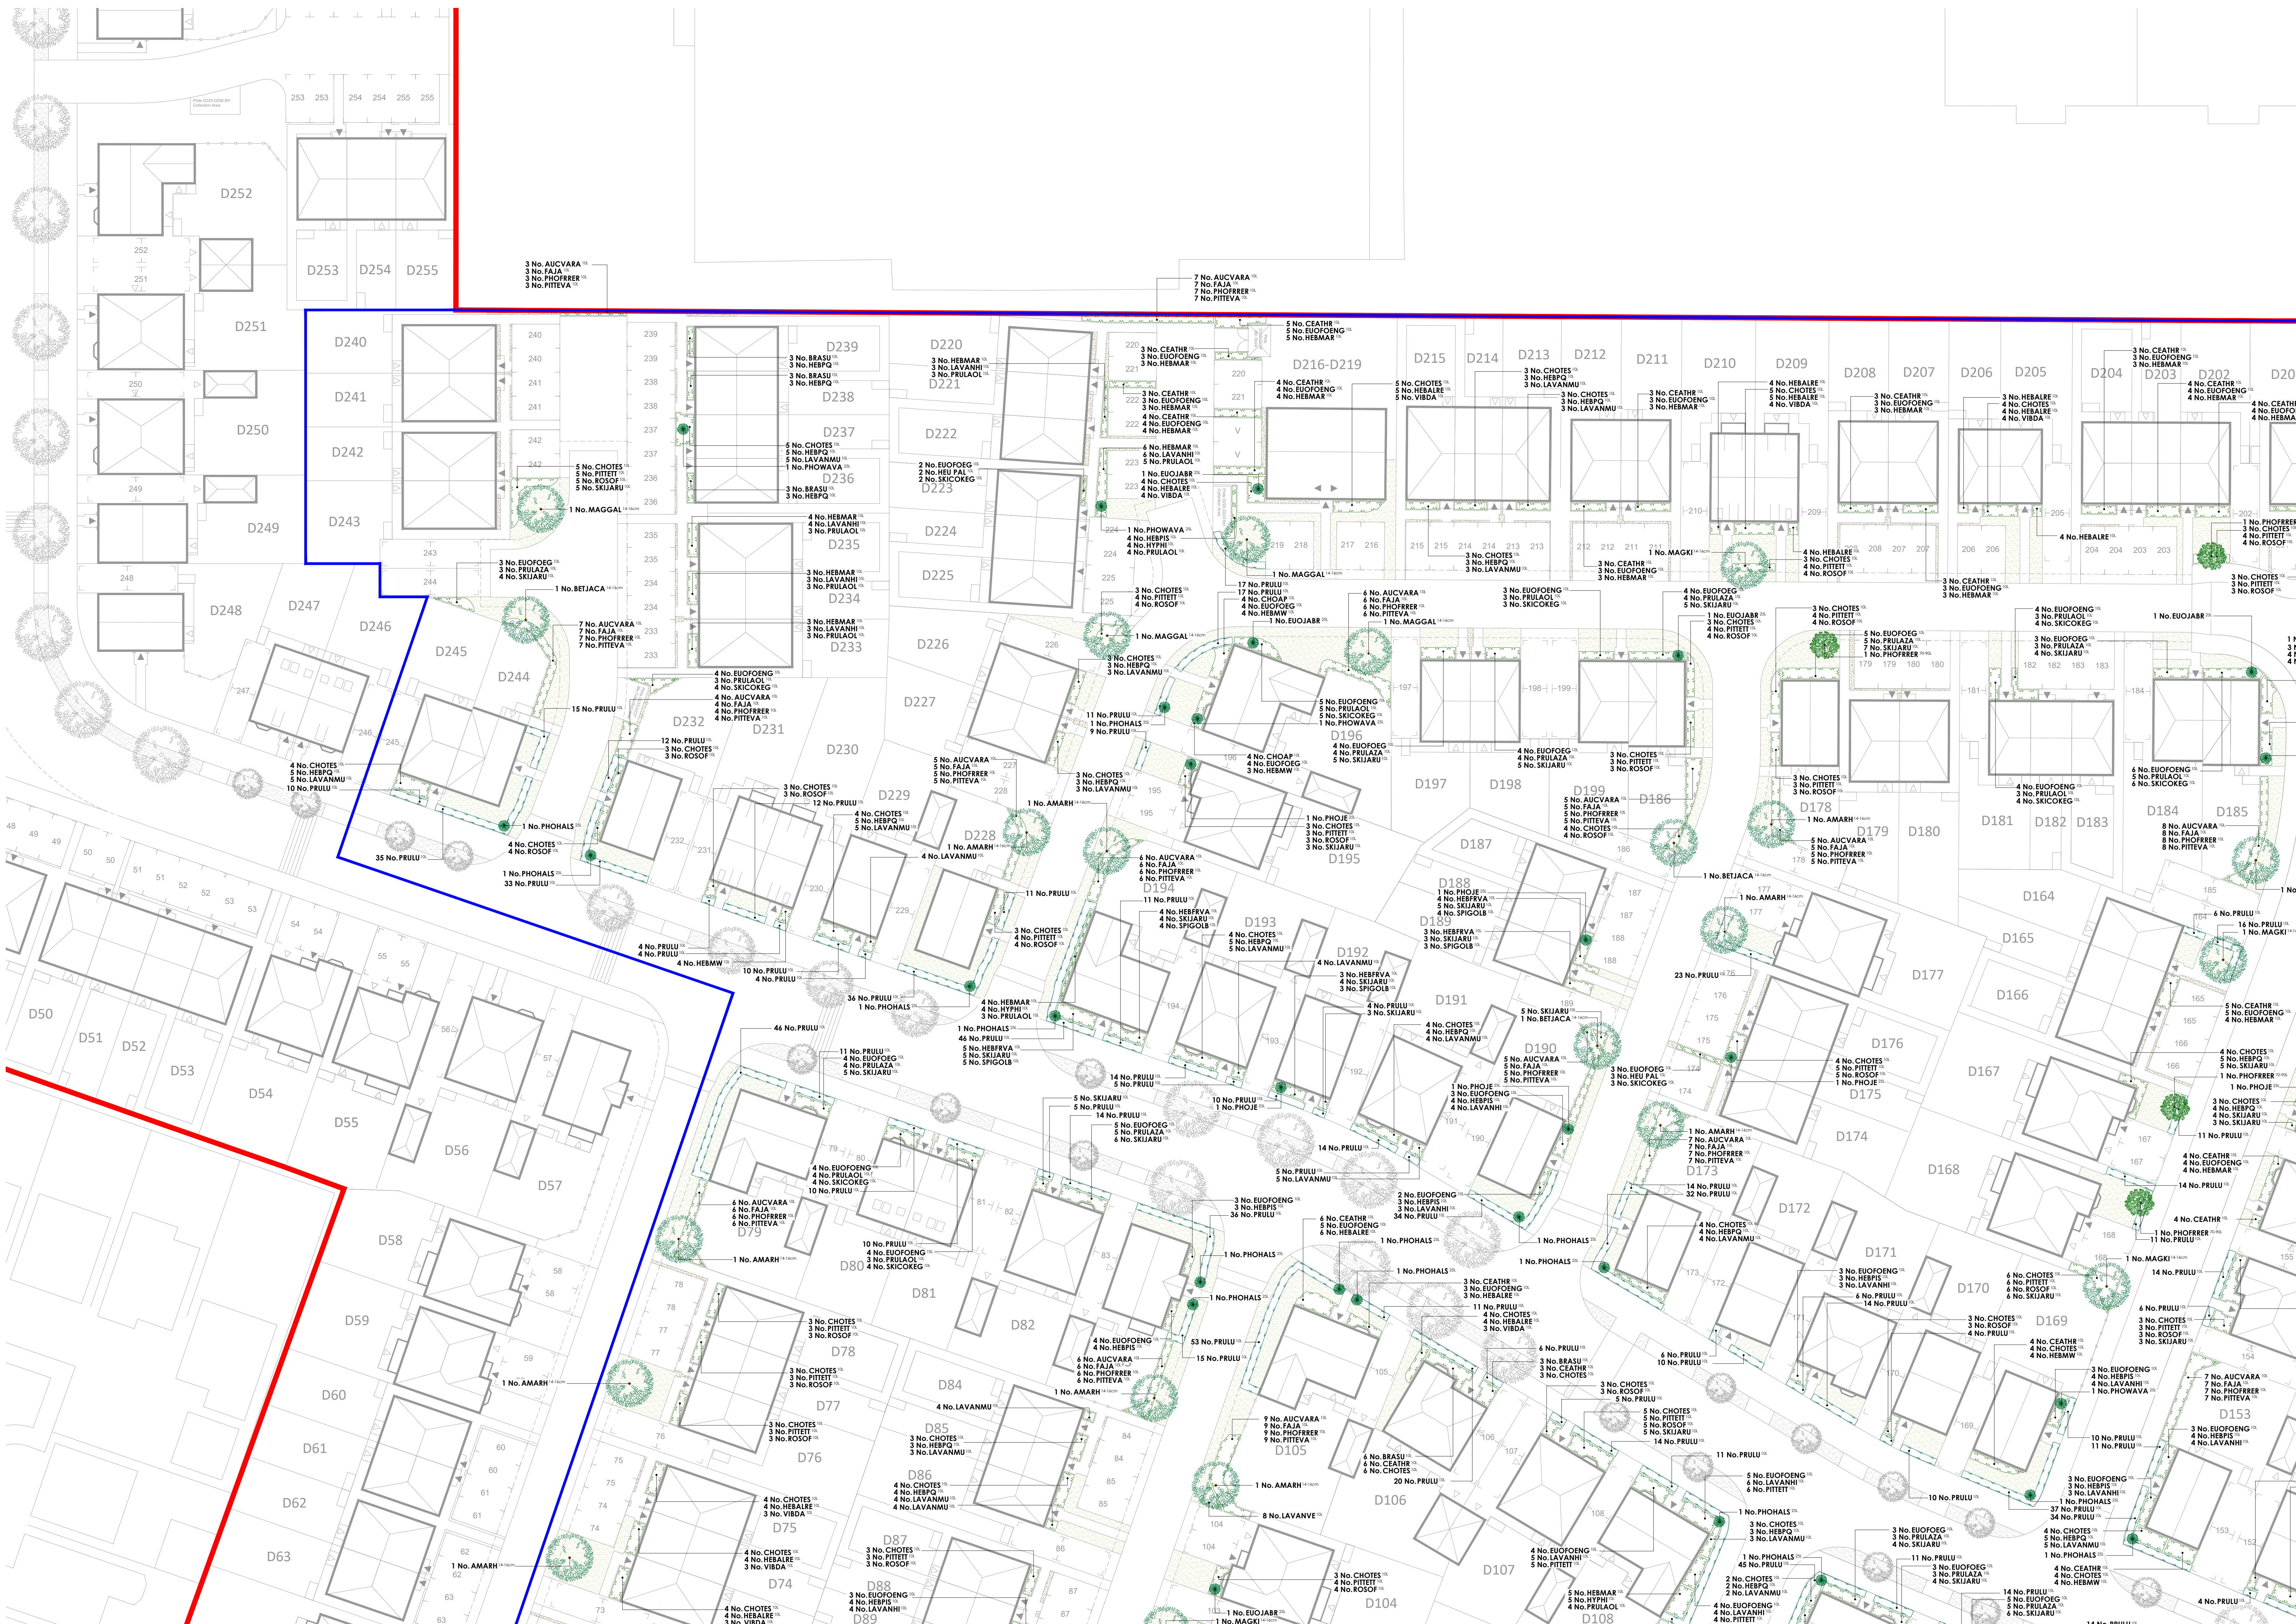

PLANT SCHEDULE					
Abbr	Species	Supply	Height	Girth	Number
AMARRH	Amelanchier arborea 'Robin Hill'	EHSId: RB	425-600cm	14-16cm	20
BETJACA	Betula utilis jacquemontii	EHSId: RB	425-600cm	14-16cm	5
MAGGAL	Magnolia 'Galaxy'	EHSId: RB	425-600cm	14-16cm	6
MAGKI	Magnolia kobus 'Isis'	EHSId: RB	425-600cm	14-16cm	10
					Total: 41


Abbr	Species	Pat Size	Height	Habit	Number
EUOJABR	Eunymus japonicus 'Bravo'	25L	100-120cm	Bushy	10
ILECRA	Ilex crenata	25L	100-125cm	Topiary cone	12
PHOJE	Phorhium 'Jester'	25L	100-125cm	Top Cm	13
PHOWAVA	Phorhium 'Yellow Wave'	25L	100-125cm	Top Cm	17
PHOHALS	Photinia fraseri 'Red Robin'	25L	150-175cm	Topiary half std.	28
PHOFRRER	Photinia x fraseri 'Red Robin'	70-90L	225-250cm	Standard: 12-14cm gth	5
					Total: 85

Single Species Hedgerows					
Abbr	Species	Pat Size	Height	Habit	Density
PRULU	Prunus laurocerasus	10L	80-100cm	Bushy 0.4Ctr	1776
					Total: 1776

Shrubs						
Abbr	Species	Pot Size	Height	Habit	Density	Number
AUCVARA	Aucuba japonica 'Variegata'	10L	40-60cm	Bushy	0.7Cm	170
BRASU	Brachyglottis 'Sunshine'	10L	40-60cm	Bushy	0.7Cm	61
CEATHR	Ceanothus thyrsiflorus repens	10L	40-60cm	Bushy	0.7Cm	91
CHOPAF	Choysya 'Aztec Pearl'	10L	40-60cm	Bushy	0.7Cm	8
CHOTE	Choysya ternata	10L	40-60cm	Bushy	0.7Cm	47
CHOTES	Choysya ternata 'Sundance'	10L	40-60cm	Bushy	0.7Cm	412
EUOFOENG	Eunymus fortunei 'Emerald 'n' Gold'	10L	30-40cm	Bushy	0.7Cm	181
EUOFOEG	Eunymus fortunei 'Emerald Galaxy'	10L	30-40cm	Bushy	0.7Cm	69
FALJA	Fatsia japonica	10L	40-60cm	Bushy	0.7Cm	170
HEBLGOA	Hebe 'Autumn Glory'	10L	40-60cm	Bushy	0.7Cm	6
HEBMAR	Hebe 'Marjorie'	10L	40-60cm	Bushy	0.7Cm	91
HEBMW	Hebe 'Mrs Winder'	10L	40-60cm	Bushy	0.7Cm	19
HEBPA	Hebe 'Purple Queen'	10L	40-60cm	Bushy	0.7Cm	186
HEBALRE	Hebe abicans 'Red Edge'	10L	30-40cm	Bushy	0.7Cm	66
HEBRVA	Hebe franciscana 'Variegata'	10L	40-60cm	Bushy	0.7Cm	64
HEBRIS	Hebe pinguifolia 'Sutherland'	10L	30-40cm	Bushy	0.7Cm	140
HEU PAL	Hachyera micrantha 'Palace Purple'	10L	30-40cm	Bushy	0.7Cm	11
HYPHI	Hypericum 'Hidcote'	10L	40-60cm	Bushy	0.7Cm	51
LAVAN LAI	Lavandula angustifolia 'Hidcote'	10L	30-40cm	Bushy	0.7Cm	86
LAVANMU	Lavandula angustifolia 'Munstead'	10L	30-40cm	Bushy	0.7Cm	130
LAVANVE	Lavandula angustifolia 'Vera'	10L	30-40cm	Bushy	0.7Cm	55
MIS ZEB	Miscanthus 'Zebrinus'	10L	40-60cm	Bushy	0.7Cm	6
PHOFRRER	Photinia fraseri 'Red Robin'	10L	80-100cm	Bushy	0.7Cm	170
PITETT	Philadelphus tenuiflorus 'Tom Thumb'	10L	30-40cm	Bushy	0.7Cm	203
PITEVA	Philadelphus tenuiflorus 'Variegatum'	10L	40-60cm	Bushy	0.7Cm	10
PRULACOL	Prunus laurocerasus 'Otto Luyken'	10L	60-80cm	Bushy	0.7Cm	149
PRULAZA	Prunus laurocerasus 'Zabellana'	10L	40-60cm	Bushy	0.7Cm	50
ROSOF	Rosmarinus officinalis	10L	40-60cm	Bushy	0.7Cm	256
SARHCHU	Sarcococca humilis	10L	30-40cm	Bushy	0.7Cm	4
SKICOKEG	Skimmia confusa 'Kew Green'	10L	40-60cm	Bushy	0.7Cm	64
SKIJARU	Skimmia japonica 'Rubella'	10L	40-60cm	Bushy	0.7Cm	243
SPIJAAW	Spiraea japonica 'Anthony Waterer'	10L	40-60cm	Bushy	0.7Cm	6
SPIGOLB	Spiraea japonica 'Gold Mound'	10L	40-60cm	Bushy	0.7Cm	44
VIBDA	Viburnum davidii	10L	40-60cm	Bushy	0.7Cm	32
						Total: 3301

- KEY**
- Full application site boundary.
 - Phase 1 drawing extents.
 - Infrastructure Landscape Proposals - please refer to latest version of drawings GL1859 01-05 for details.
 - Turf & Seeding**
 - Turf
 - Turf to gardens to be laid as Rotawin 'Medallion', or similar approved.
 - Aggregates**
 - Gravel
 - Decorative gravel to be laid to a depth of 50mm over a geotextile membrane.

Drawing to be read in conjunction with GL1859 00 Landscape Specification & Designer's Risk Assessment.

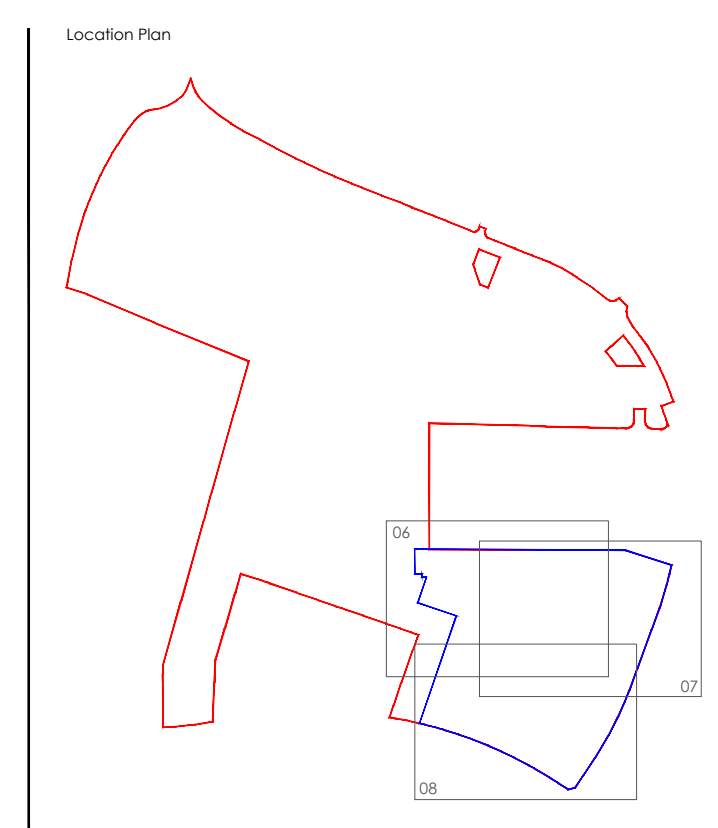

Rev	Date	Notes	By	Project
A	01/11/23	Updated to latest input.	AD	Cherryfield Drive, Kirkby
B	13/03/24	Updated to latest input.	AD	
C	01/11/24	Updated to latest input. Landscape specification notes updated. Refer to drawing GL1859 00.	DW	

Project: Cherryfield Drive, Kirkby

Phase 1 (Plots 68 - 245)

Author: PLANNING

Client: David Wilson Homes North West

Scale: 1:250 @ A0

Drawn by: AD

Checked by: JW

Date: 01/11/2022

Reference: GL1859 04C

golby+luck landscape architects