


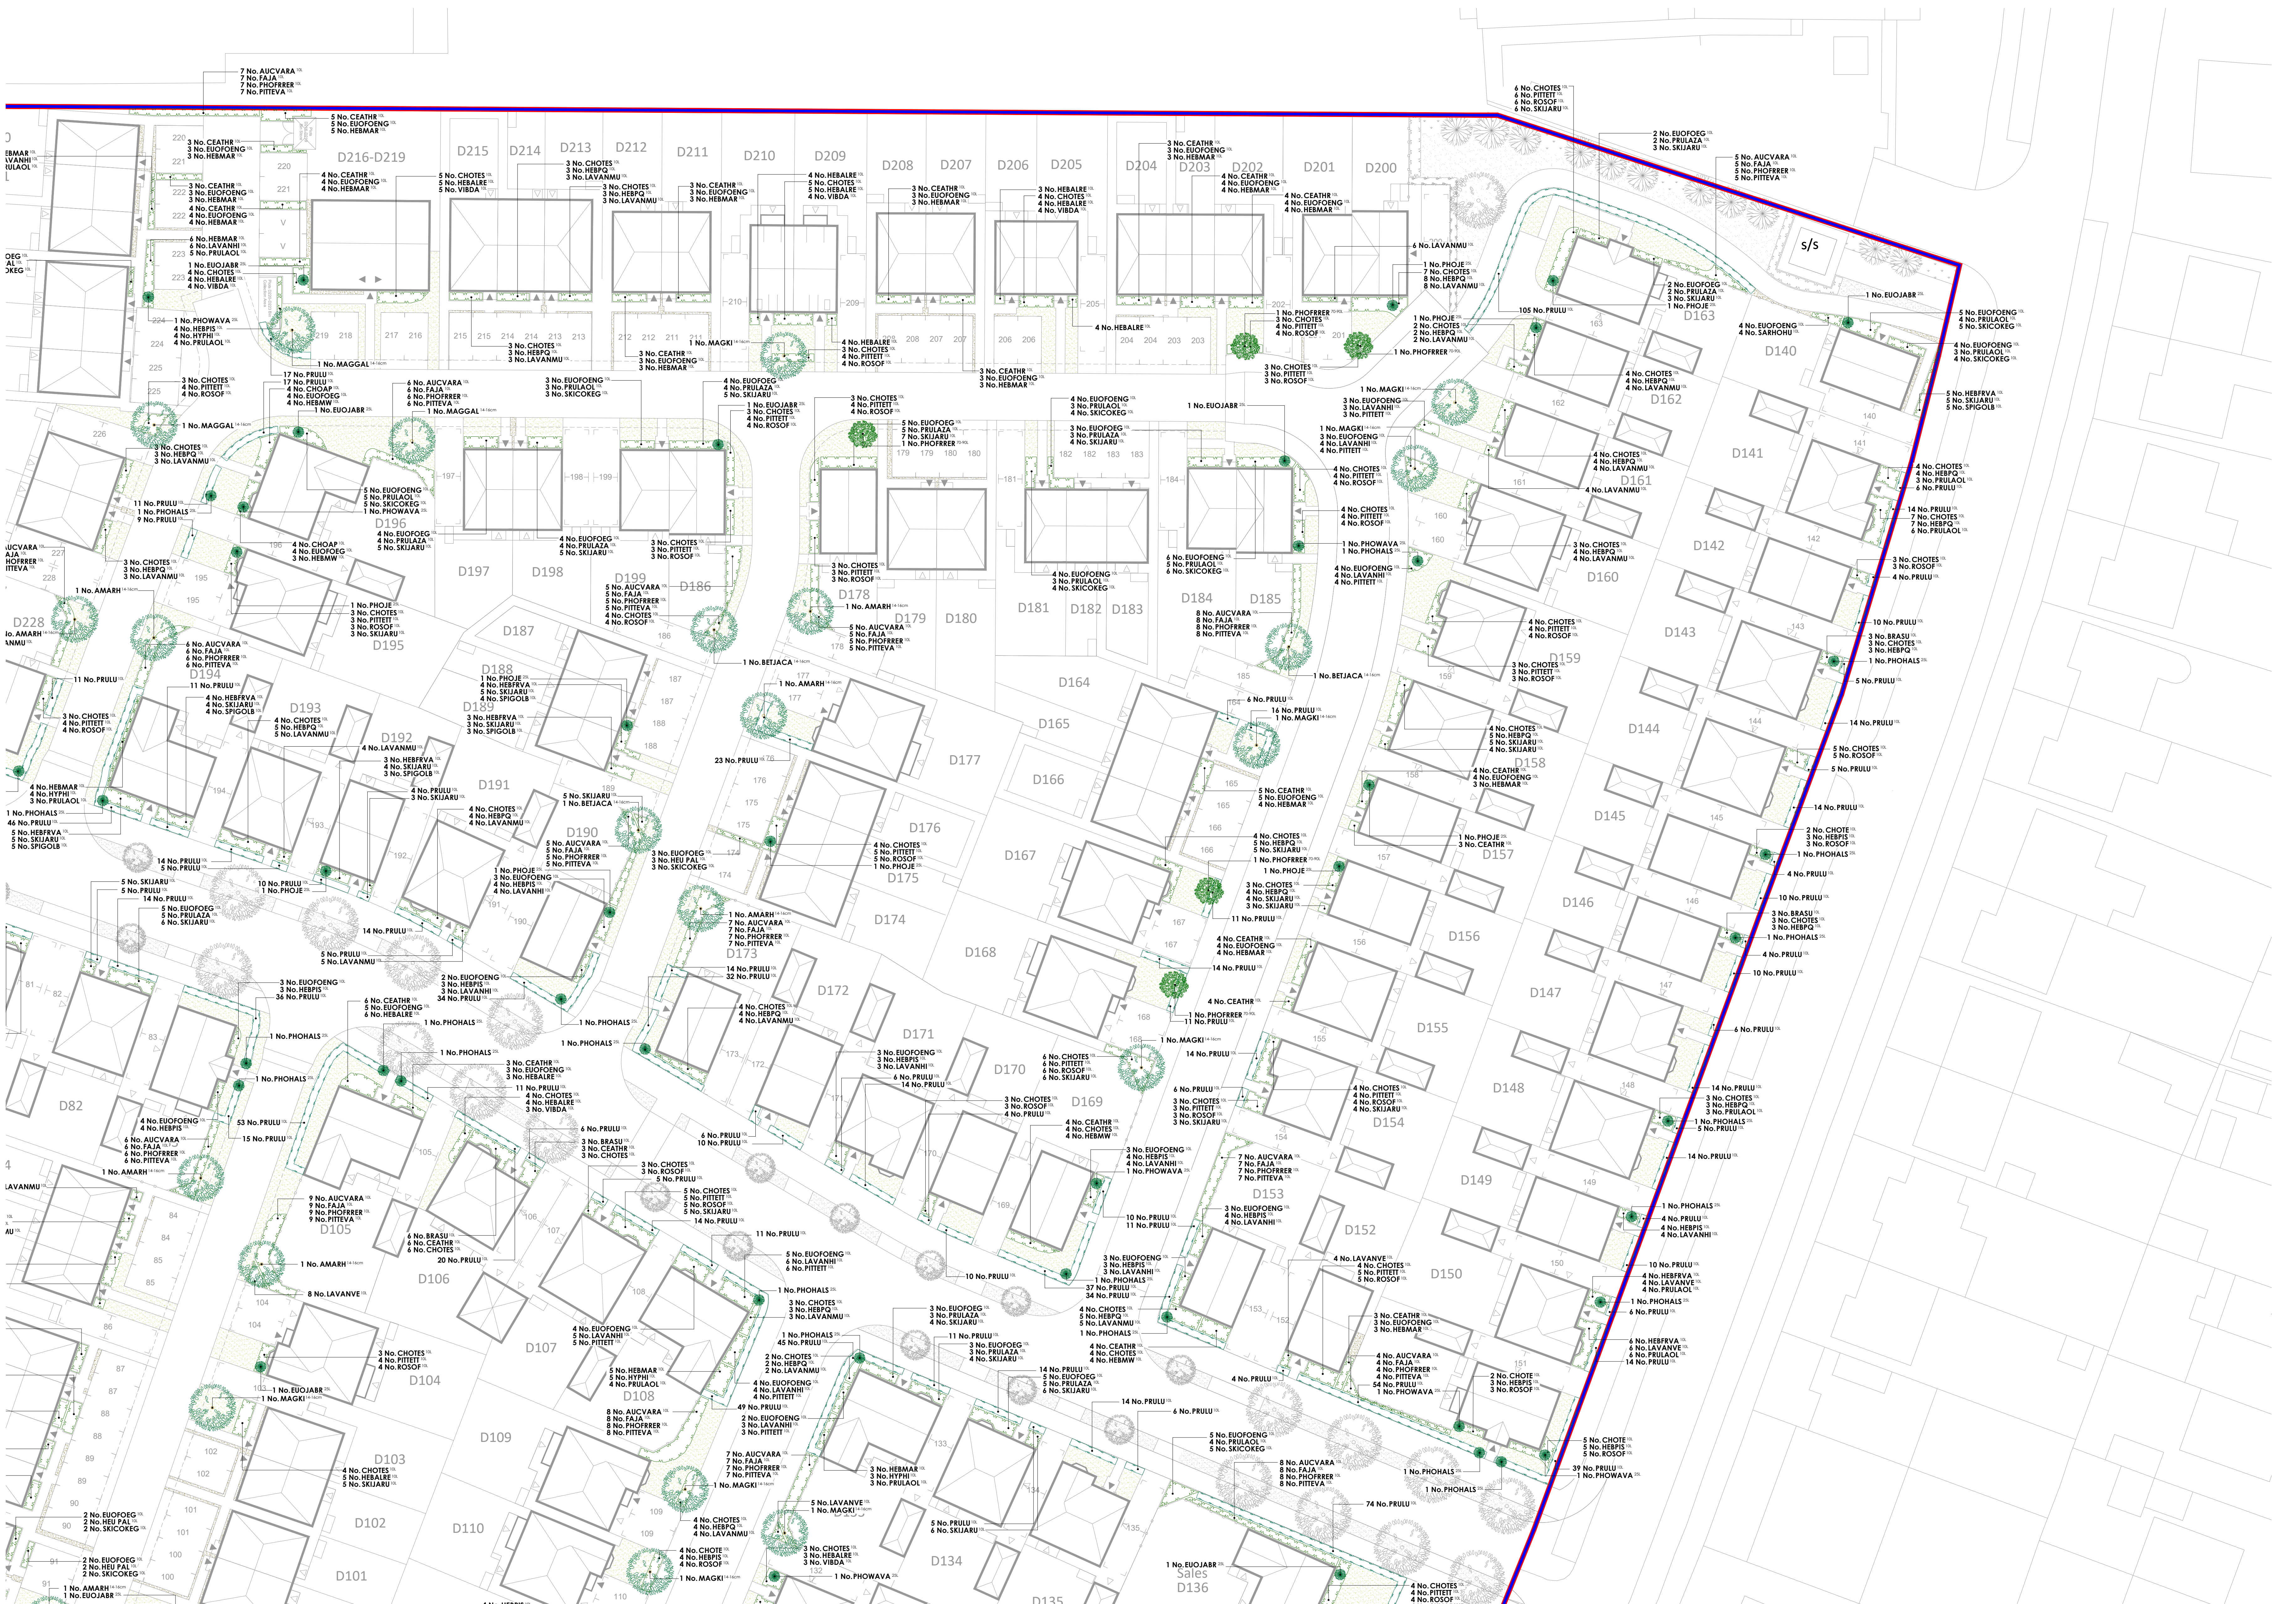

PLANT SCHEDULE					
Trees	Abbr	Species	Supply	Height	Girth
AMARH	Amelanchier arborea	Robin Hill	EHSId: RB	425-600cm	14-16cm
BETJACA	Betula utilis jacquemontii		EHSId: RB	425-600cm	14-16cm
MAGGAL	Magnolia 'Galaxy'		EHSId: RB	425-600cm	14-16cm
MAGKI	Magnolia kobus 'Isi'		EHSId: RB	425-600cm	14-16cm
Total: 41					
Specimen Shrubs					
Abbr	Species	Pol Size	Height	Habit	Number
EUOJABR	Eunymus japonicus 'Bravo'	25L	100-120cm	Bushy	10
ILECRA	Ilex crenata	25L	100-125cm	Topiary cone	12
PHOJE	Phormium 'Jester'	25L	100-125cm	Top Tr	13
PHOWAVA	Phormium 'Yellow Wave'	25L	100-125cm	Top Tr	17
PHOHALS	Phloxia fraseri 'Red Robin'	25L	150-175cm	Topiary half std.	28
PHOFRRER	Phloxia x fraseri 'Red Robin'	70-90L	225-250cm	Standard: 12-14cm gth	5
Total: 85					
Single Species Hedgerows					
Abbr	Species	Pol Size	Height	Habit	Density
PRULU	Prunus lauratinica	10L	80-100cm	Bushy	0.4Ctr
Total: 1776					
Shrubs					
Abbr	Species	Pol Size	Height	Habit	Density
AUCVARA	Aucuba japonica 'Variegata'	10L	40-60cm	Bushy	0.7Ctr
BRASU	Brachyglottis 'Sunshine'	10L	40-60cm	Bushy	0.7Ctr
CEATHR	Ceanothus thyrsiflorus repens	10L	40-60cm	Bushy	0.7Ctr
CHOAP	Choysa 'Aztec Pearl'	10L	40-60cm	Bushy	0.7Ctr
CHOTE	Choysa ternata	10L	40-60cm	Bushy	0.7Ctr
CHOTES	Choysa ternata 'Sundance'	10L	40-60cm	Bushy	0.7Ctr
EUOFENG	Eunymus fortunei 'Emerald 'n' Gold'	10L	30-40cm	Bushy	0.7Ctr
EUOFEG	Eunymus fortunei 'Emerald 'n' Gold'	10L	30-40cm	Bushy	0.7Ctr
FALJA	Fatsia japonica	10L	40-60cm	Bushy	0.7Ctr
HEBGLA	Hebe Autumn Glory	10L	40-60cm	Bushy	0.7Ctr
HEMAR	Hebe 'Marjorie'	10L	40-60cm	Bushy	0.7Ctr
HEBMW	Hebe Mrs Winder	10L	40-60cm	Bushy	0.7Ctr
HEBPQ	Hebe Purple Queen	10L	40-60cm	Bushy	0.7Ctr
HEBALRE	Hebe abicans 'Red Edge'	10L	30-40cm	Bushy	0.7Ctr
HEBRVA	Hebe franciscana 'Variegata'	10L	40-60cm	Bushy	0.7Ctr
HEBRIS	Hebe pinguifolia 'Sutherland'	10L	30-40cm	Bushy	0.7Ctr
HEU FAL	Heuchera micrantha 'Palace Purple'	10L	30-40cm	Bushy	0.7Ctr
HYPHI	Hypericum 'Hidcote'	10L	40-60cm	Bushy	0.7Ctr
LAVANMU	Lavandula angustifolia 'Hidcote'	10L	30-40cm	Bushy	0.7Ctr
LAVANMU	Lavandula angustifolia 'Munstead'	10L	30-40cm	Bushy	0.7Ctr
LAVANVE	Lavandula angustifolia 'Vera'	10L	30-40cm	Bushy	0.7Ctr
MIS ZEB	Miscanthus 'Zebrinus'	10L	40-60cm	Bushy	0.7Ctr
PHOFRRER	Phloxia fraseri 'Red Robin'	10L	80-100cm	Bushy	0.7Ctr
PITETT	Phytolacca tenuifolia 'Tom Thumb'	10L	30-40cm	Bushy	0.7Ctr
PITETT	Phytolacca tenuifolia 'Variegatum'	10L	40-60cm	Bushy	0.7Ctr
PRULAL	Prunus laurocerasus 'Otto Luyken'	10L	40-60cm	Bushy	0.7Ctr
PRULAZA	Prunus laurocerasus 'Zabellana'	10L	40-60cm	Bushy	0.7Ctr
ROSOF	Rosmarinus officinalis	10L	40-60cm	Bushy	0.7Ctr
SARHCHU	Sarcococca humilis	10L	30-40cm	Bushy	0.7Ctr
SKICKEG	Skimmia carolina 'Kew Green'	10L	40-60cm	Bushy	0.7Ctr
SKIJARU	Skimmia japonica 'Rubella'	10L	40-60cm	Bushy	0.7Ctr
SPIJAAW	Spiraea japonica 'Anthony Waterer'	10L	40-60cm	Bushy	0.7Ctr
SPIGOLB	Spiraea japonica 'Gold Mound'	10L	40-60cm	Bushy	0.7Ctr
VIDBA	Viburnum davidii	10L	40-60cm	Bushy	0.7Ctr
Total: 3301					

- KEY
- Full application site boundary.
-
- Phase 1 drawing extents.

Turf & Seeding

Turf

Turf to gardens to be laid as Rolawn 'Medallion', or similar approved.Aggregates

Gravel

Decorative gravel to be laid to a depth of 50mm over a geotextile membrane.