
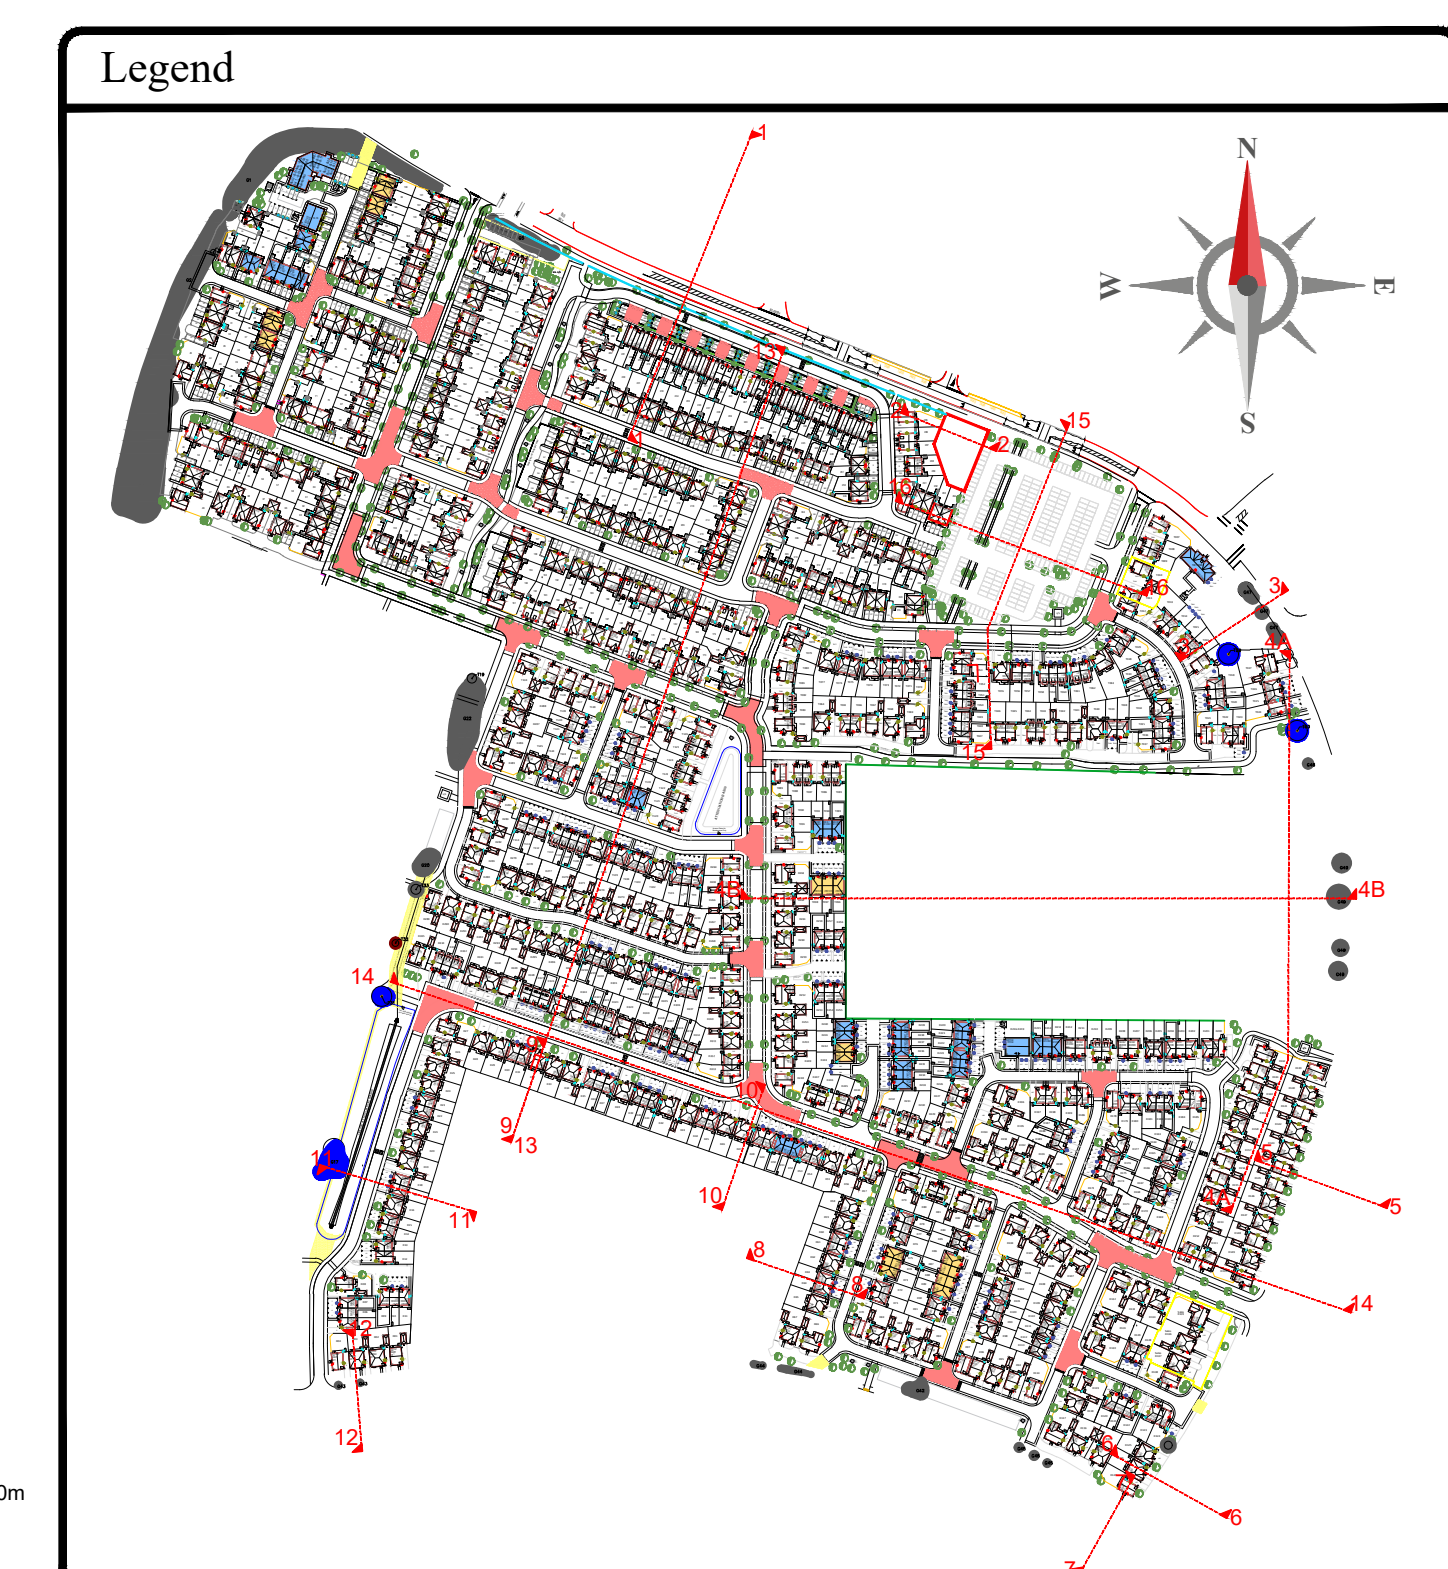
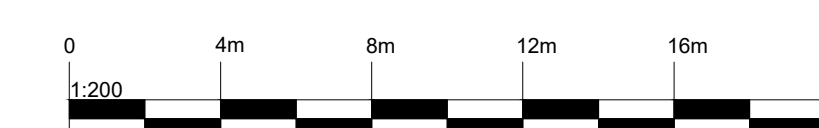
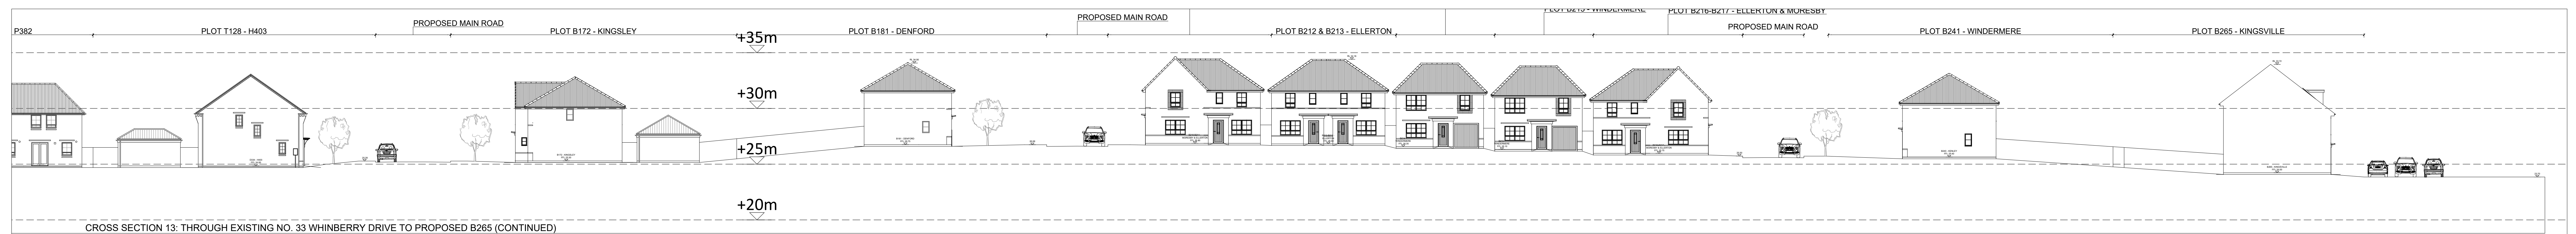
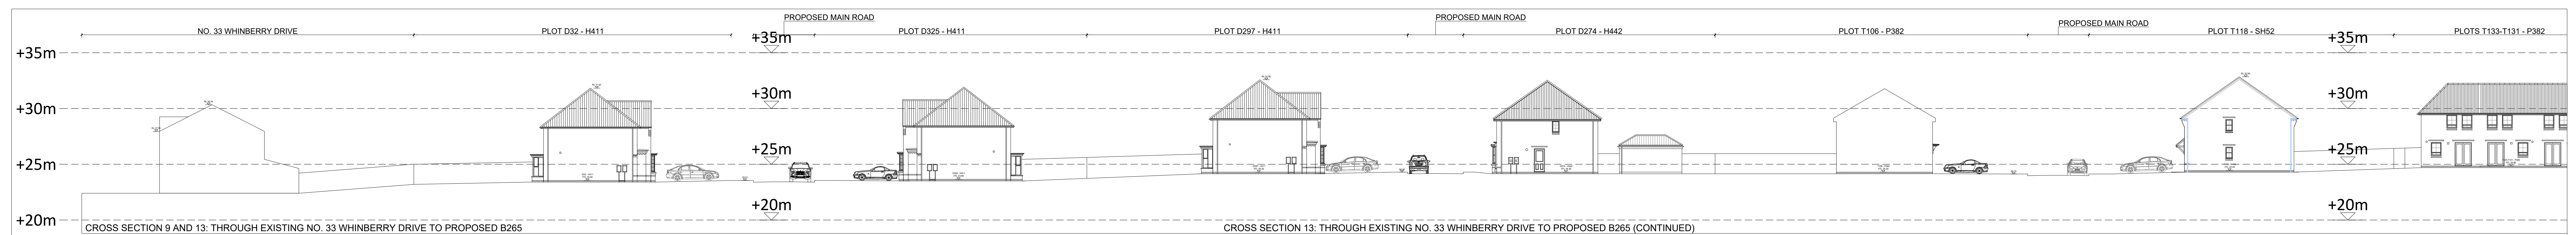
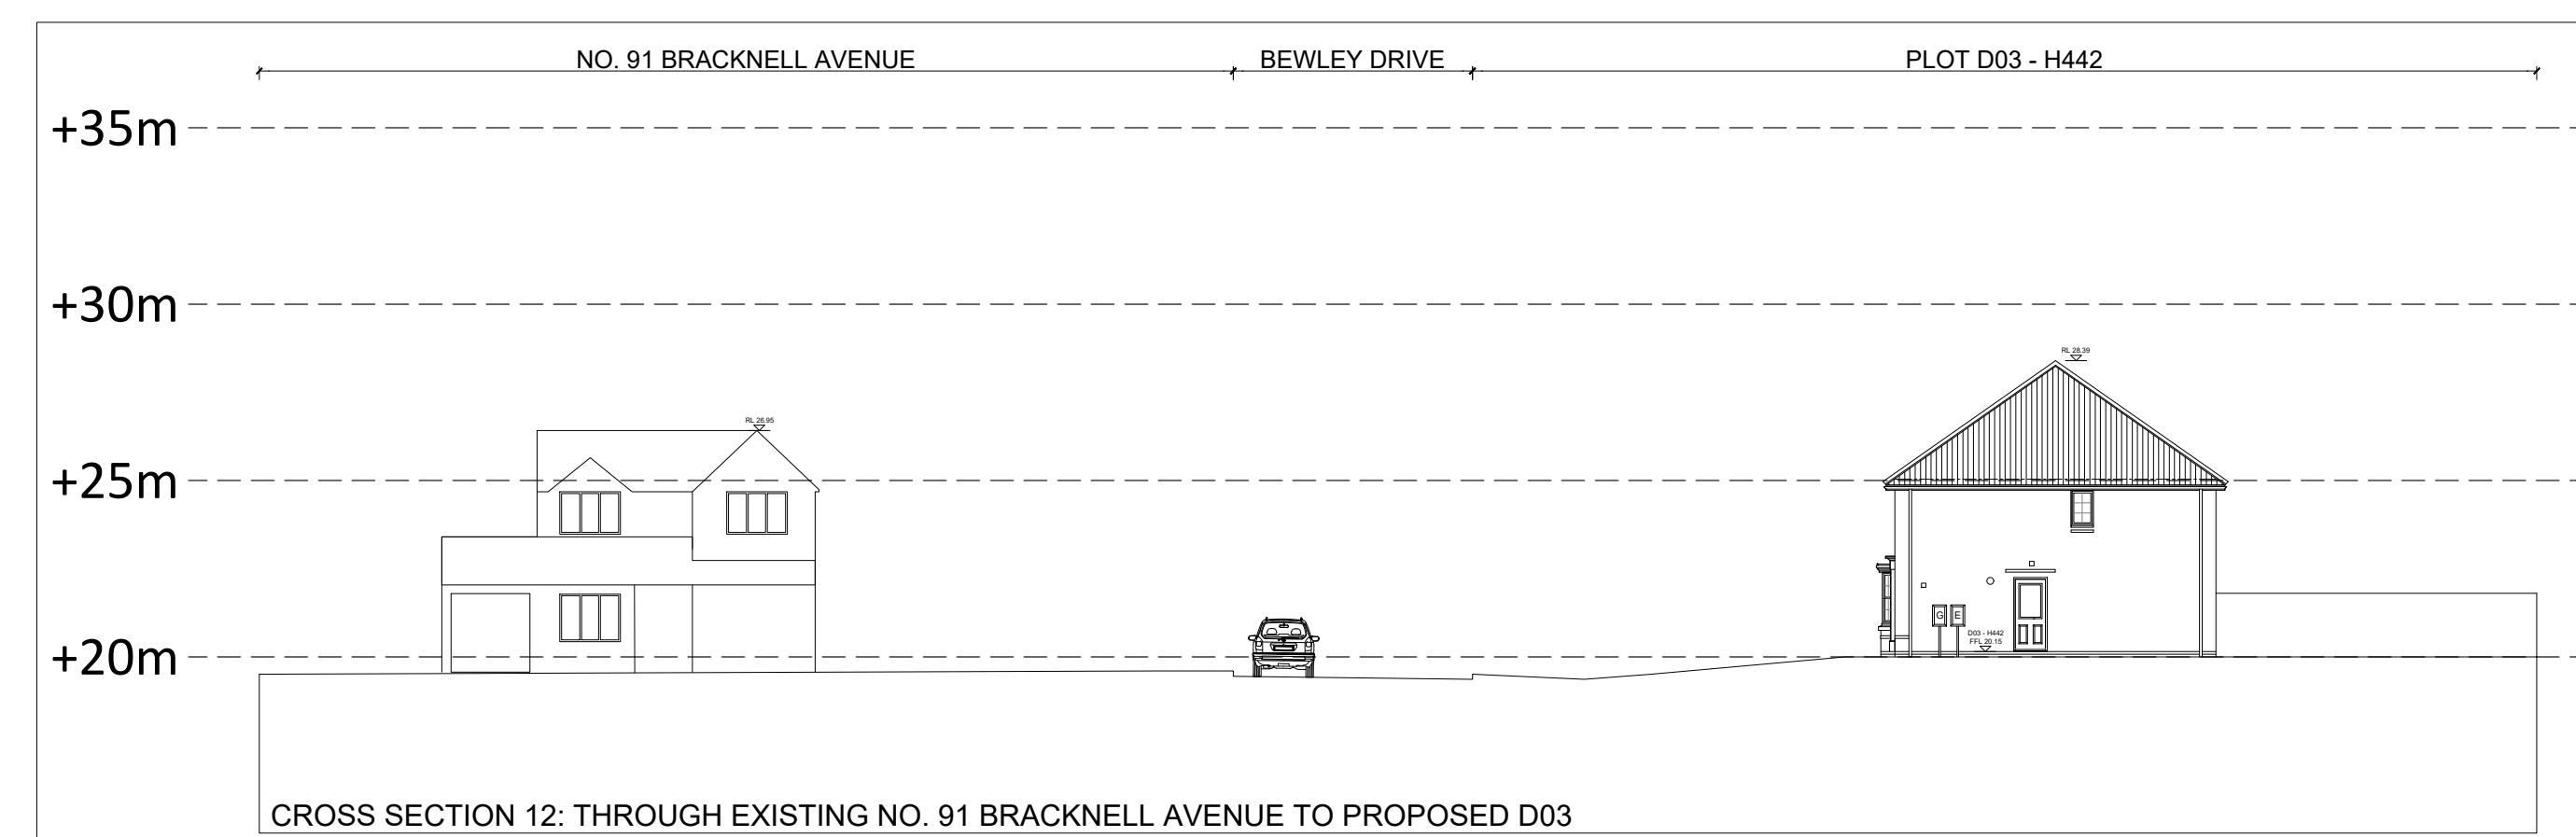
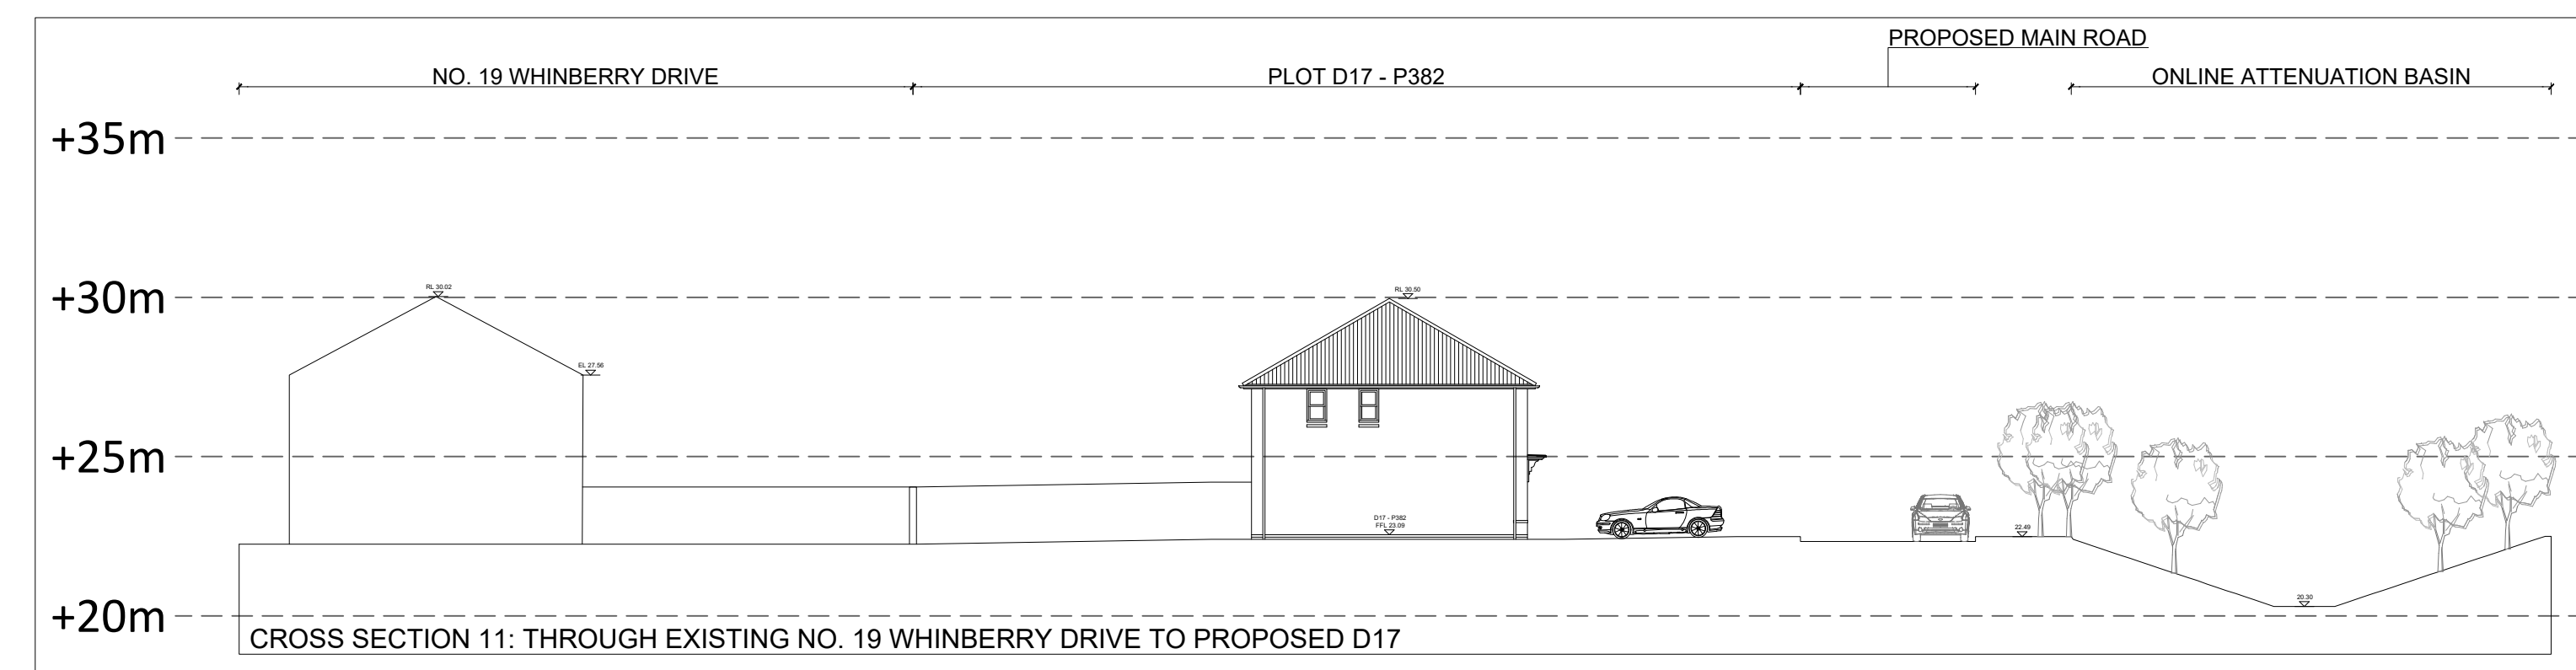
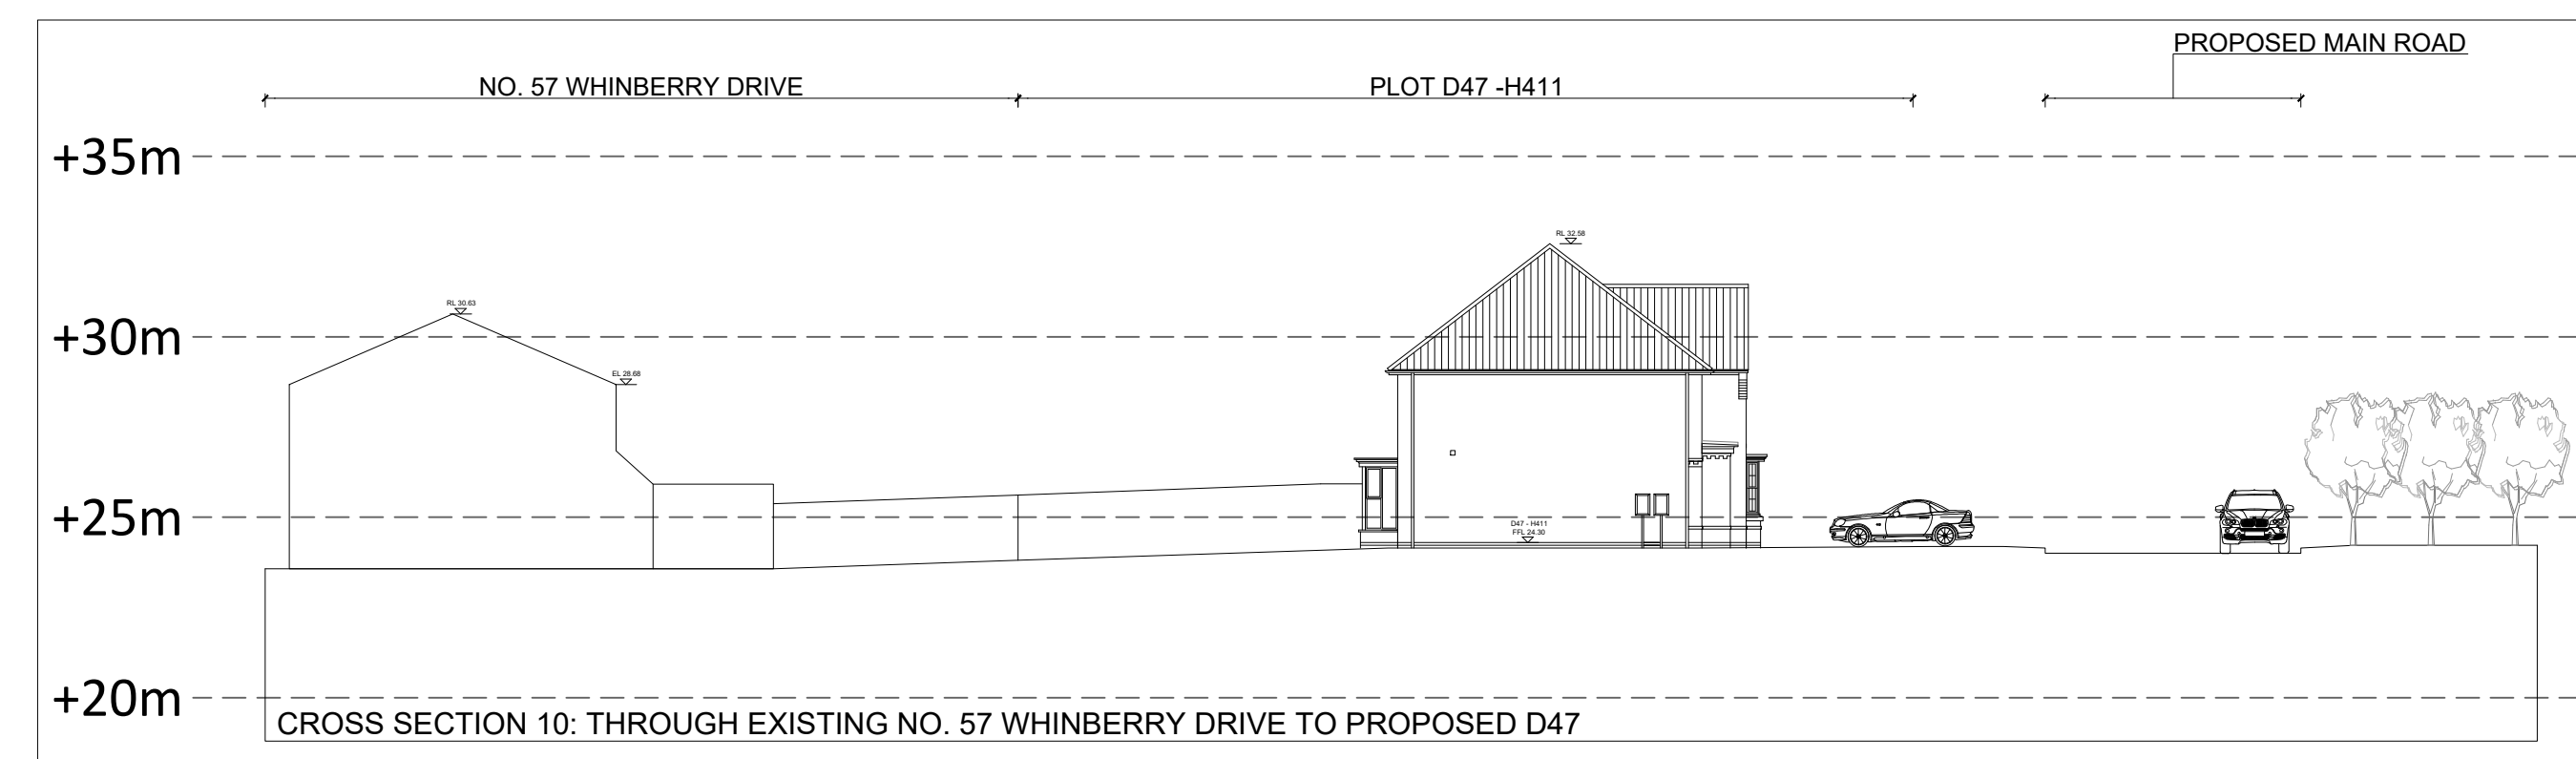
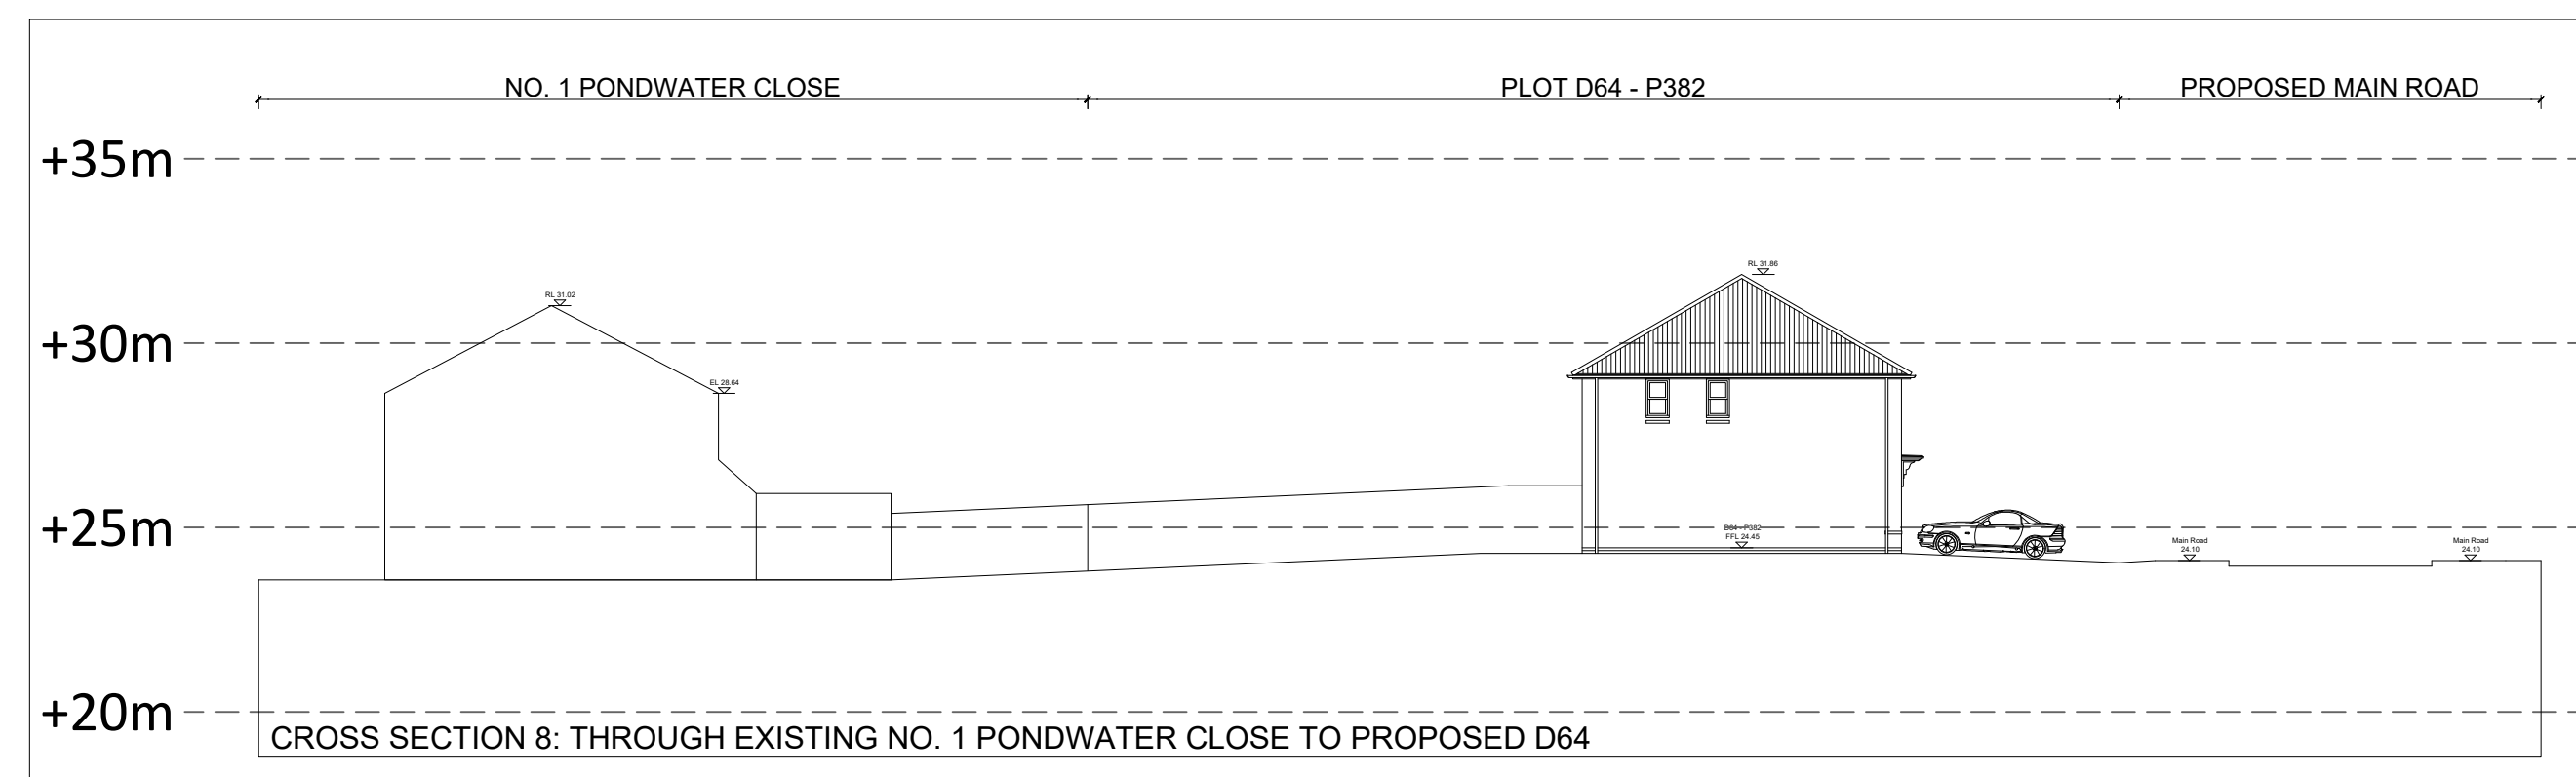


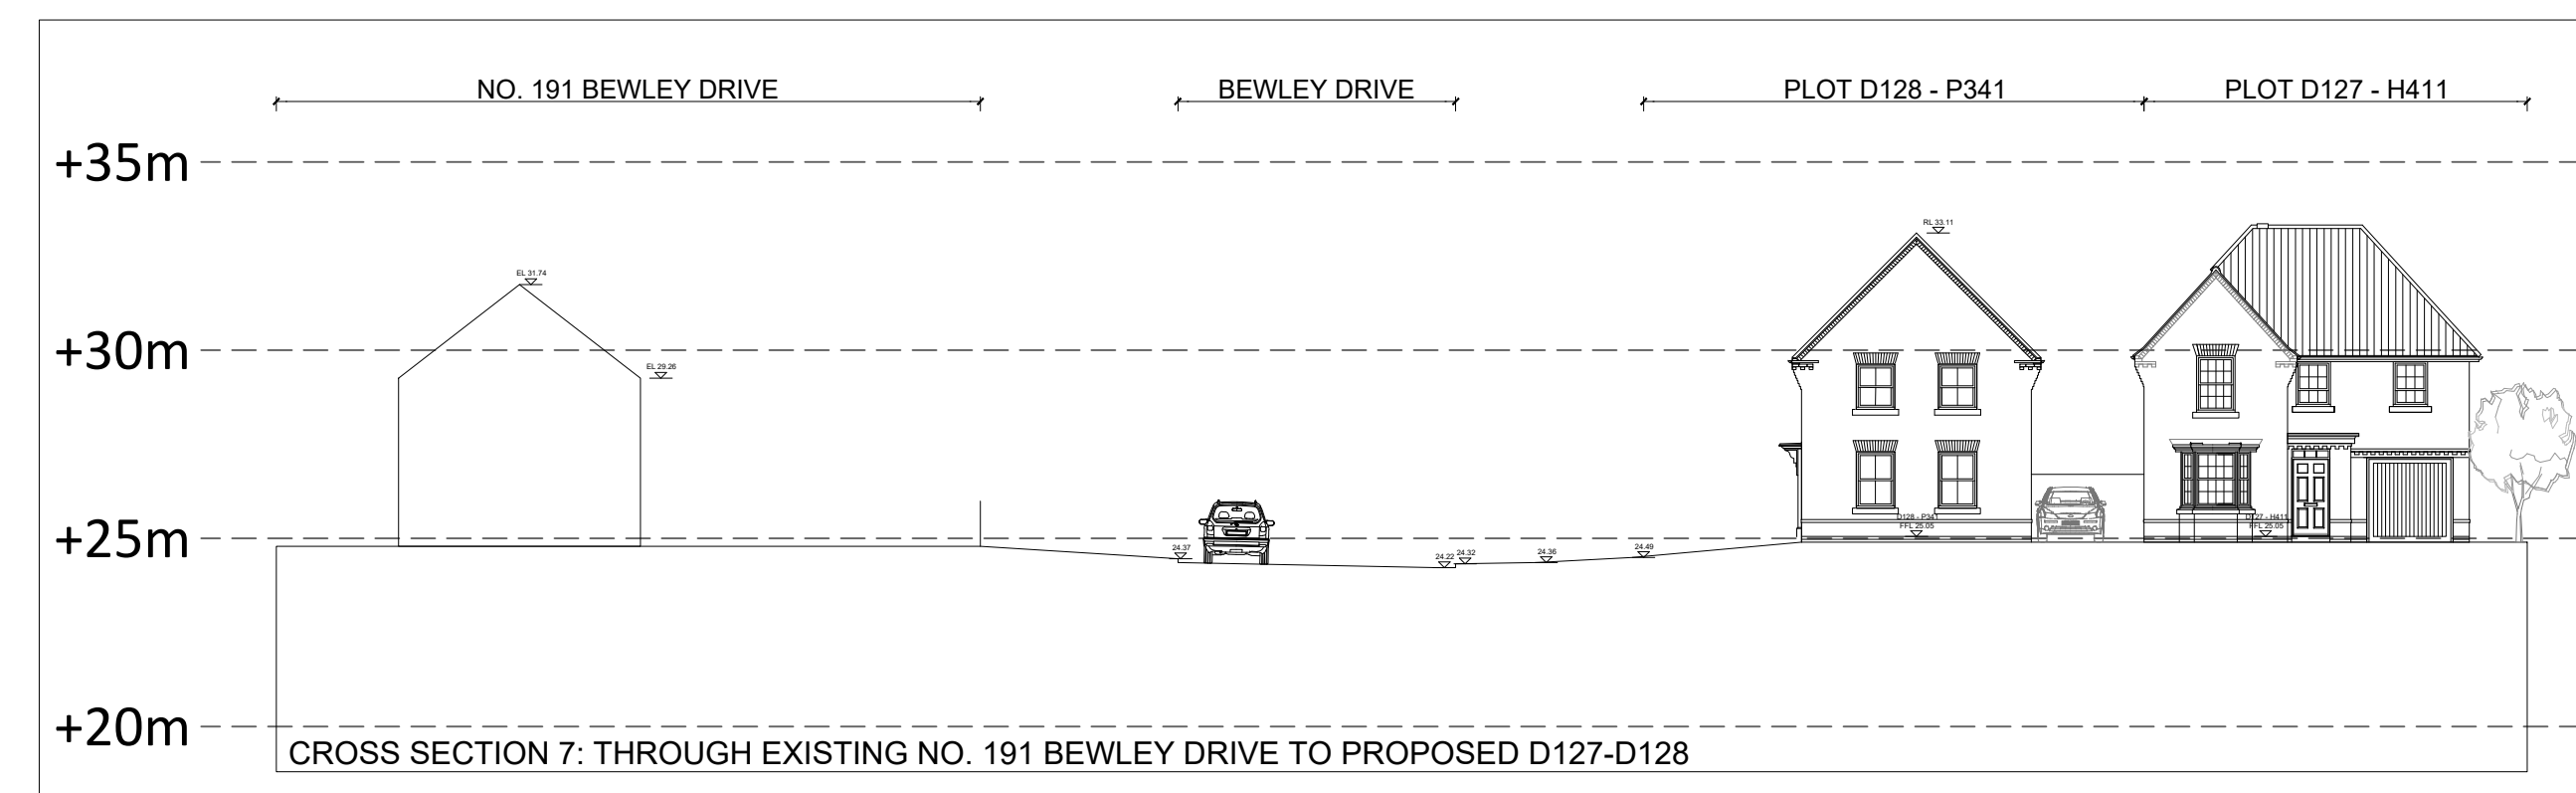

Revision	Description		Date	Design By	
Cherryfield Drive Description Site Cross Sections 2 of 3					
IH905-DWH- XX	Internal XX	XX-DP-GR	XX-30022	DAVID WILSON HOMES NORTH MOOR  BARNET & WILSON	