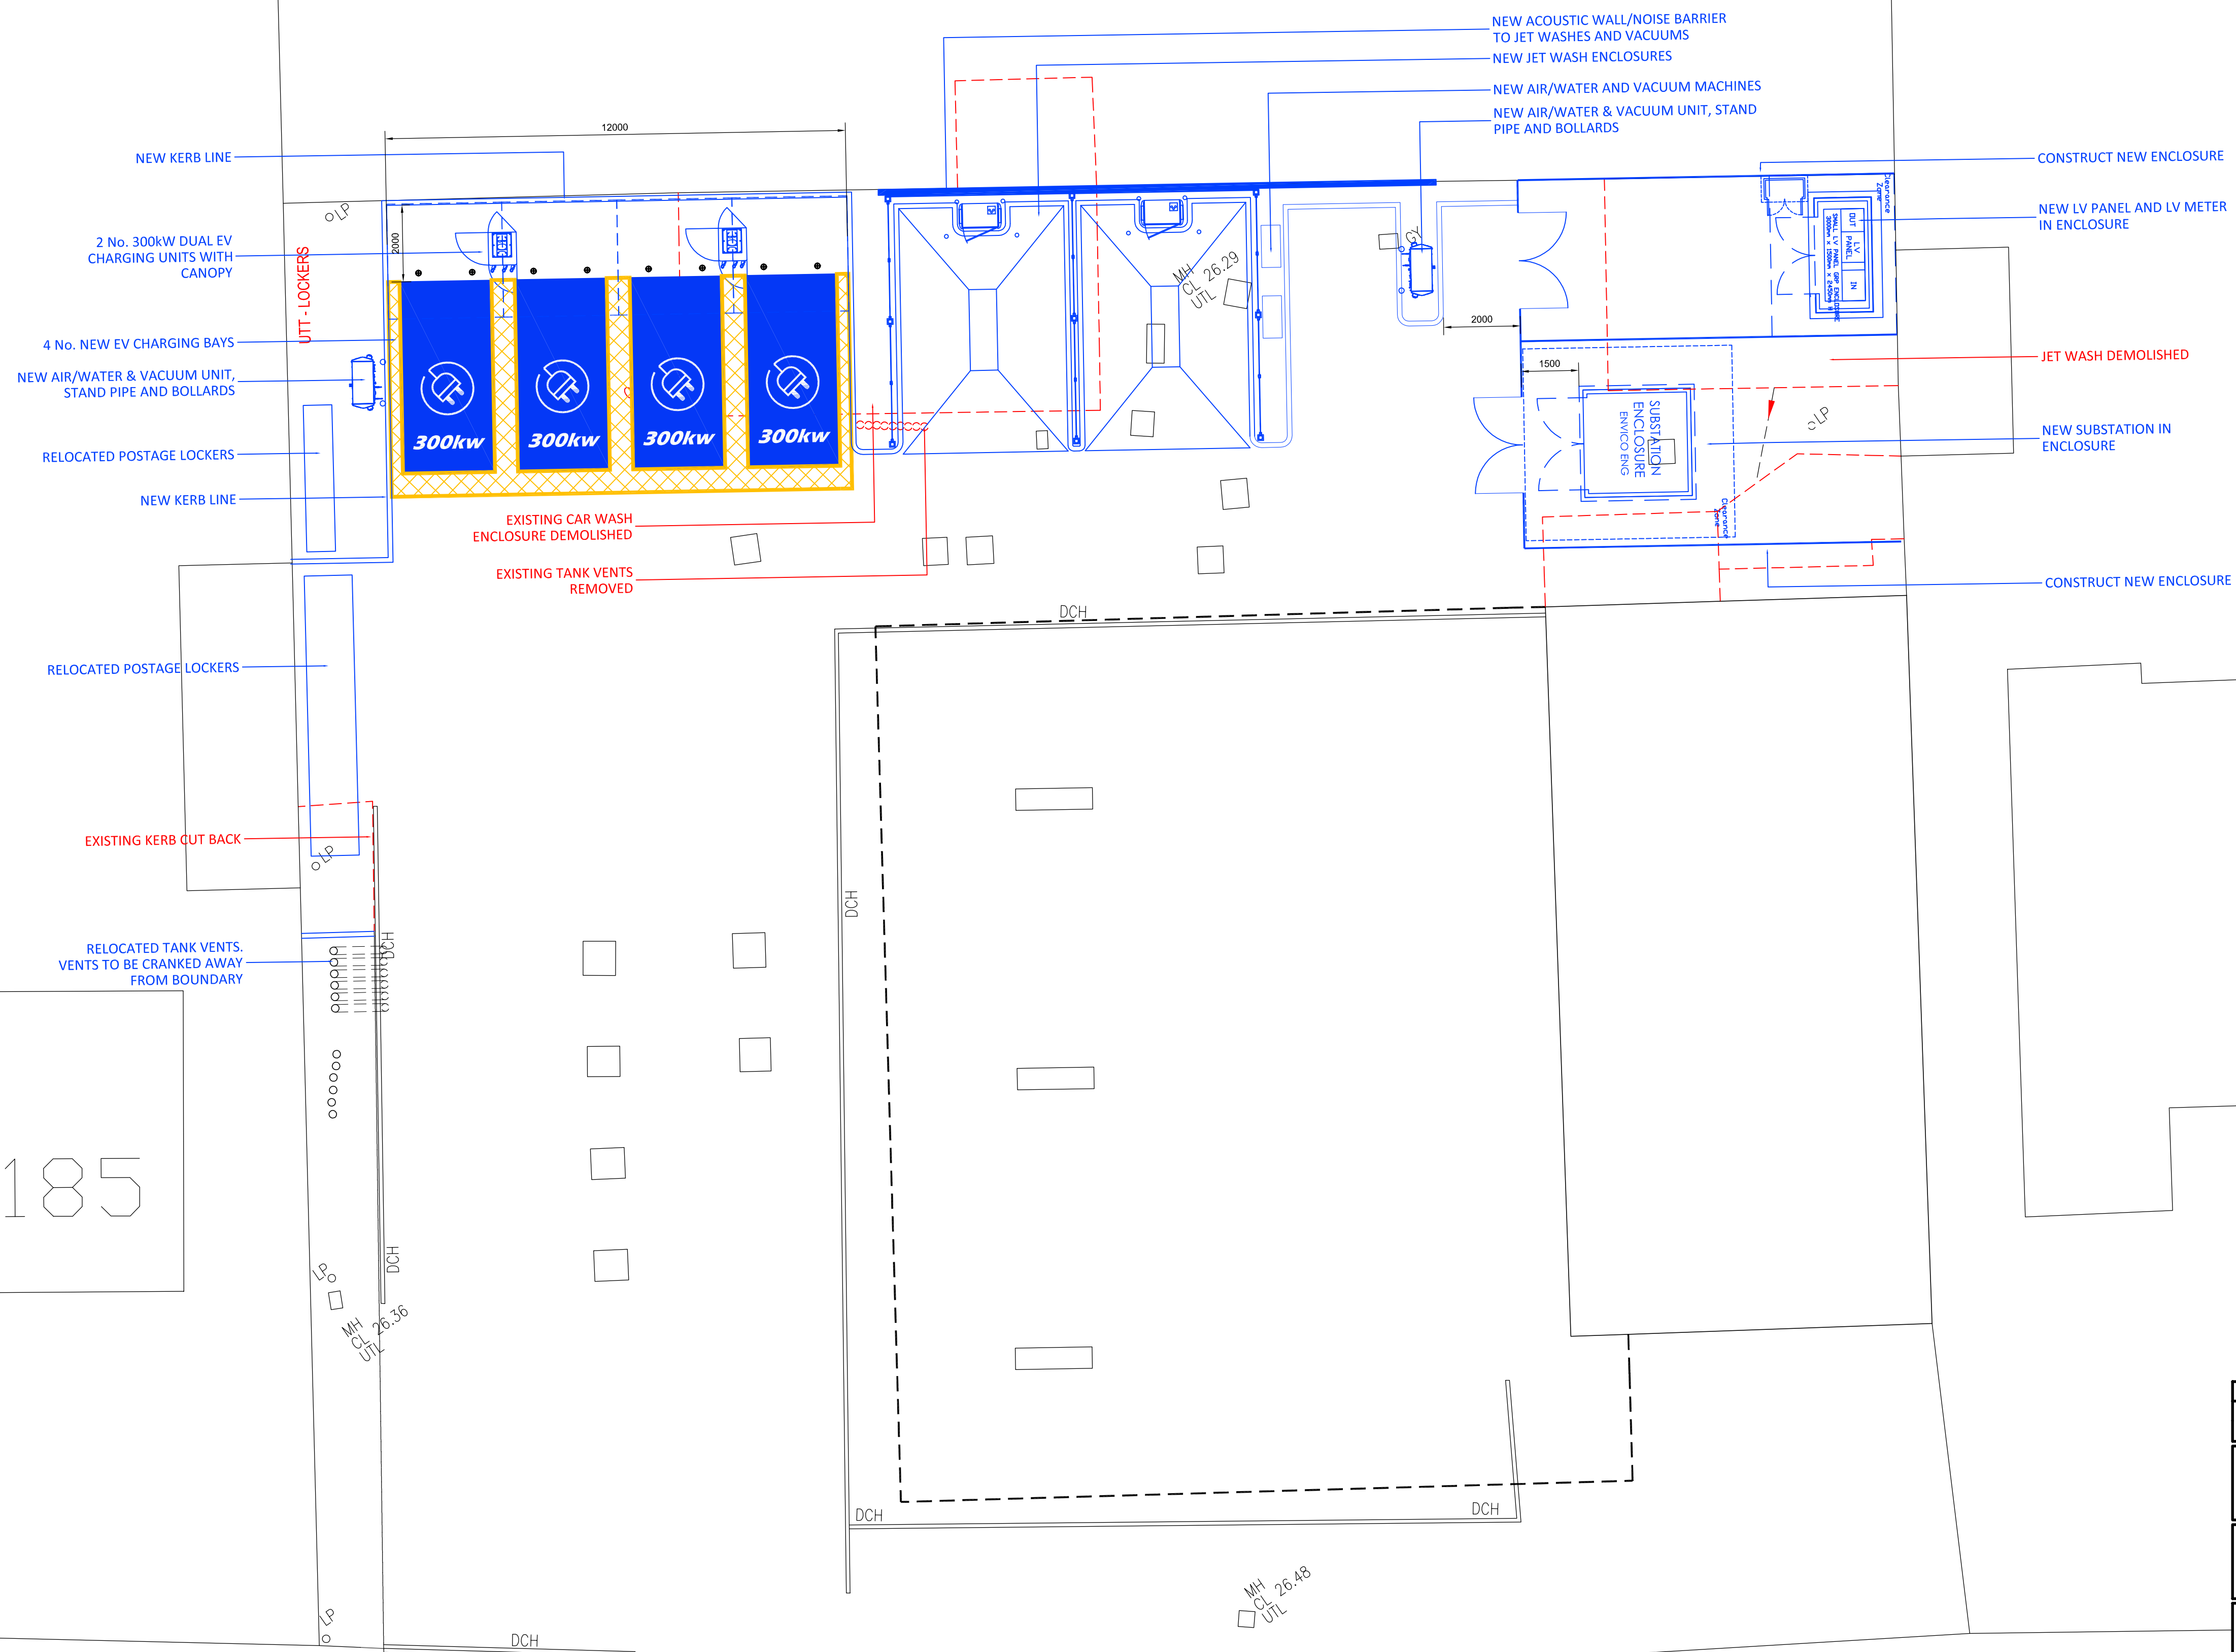


CAD file ref:

P02	AMENDMENTS TO JET WASH & EV BAYS			01/11/24	RS	RS
P01	AMENDMENTS TO COMPOUND			02/10/24	RS	RS
rev	date	by	description			
 CLIENT Motor Fuel Ltd, Gladstone Place 36-38 Upper Marlborough Road St Albans, Herts , AL1 3UU PROJECT LOCATION Halewood Service Station 195 Higher Road, Liverpool Merseyside, L26 1UN						
DRAWING Proposed Site Layout						
 Hartnell Taylor Cook Ignio House 30 Bedford Street London WC2E 9ED						
Date: September 2024			Draw By: RS		A1 original plot size	
Scale: 1:200 @ A1			Dwg No: 1000246-XX-00-DR-A-0060		Rev: P02	