


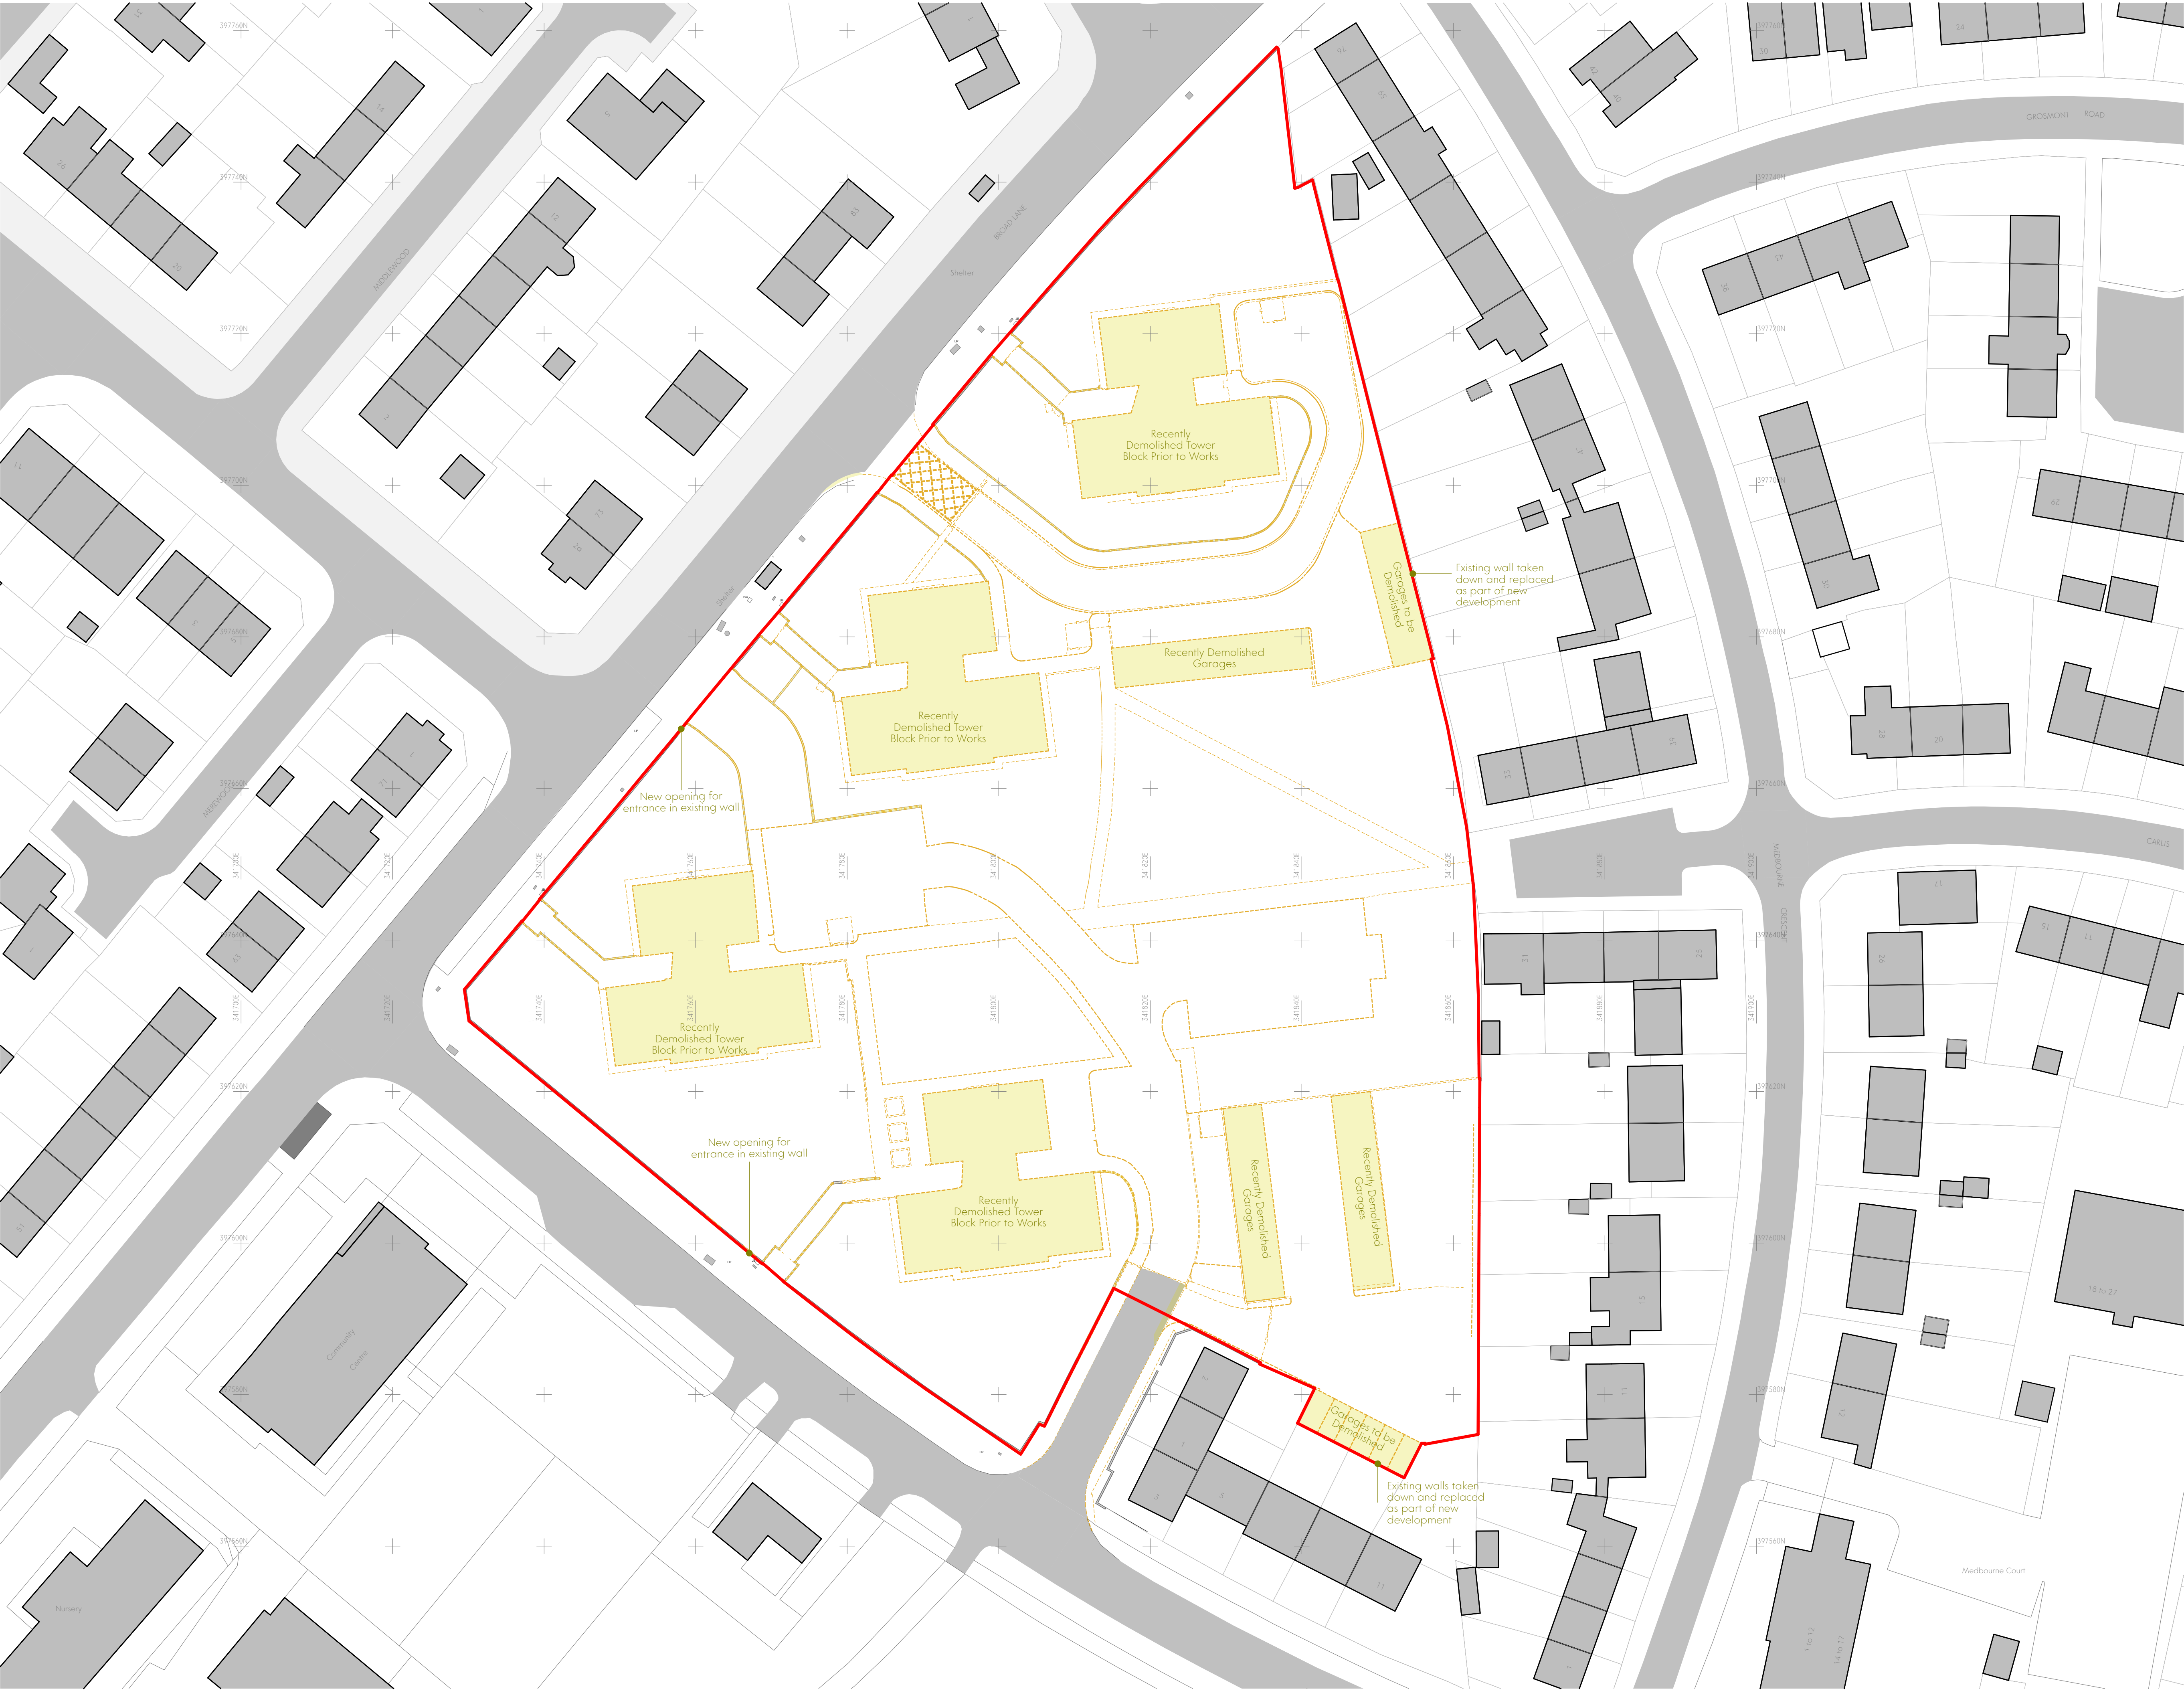

This drawing is the property of GWP Architecture. Copyright is reserved by them and the drawing is issued on the condition that it is not copied, reproduced, altered or distributed to any third party without the prior written consent of GWP Architecture.

All drawings and specifications should be read in conjunction with the project contract and any other documents. Any possible conflict should be presented to the planning authority.

All work to be carried out in accordance with current Building Regulations. Contractors must verify all dimensions of the job before commencing any work or making this drawing.

Do not scale off drawing.

Written dimensions should be taken.

Any discrepancies to be reported to the Architect.

0 10m 20m

Scale 1:400 @A1

IN

Key

- Site Boundary
- Elements demolished
- Site external wall - area to be infilled
- Site external wall - new opening

P06	16.04.26	Updates to southern garages	MK	CT
P05	13.01.26	Issued for Planning	MK	CT
P04	24.10.25	Planning Issue	MK	DT
P03	30.09.25	General Update	MK	DT
P02	10.09.24	Update to suit current site conditions	JB	DT
P01	12.01.24	First Issue	CT	DT
Rev	Date	Comment	Dr	Ch

GWP

CHARTERED ARCHITECTS
INTERIOR DESIGNERS
SPACE PLANNERS
PROJECT MANAGERS
LANDSCAPE ARCHITECTS

01.01 Tower Works, 2 Globe Road, Leeds LS11 5QG
+44(0)113 268 6044 (M) +44(0)113 268 1859 (F)
architectural@gwp-arch.com | www.gwp-arch.com

GWP Ref: (529)2316

Job No: 5292316
Livv Housing Gaywood Green

Client: Livv Housing Group

Site Demolition Plan

Name: (529)2316-GWP-01-00-D-A-(PA)-0003
Scale: 1:500@A1 Revision: P06
Drawn/Checked: CT / DT First Issue: 12.01.24
Drawing Status: S2 - Planning

Revit 2024 RVT/REV/2024 - BIMcloud Basic for Archicad 29/Livv Gaywood Green
(529)2316-GWP-01-00-D-A-(PA)-0003