


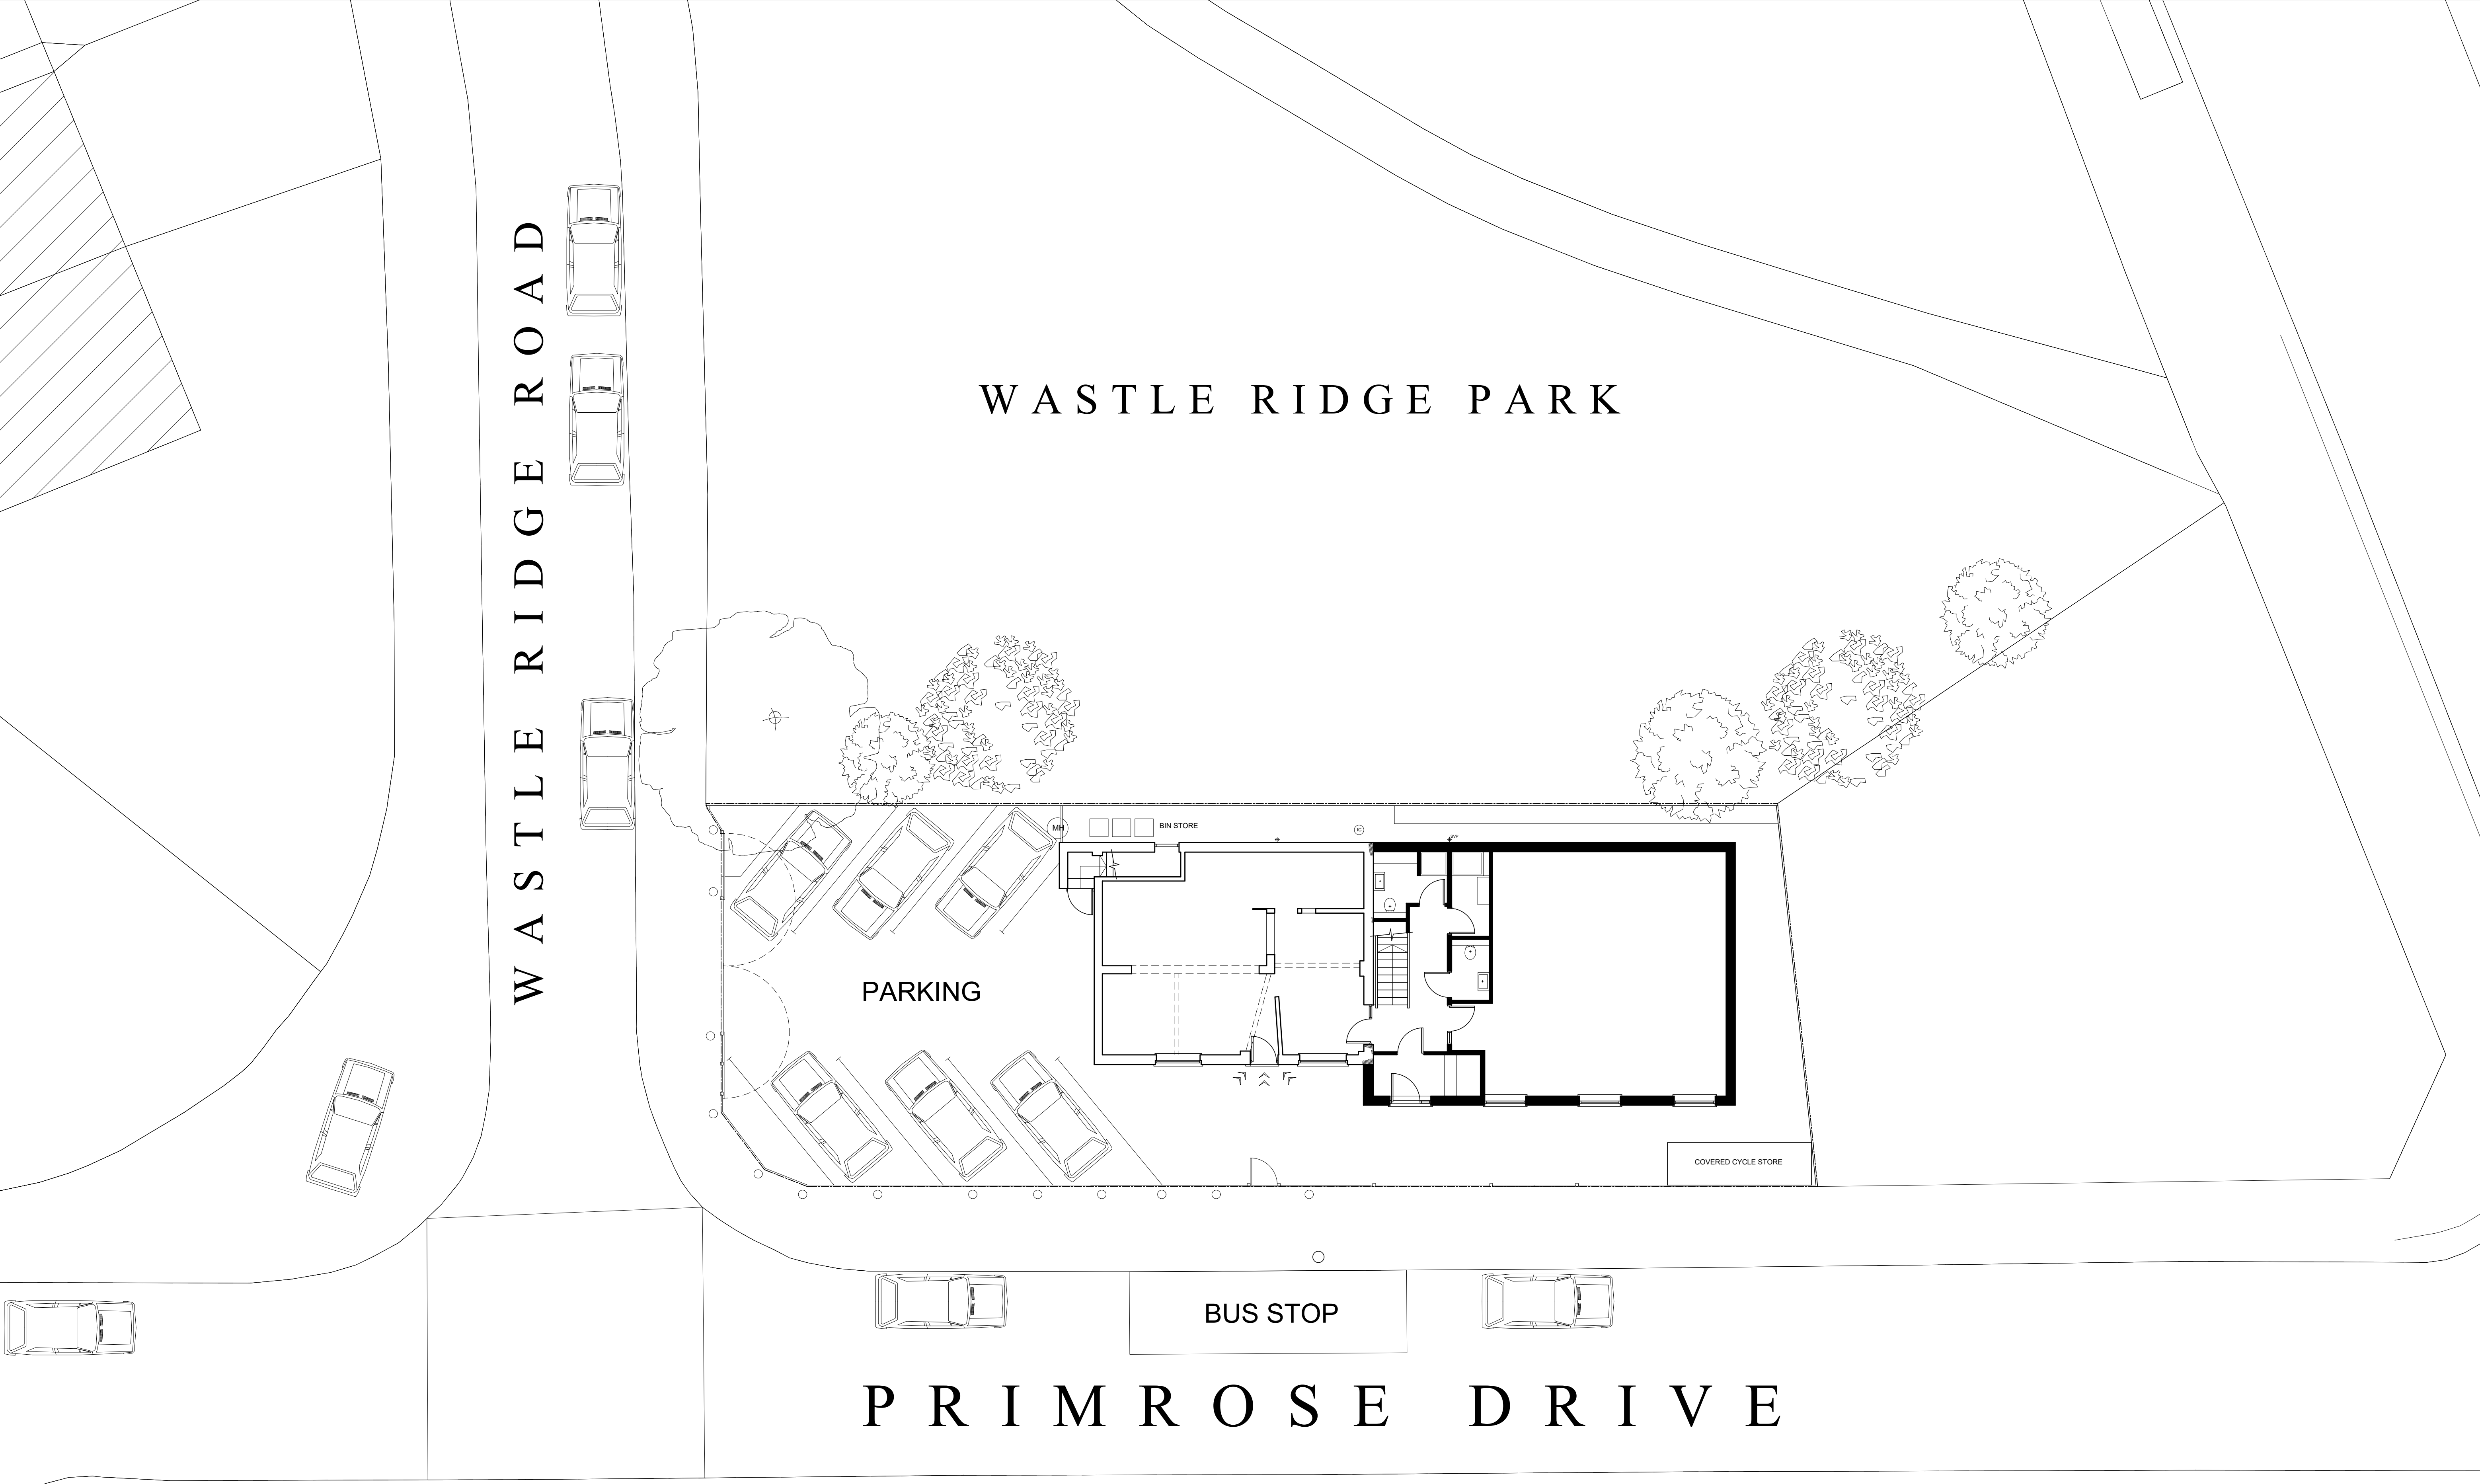

PROPOSED SITE BLOCK PLAN

1:100 scale bar 0 1 2 3 4 Metres

RJG Architecture Ltd For All Your Architectural Design Requirements	Project Bluebell Barbers Huyton Liverpool		
	Dwg Title Proposed Site Block Plan		
	Dwg No 01583/SK/02	Rev	
Tel : 07832 341 444 e-mail: rick@rjgarchitecture.com		Drawn by C.S	Date May '22

1. Figure dimensions to be taken in preference to scale.
2. All dimensions to be checked on site.
3. This drawing remains the copyright of the architect and may not be copied without prior consent.