


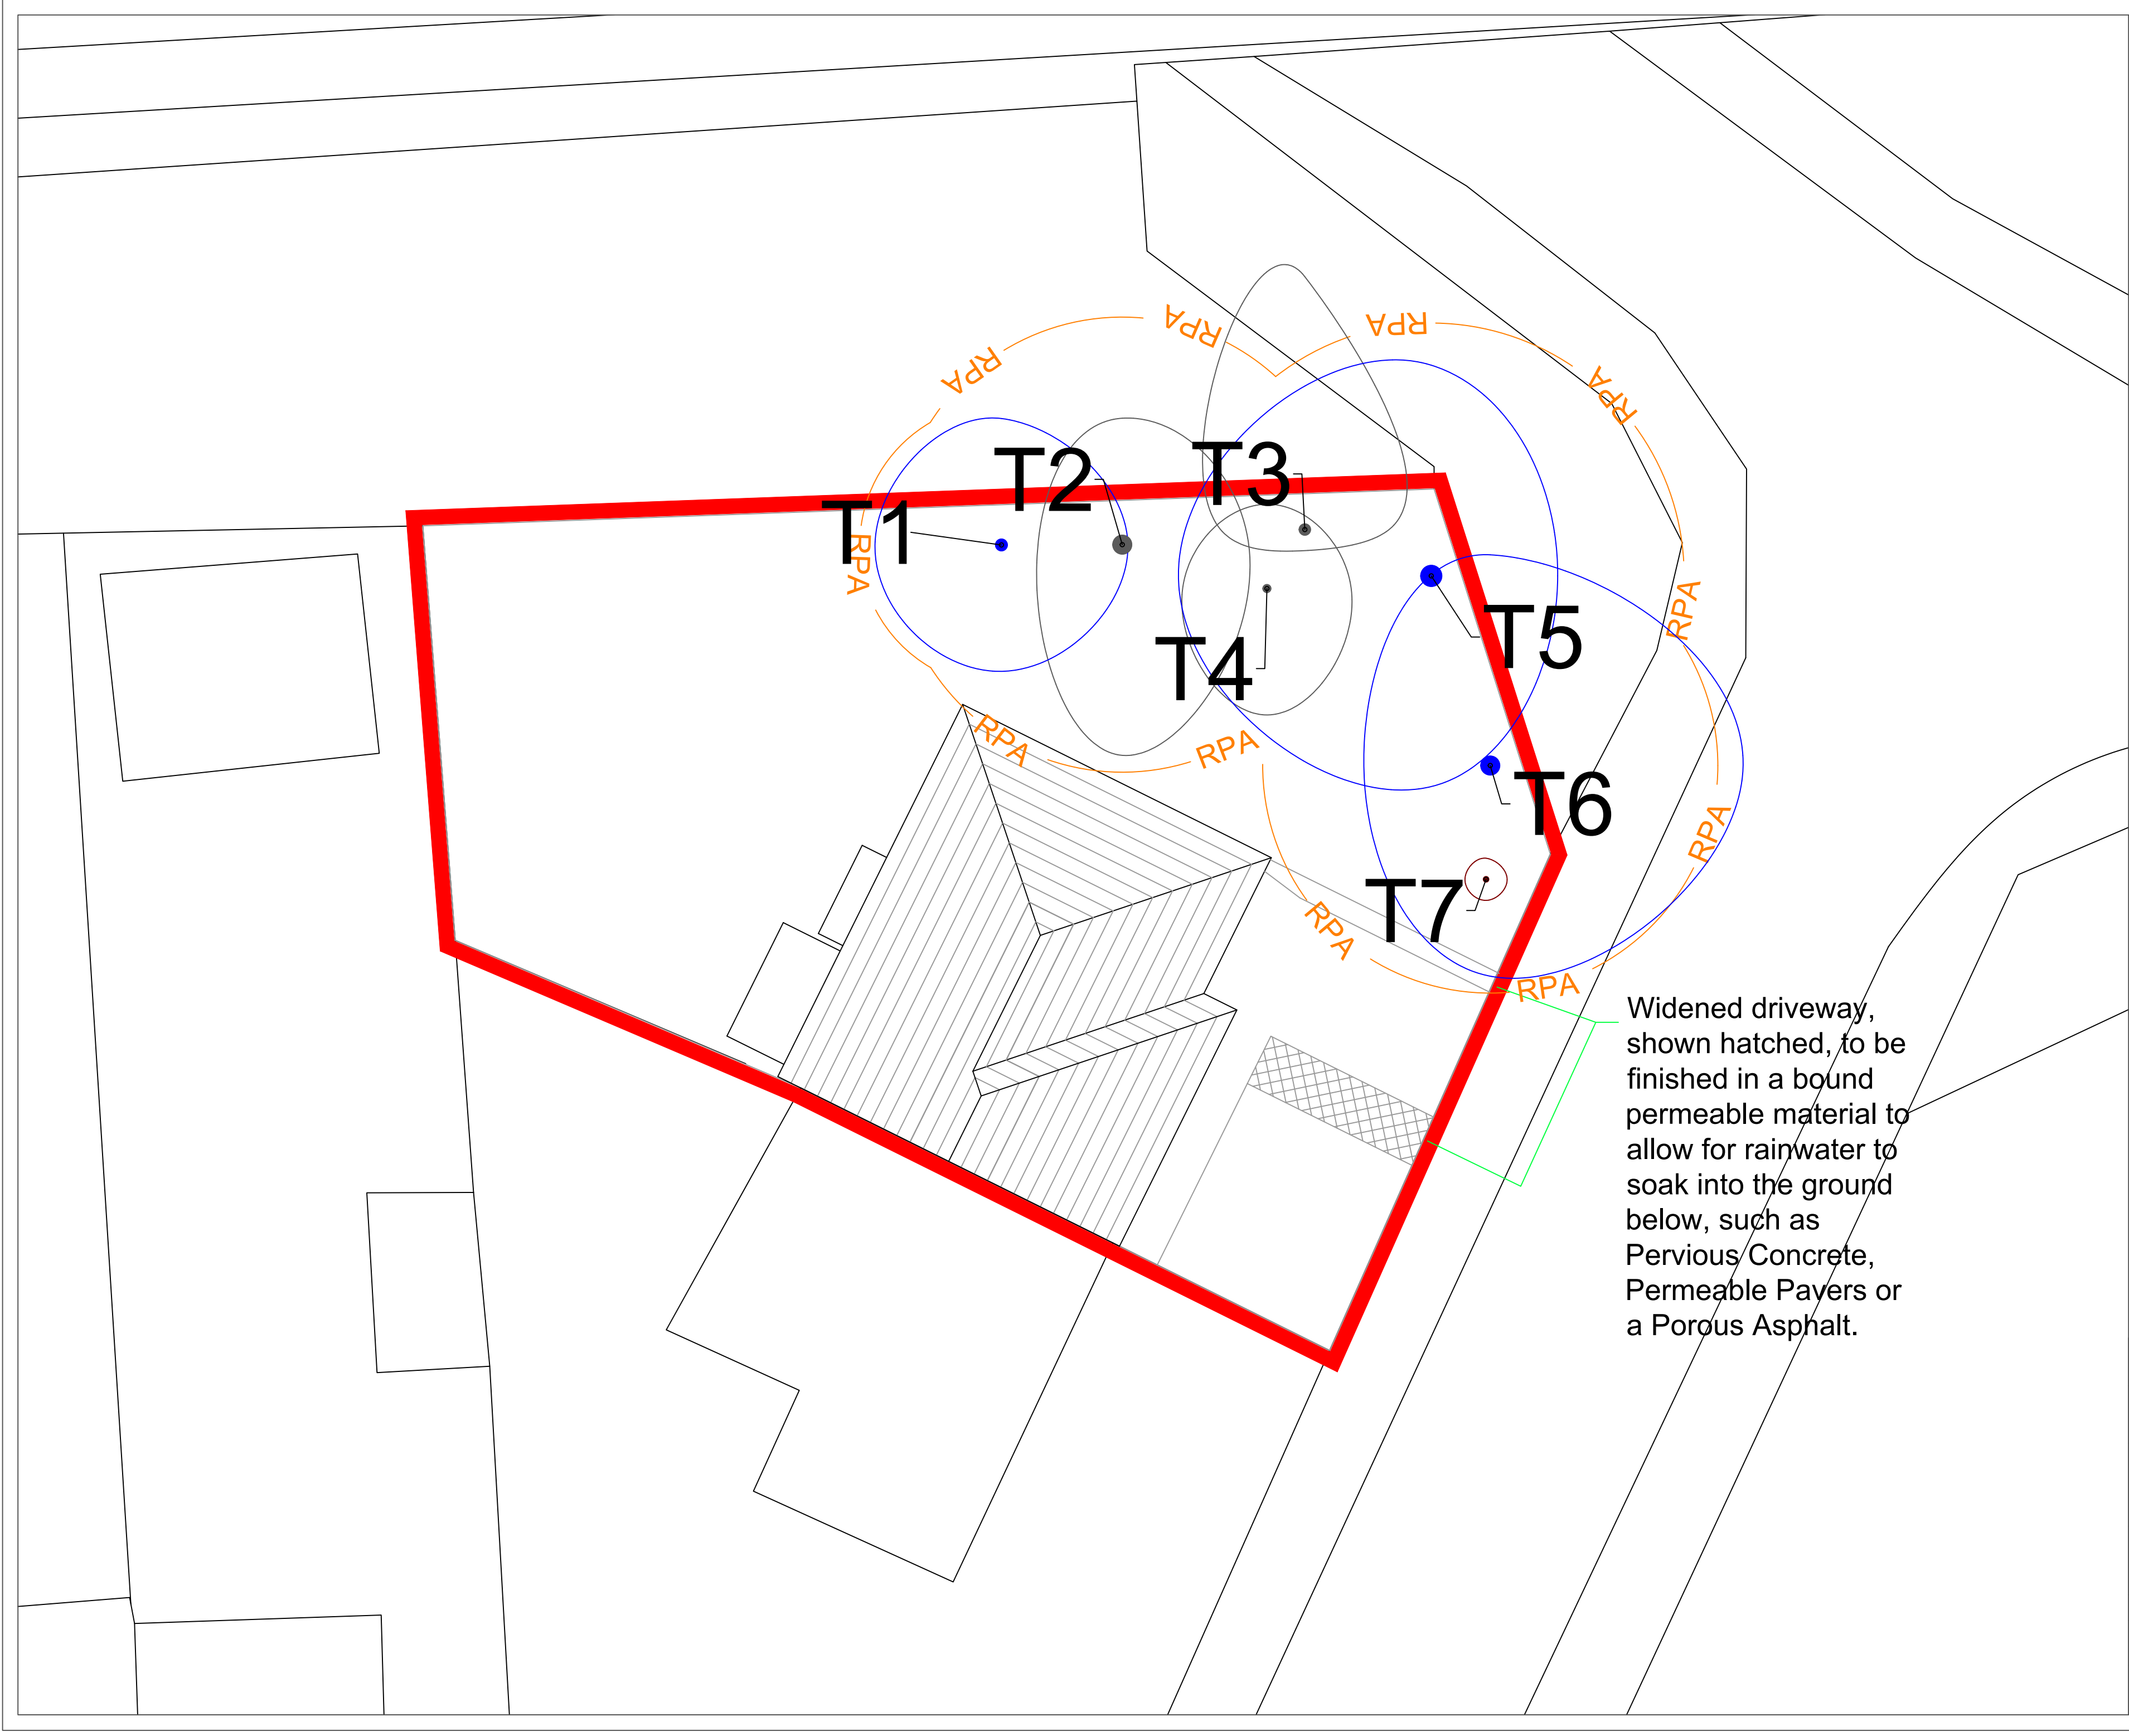

Do not scale this drawing (printed or electronic version).
Contractors must check all dimensions from site.
This drawing is for use on this site only and should be used in conjunction with all relevant consultants drawings.

LEGEND

Category A

Category B

Category C

Category U

Root Protection Area (RPA)

#

Position estimated on site

Scale:	1:100 @ A2	Date:	01/10/2025
Job:	RA.BS5837.028		
Address	4 Grahams Road, Huyton, Liverpool, L36 5SL		
Client:	Ellie Chesters		
Drawing Number:	RA.BS5837.028.AIA.1		
Drawn by:	Robert Rainford		
ARBORICULTURAL IMPLICATIONS PLAN			