


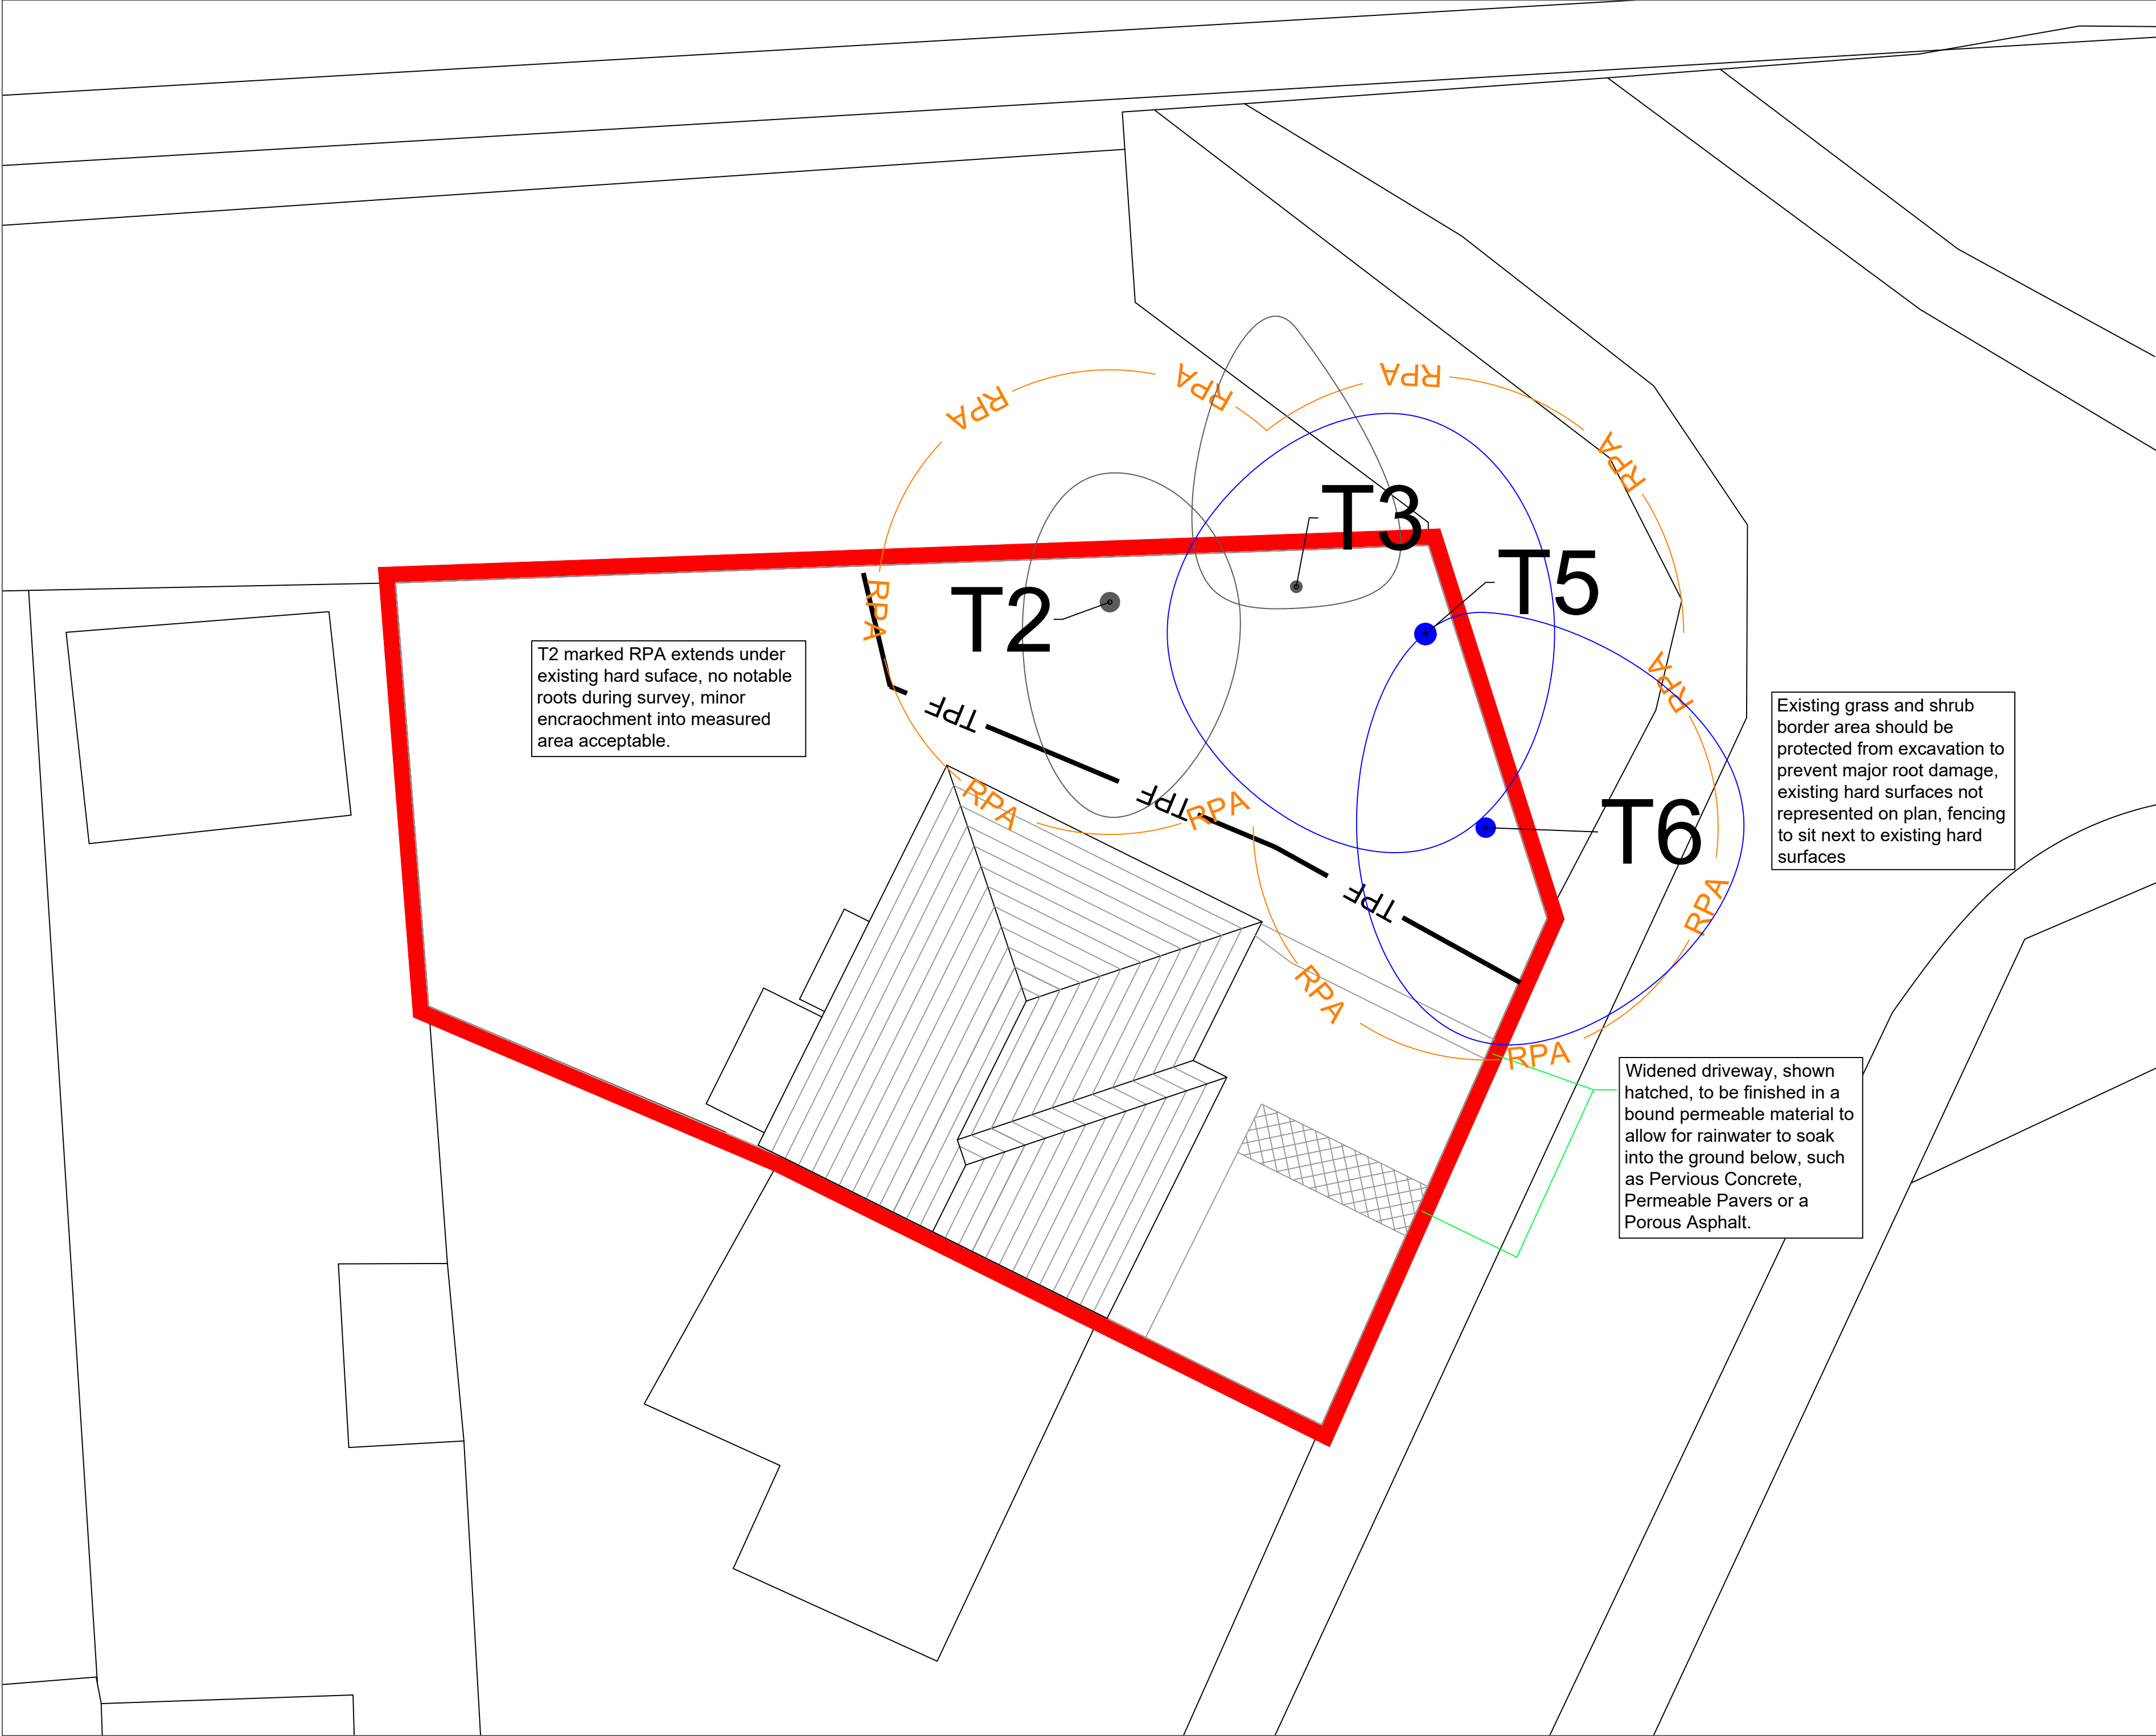

T2 marked RPA extends under existing hard surface, no notable roots during survey, minor encroachment into measured area acceptable.

Existing grass and shrub border area should be protected from excavation to prevent major root damage, existing hard surfaces not represented on plan, fencing to sit next to existing hard surfaces

Widened driveway, shown hatched, to be finished in a bound permeable material to allow for rainwater to soak into the ground below, such as Pervious Concrete, Permeable Pavers or a Porous Asphalt.

Do not scale this drawing (printed or electronic version).
Contractors must check all dimensions from site
This drawing is for use on this site only and should be used in conjunction with all relevant consultants drawings..

LEGEND

Category A

Category B

Category C

Root Protection Area (RPA)

Supervised Root Pruning and Excavation

Ground Protection

Root Barrier
Min. depth 300mm

Tree Protection Fencing (TPF)



Scale:	1:100 @ A2	Date:	01/10/2025
Job:	RA.BS5837.028		
Address	4 Grahams Road, Huyton, Liverpool, L36 5SL		
Client:	Ellie Chesters		
Drawing Number:	RA.BS5837.028.TPP.1		
Drawn by:	Robert Rainford		
TREE PROTECTION PLAN			