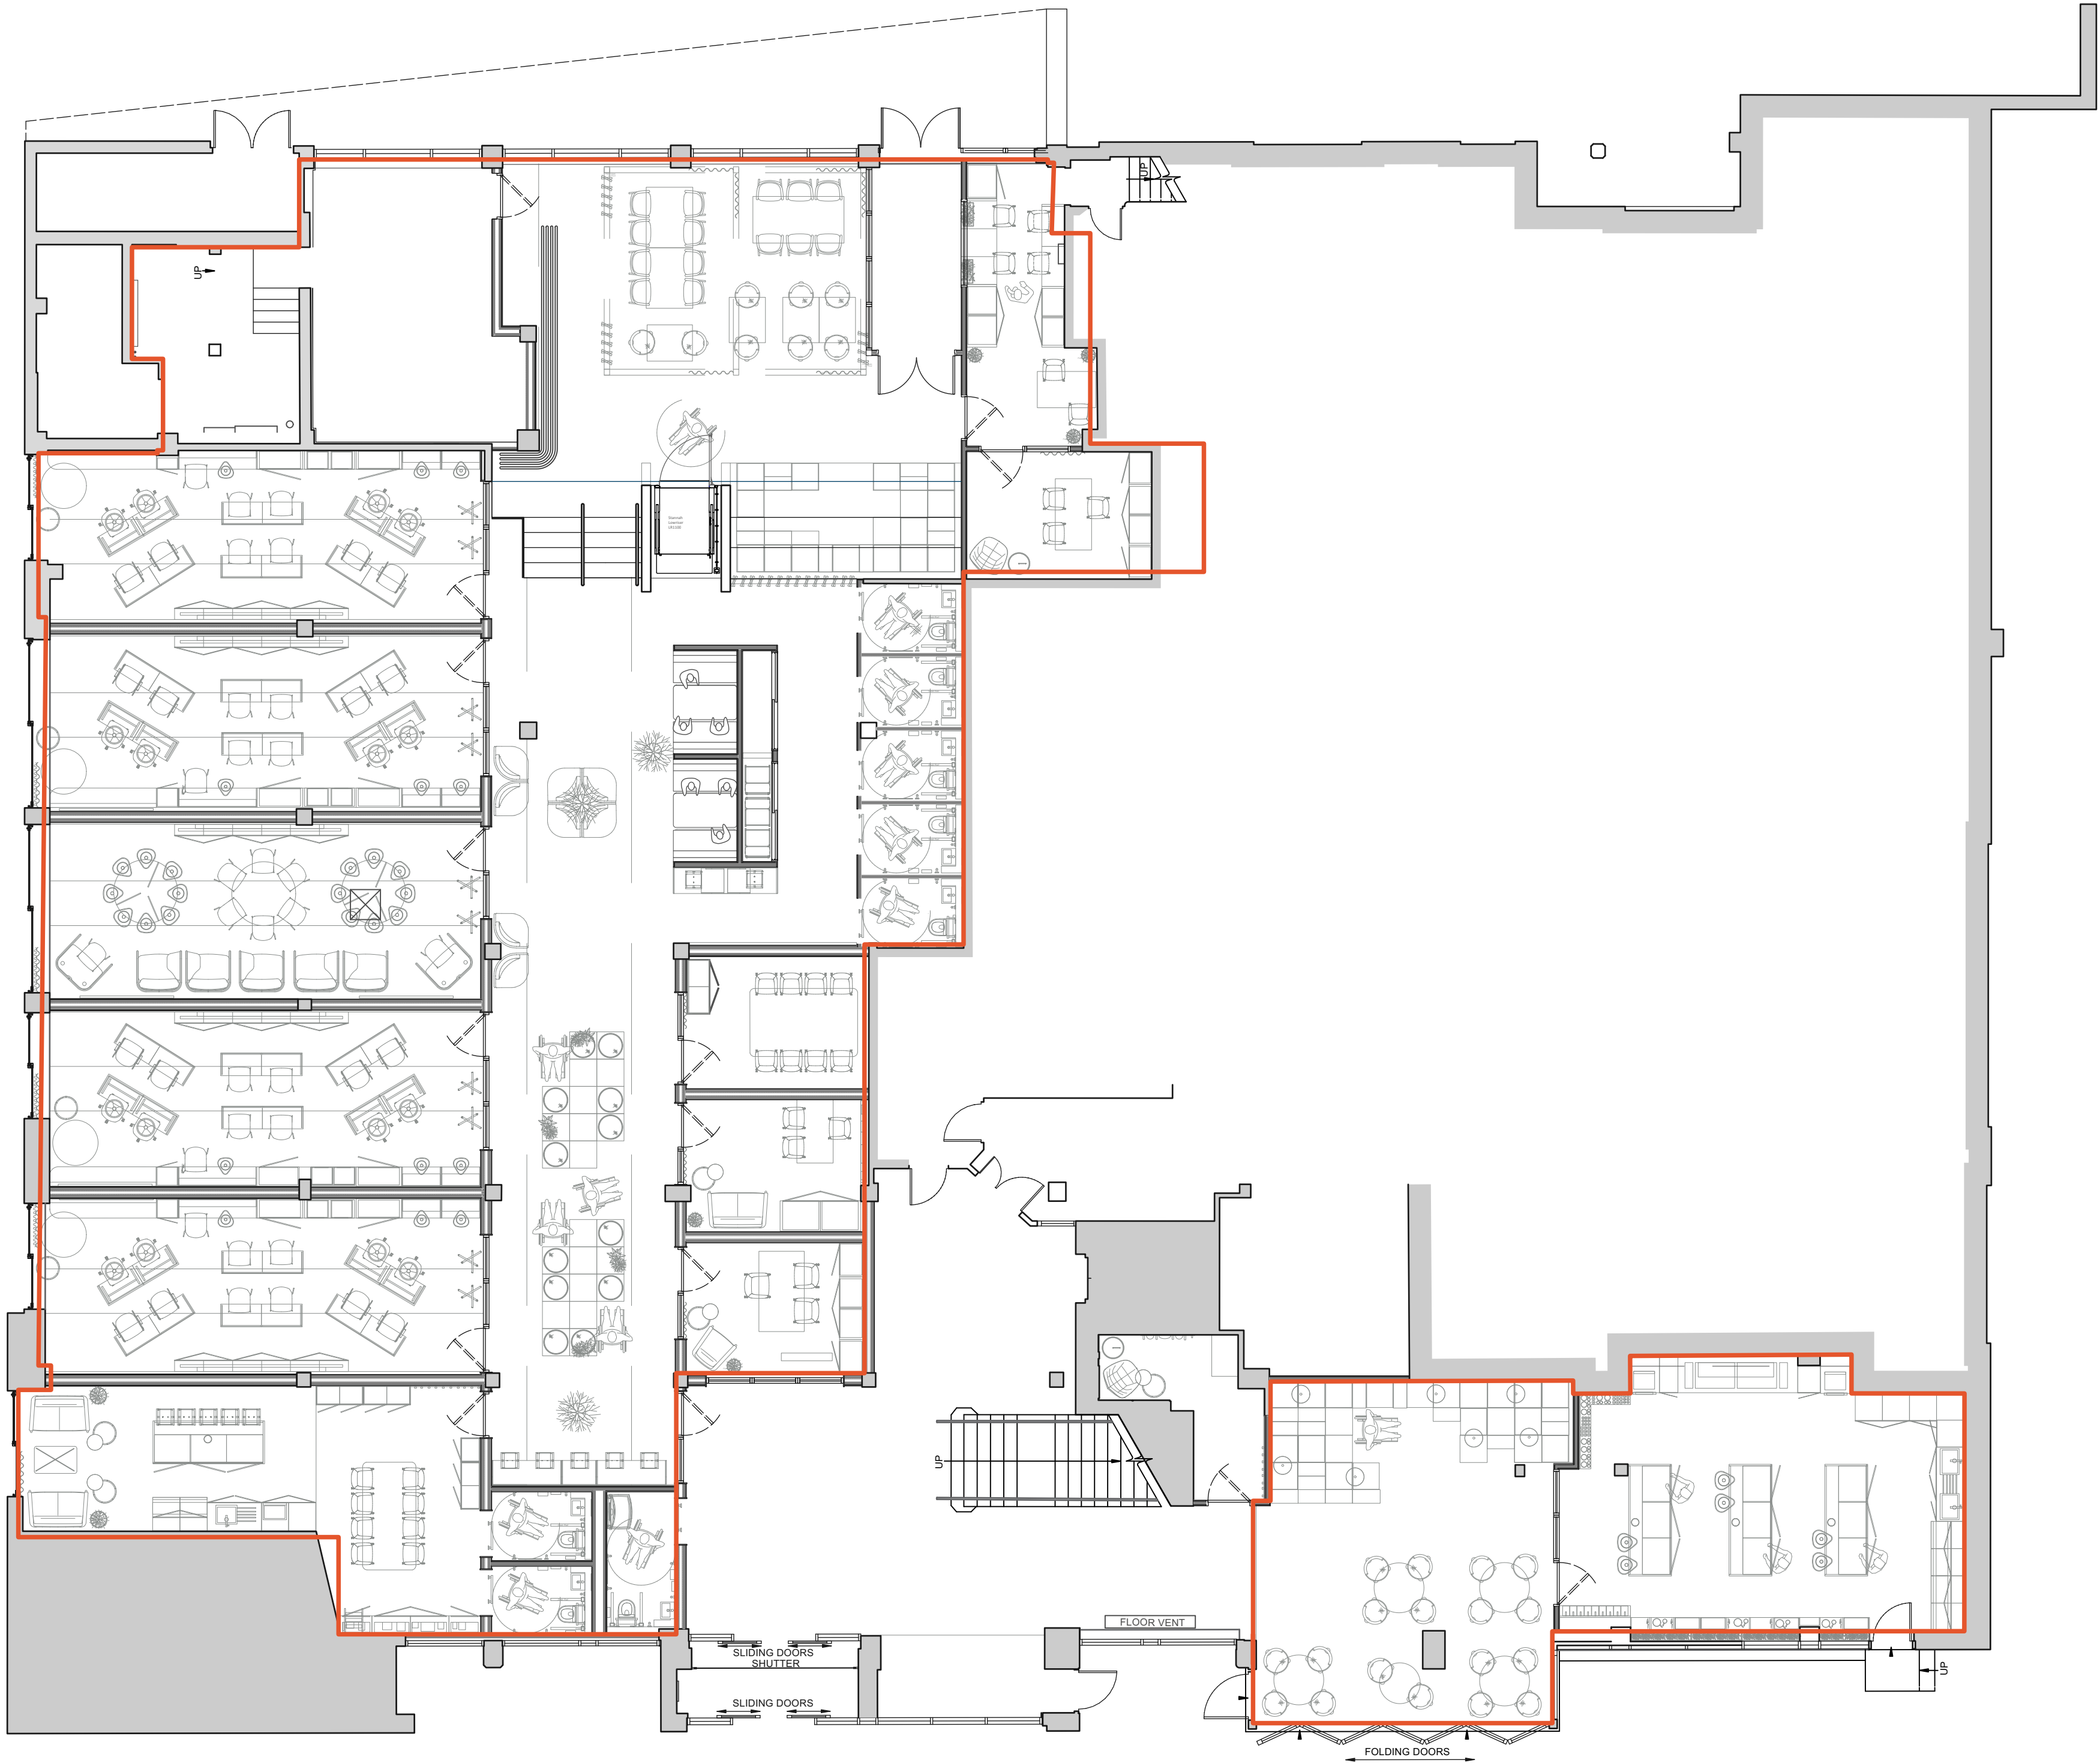


group/d
architects

groupd.co.uk
4 St Paul's Square / Liverpool / L3 9SJ
0151 542 5027
info@groupdarchitects.com

RIBA 
Chartered Practice

Status/Stage
Planning Issue

Project
SEND @ The Kirkby Centre

Address
Cheeryfield Drive, Kirkby L32 8XY

Scale
1:200 @ A1

Date
01/05/2025

Drawn by
JC

Title
P GF LAYOUT

Dwg No
24038 PL 100 B

Rev	Date	Description
-----	------	-------------