



BLEND'S FOODS, KNOWSLEY

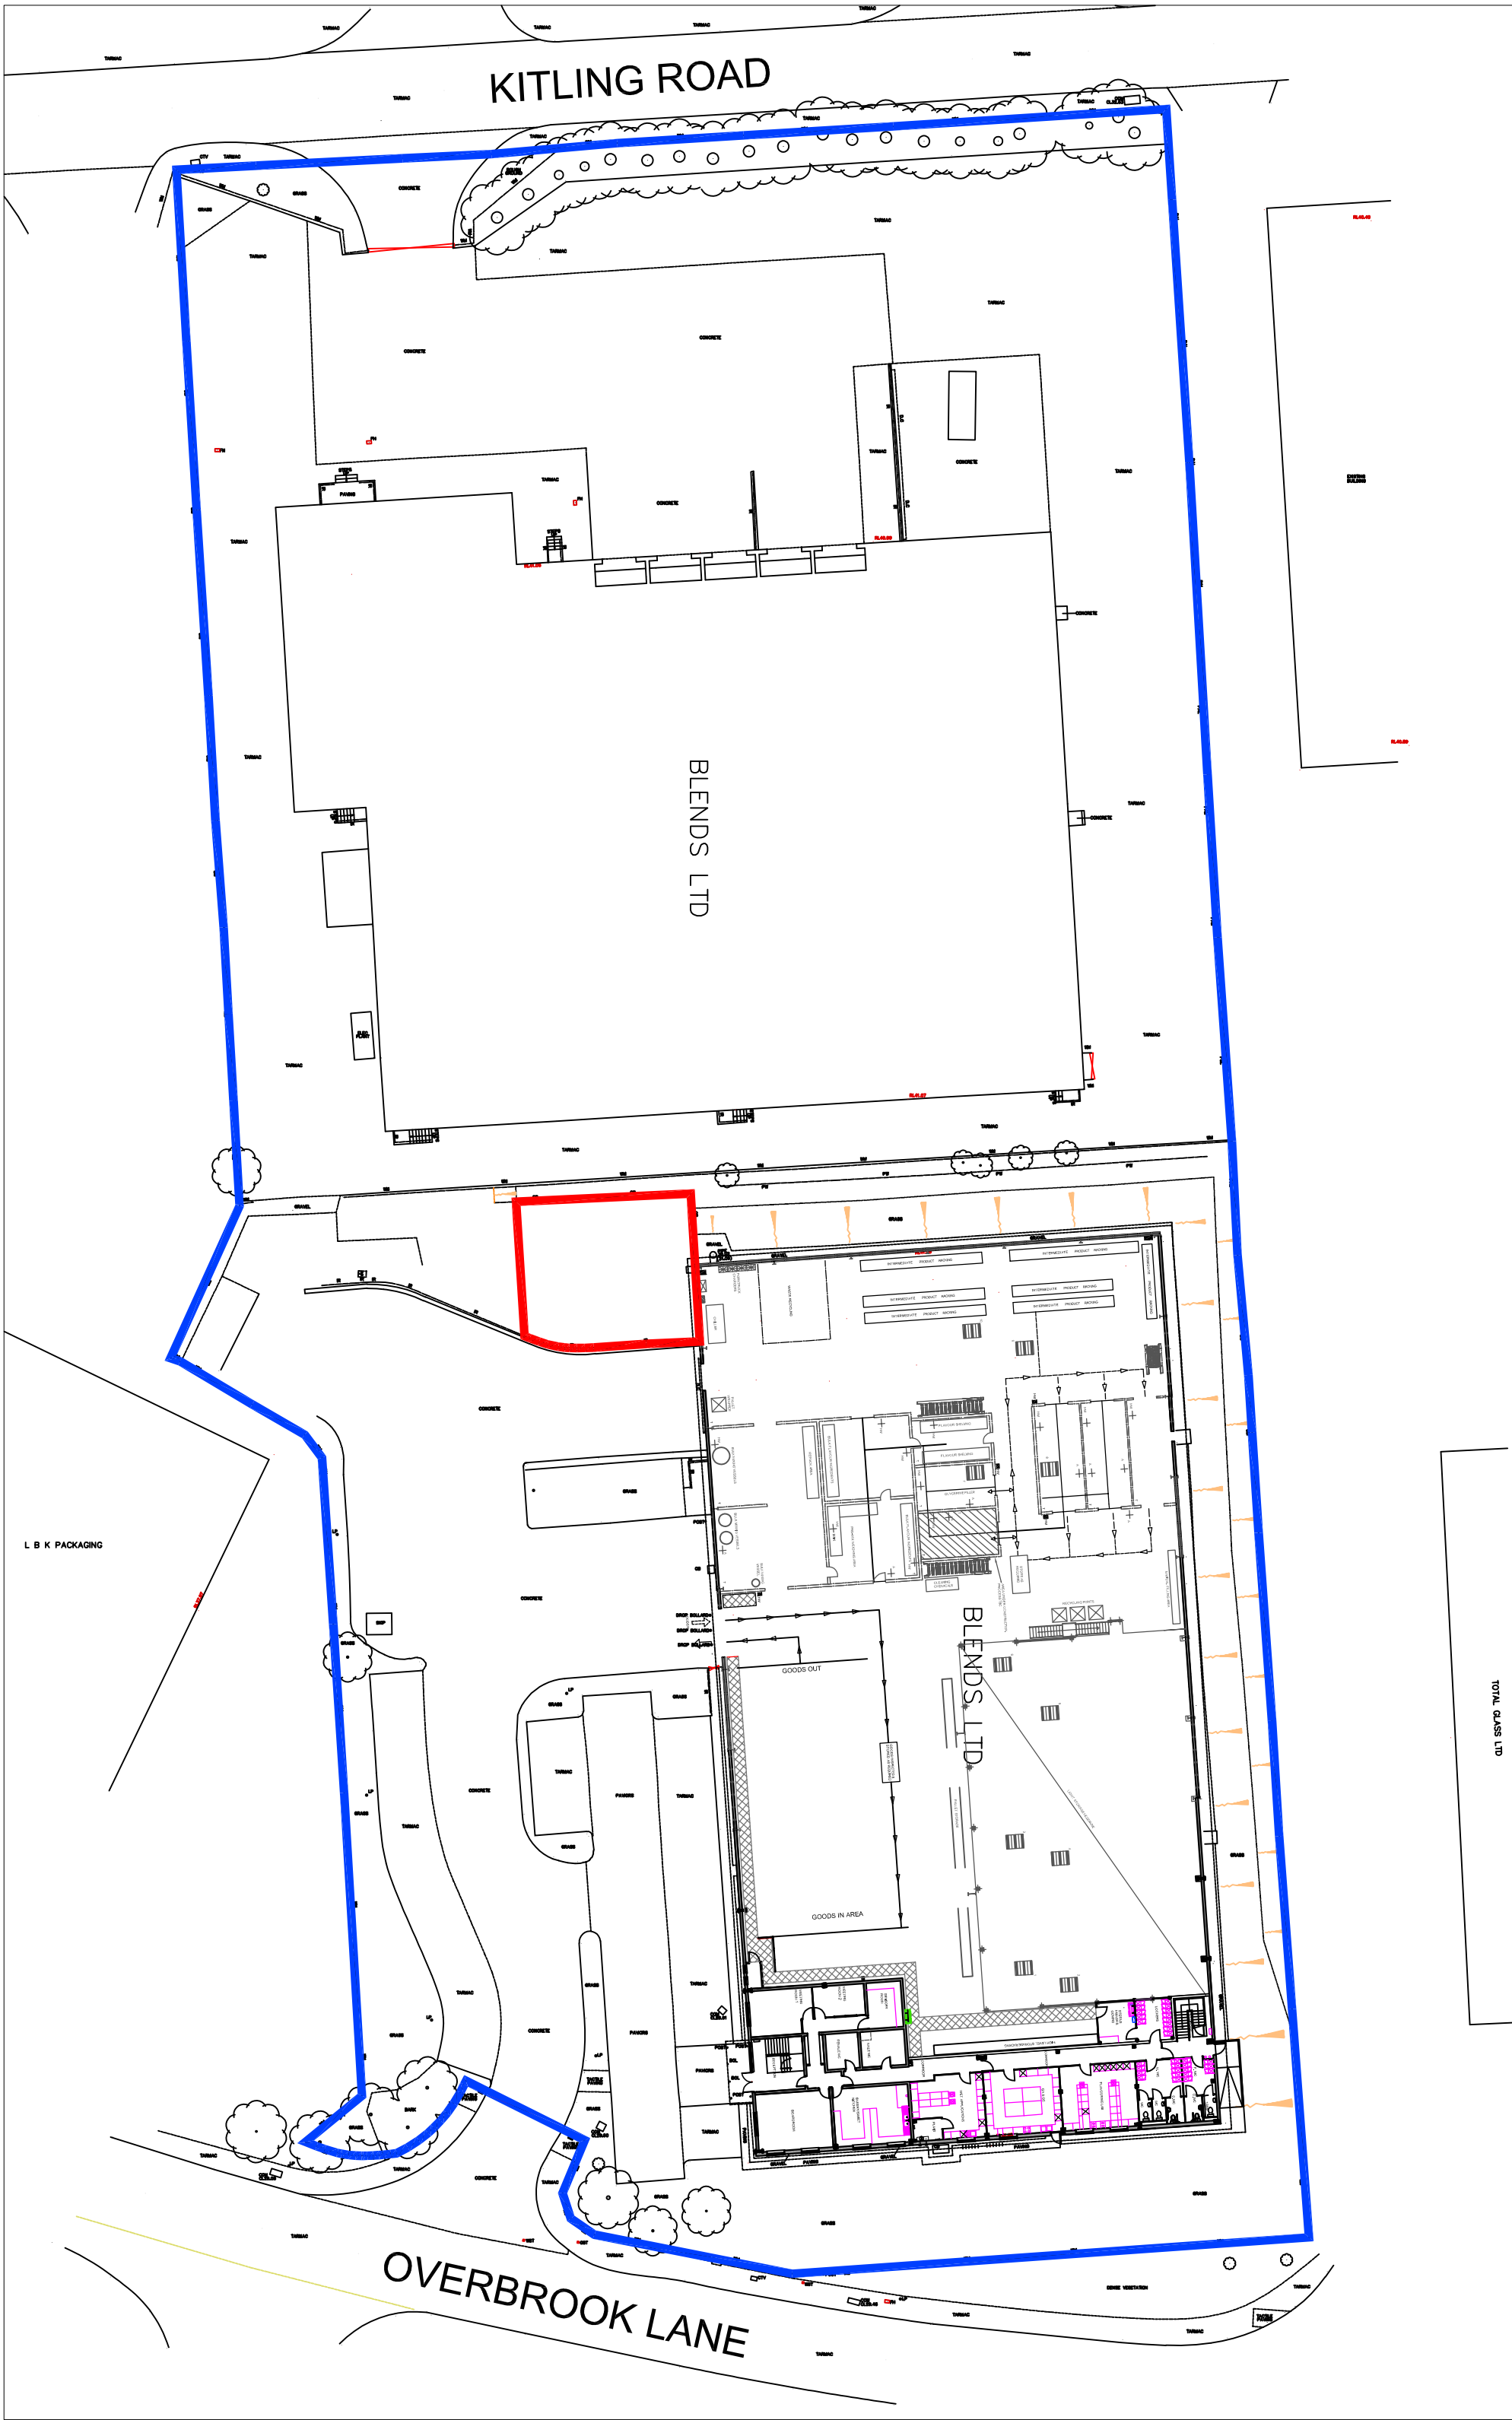

SCALE BAR 1:500

Rev/No	Revision note	Date	Signature/Checked
A	1. Drawing updated following client comments	16.12.21	

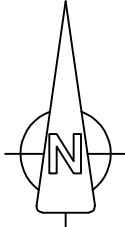

PROJECT: BLEND'S LTD
BLEND'S FOODS
OVERBROOK LANE
KNOWSLEY BUSINESS PARK

CLIENT: BLEND'S FOODS LTD

Drawing No:
2196-PL-02

Date:
DECEMBER 2021

Scale:
1:500 @ A2

Revision:
A

Issue:
PLANNING

Renaissance Studio, No 1 Derby St, Leigh, Lancashire WN7 4PF
Telephone: 01942 676360 Fax: 01942 662064
Email: info@pdarchitects.co.uk www.pdarchitects.co.uk

BLOCK PLAN