


KEY - HARD SURFACING TREATMENTS

- Grasscrete
- Road / Footpath to Adoptable Standard
- Marshall's Pennant Grey Tegula Block Paving (or similar approved)
- Private Driveways / Parking Bays (Natural/Charcoal Marshall's Keyblock)
- Private Driveways / Parking Bays (Marshall's Bracken Natural Keyblock to Engineers Specification)
- Private Driveways / Parking Bays (Marshall's Bracken/Brindle Natural Keyblock to Engineers Specification)
- Substation (Black Bitmac to Engineers Specification)
- POS Footpath (Black Bitmac to Engineers Specification)
- Private Pavements (450 x 450mm grey concrete flags. Small margin areas to front & rear gardens between footpath & houses to be standard gravel margins)

EAST HALEWOOD, Halewood Oaks

Possible future adopted road to adjoining development

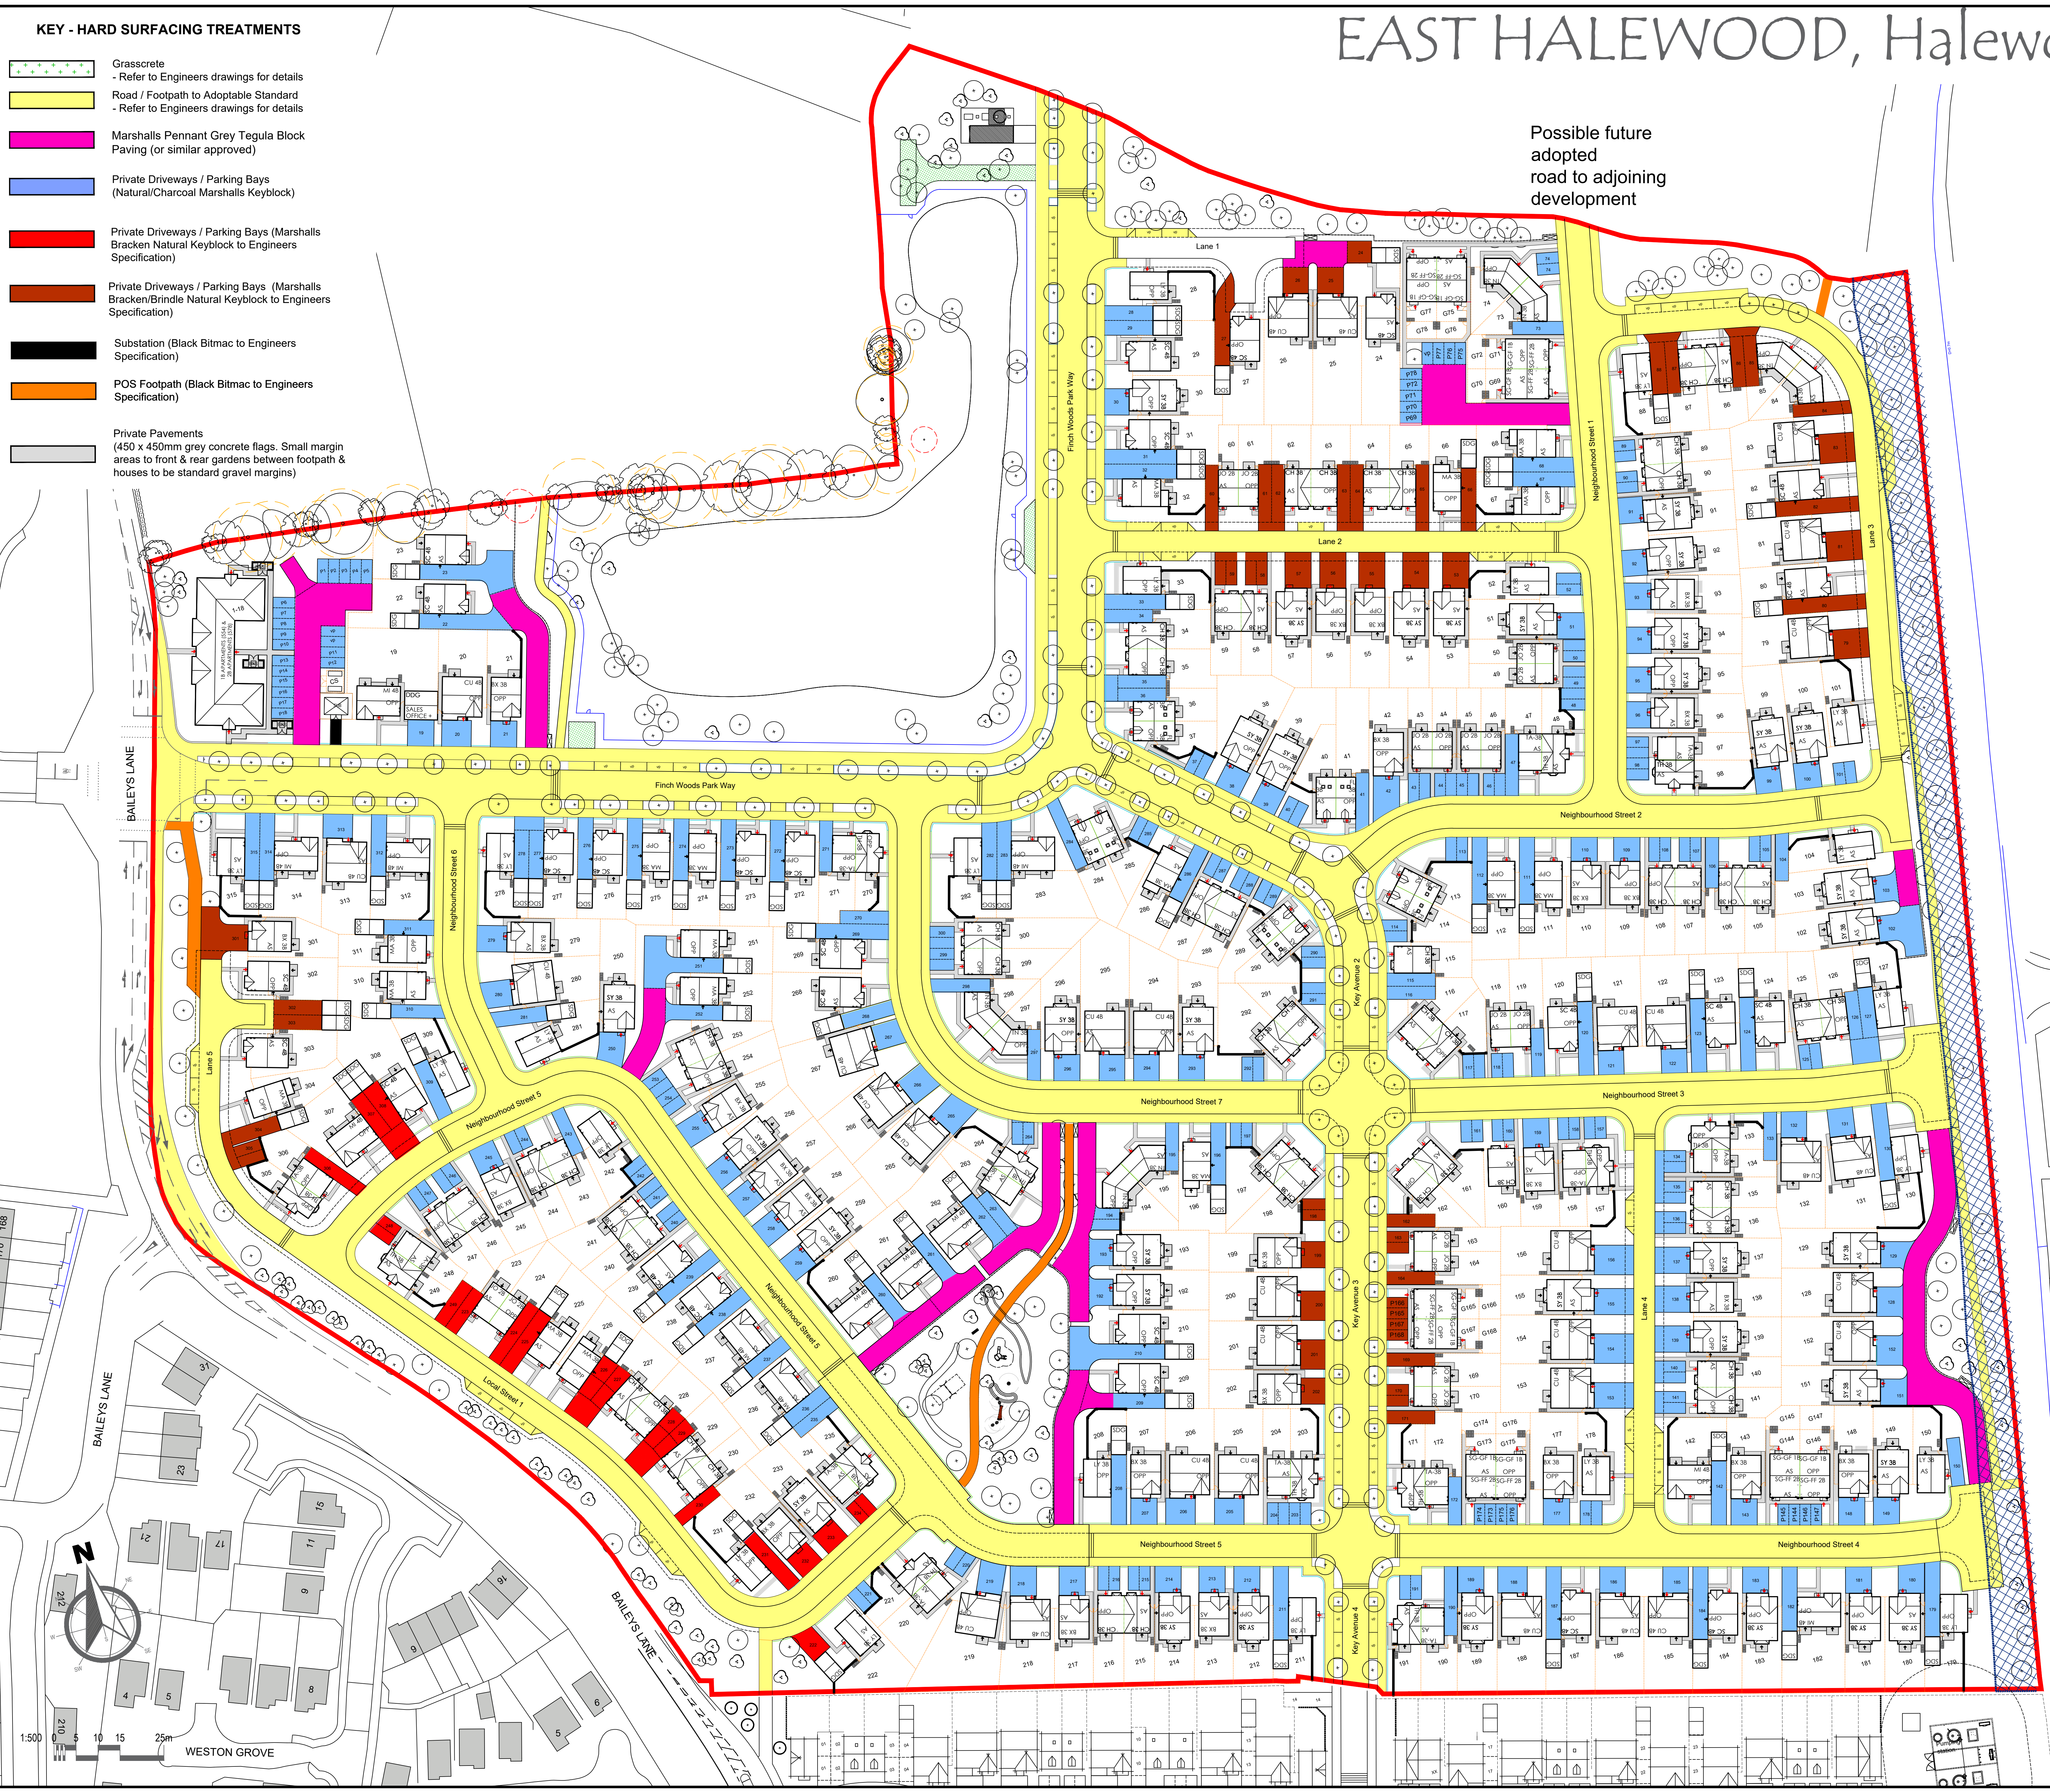

NOTES

1. No dimensions are to be measured from this drawing.

|          |   |           |
|----------|---|-----------|
| 06/02/23 | Apartment on stairs lengthened to suit LA requirements   | DT        |
| 06/02/23 | Two apartment on stairs increased to parking area   | DT        |
| 06/02/23 | Garage for site 28 and 29 changed to double garage from sales garage. Lane 3 and local street 1. 1.5m wide parking area added around following highway comments. 1.2m wide added around waste. Cries over added for access to grassed parking area. | IG        |
| 01/09/22 | Scale: Street footprint updated to change gas and meter box locations to match current existing drawings.   | IG        |
| 13/08/22 | Scale: Street footprint updated.   | IG        |
| 27/07/22 | Layout updated following legal comments.   | IG        |
| 16/02/22 | Substation area enlarged. Turning head added into Apartment parking court to allow fire access and parking spaces re-numbered. Swale configuration amended to match engineering drawings.                                                           | IG        |
| 4/4/22   | Prices removed from private driveway specification.   | IG        |
| 2/3/22   | Alternative house added.   | IG        |
| 14/01/22 | Private driveway changed to Natural/Charcoal Marshall's Pennant Grey Tegula Block Paving. Marshall's Bracken Natural Keyblock & Marshall's Bracken/Brindle Keyblock. All small paths to meter boxes removed.                                        | IG        |
| 09/11/21 | Shared driveway added and attached fireplace changed to terrace.   | IG        |
| Rev      | Date   | Amendment |

**Bellway**

(North West Division)

(a member of Bellway Plc Group of Companies)

Bellway Homes Ltd  
2 Alderman Road, Liverpool  
Merseyside, L24 5LS  
Tel: 0151 4862900

Project: Hard Surfacing Layout

Subject: Halewood Oaks  
East Halewood

|                            |                |           |             |
|----------------------------|----------------|-----------|-------------|
| Scale: 1:500 @A0           | Date: 29.09.21 | Drawn: IG | Checked:    |
| Drawing No: BH/NW/HO/HS/01 |                |           | Revision: K |

Note:  
All specifications, materials and workmanship to be in accordance with current NHBC and Building Regulations. Main drainage to comply with Sewers for Adoption current edition. Highways to be in accordance with Local Authority specification. Do not scale from this drawing. All dimensions to be verified with the drawing office.  
Original Sheet Size A0. Do Not Scale From This Drawing.