
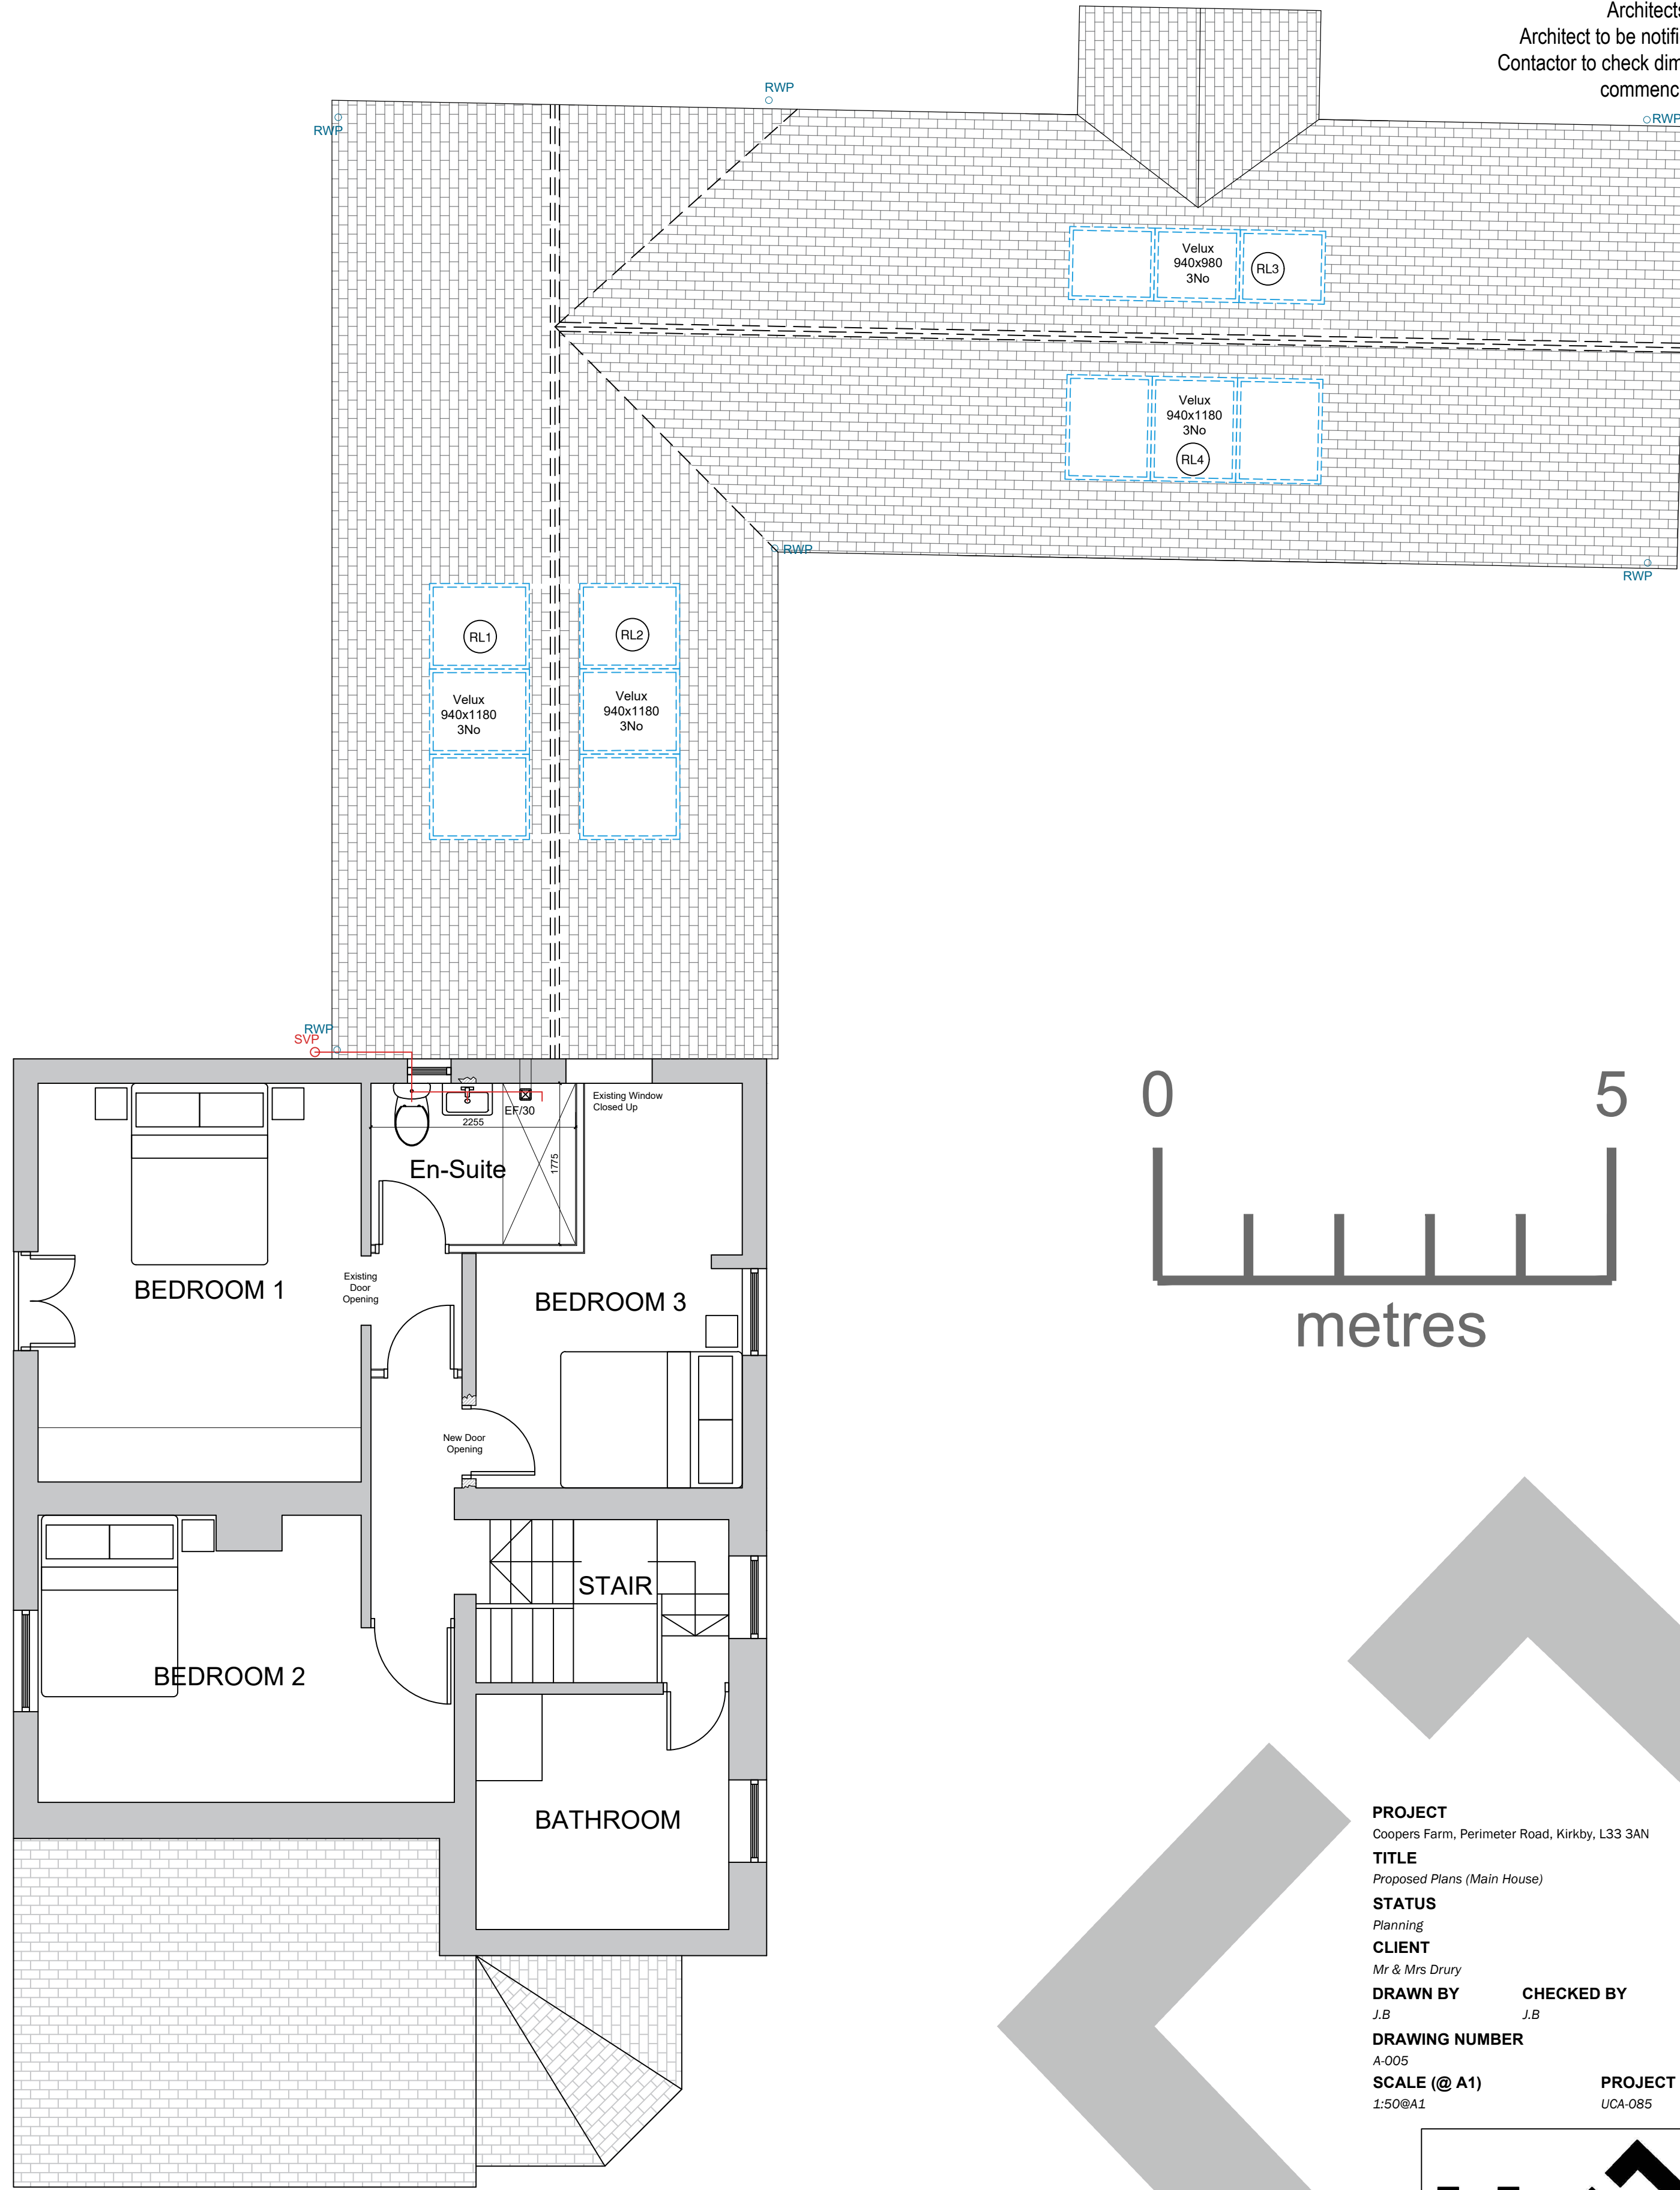


Do not scale this drawing.
Dimensions to be checked on site.
Drawing to be read in conjunction with all other relevant material.
Structural Engineers drawings to override structural dimensions shown.
This drawing is the copyright of Urban Colour Architects. ©2020.
Architect to be notified of discrepancies.
Contractor to check dimensions on site before commencing works.

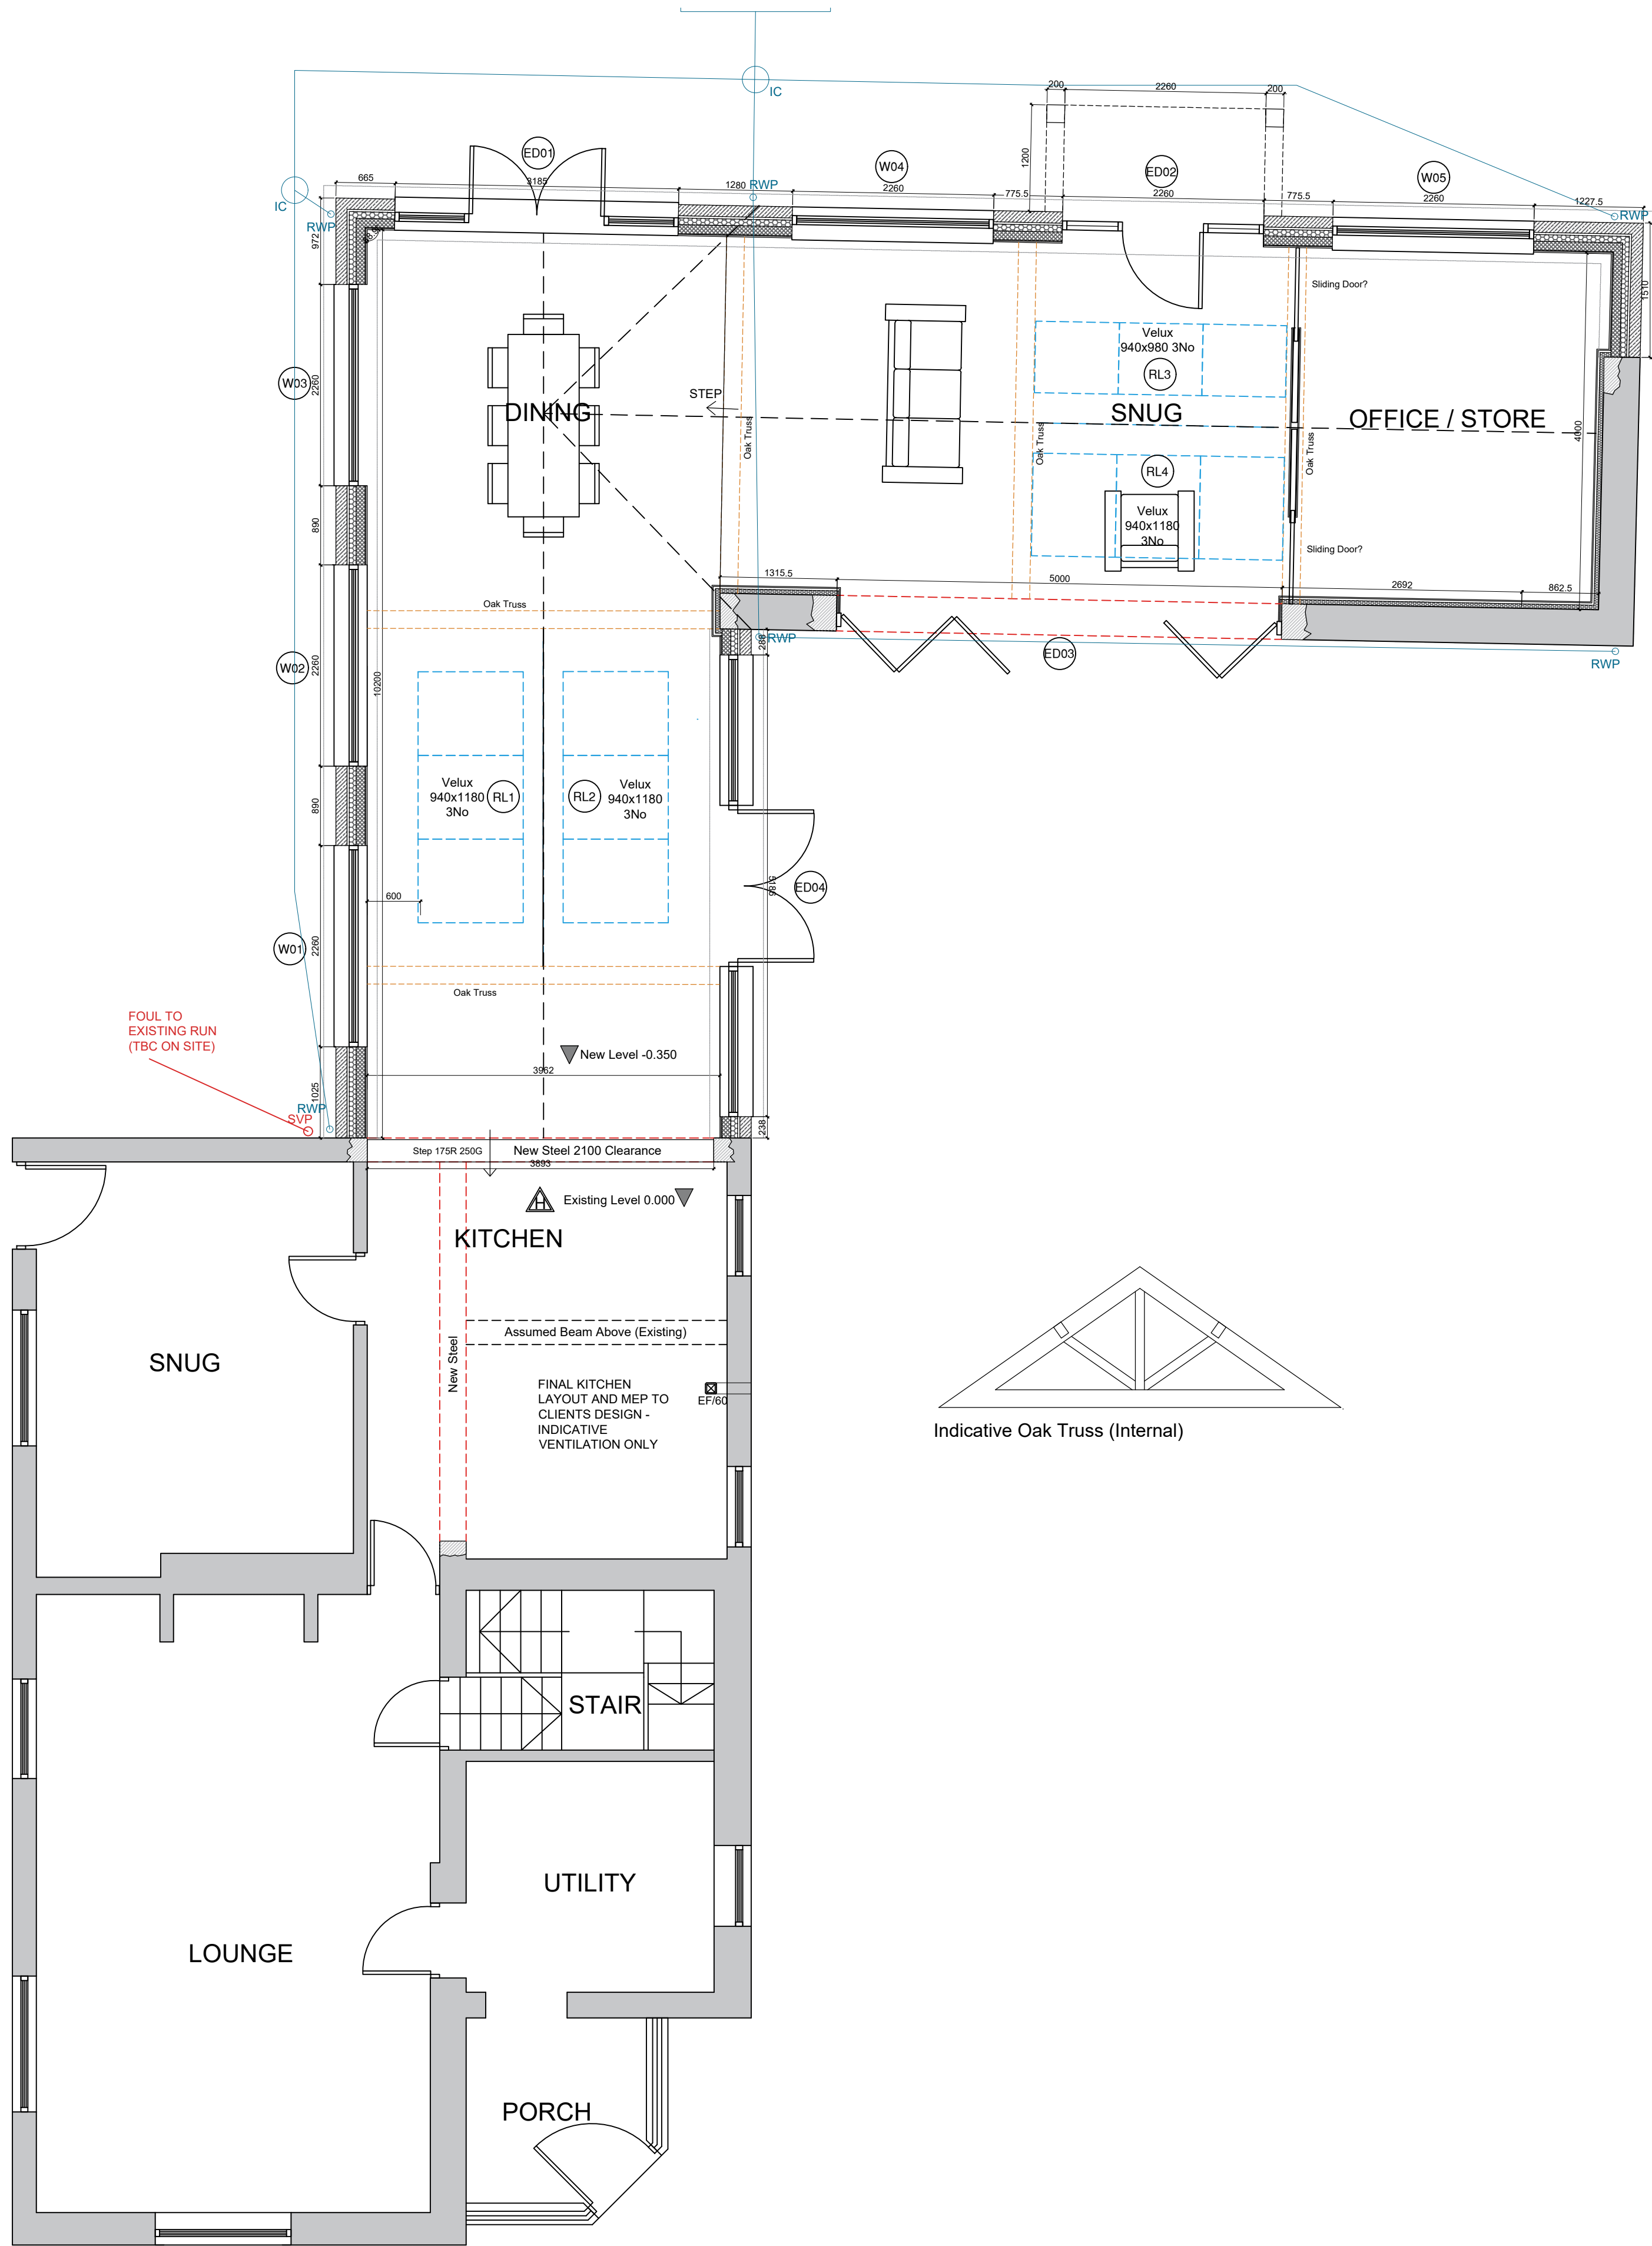

PROJECT
Coopers Farm, Perimeter Road, Kirkby, L33 3AN

TITLE
Proposed Plans (Main House)

STATUS
Planning

CLIENT
Mr & Mrs Drury

DRAWN BY
J.B

CHECKED BY
J.B


DATE
21.02.23

DRAWING NUMBER
A-005

SCALE (@ A1)
1:50@A1

REV
B

PROJECT NUMBER
UCA-085

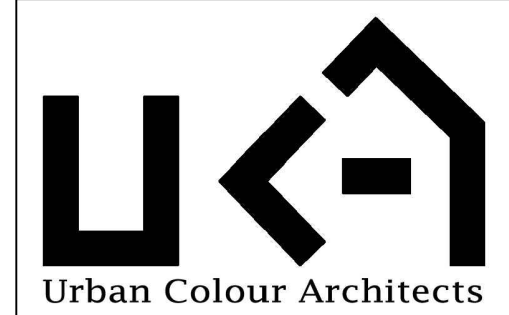

www.urbancolourarchitects.co.uk
Urban Colour Architects ©2019.